


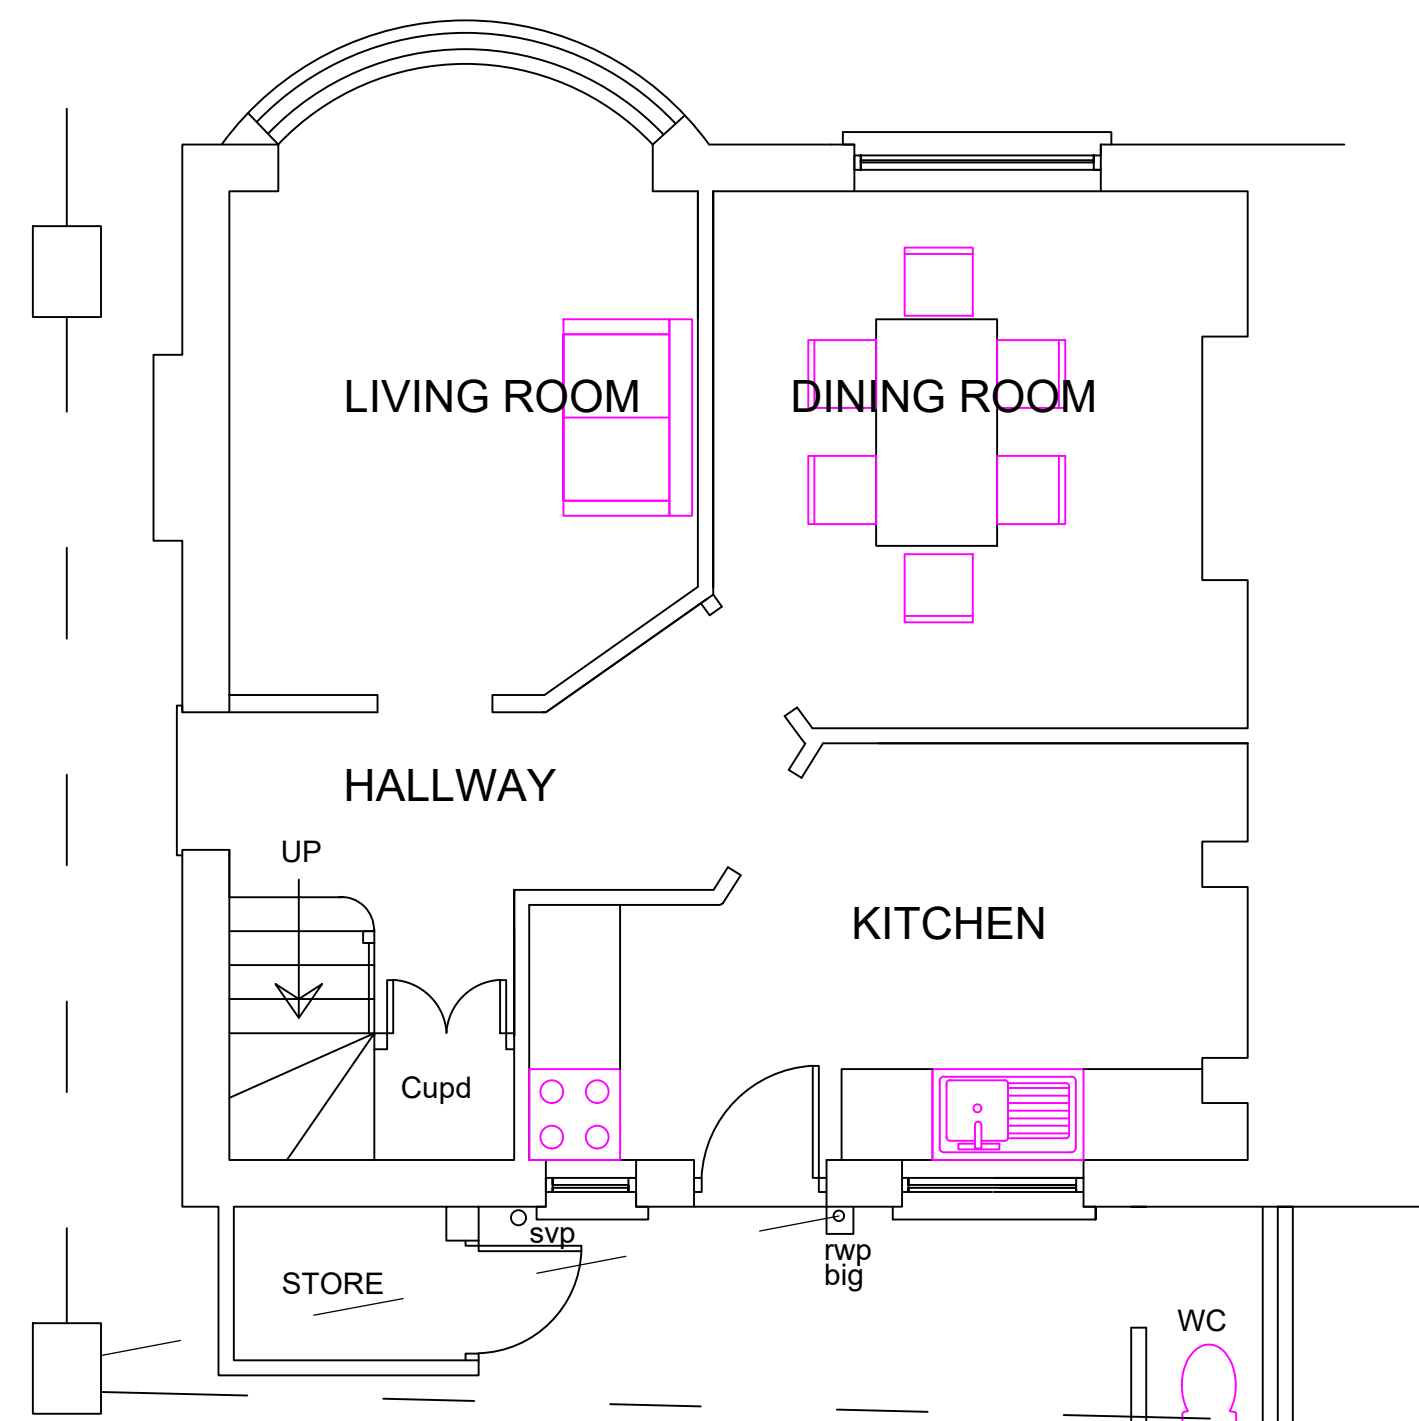


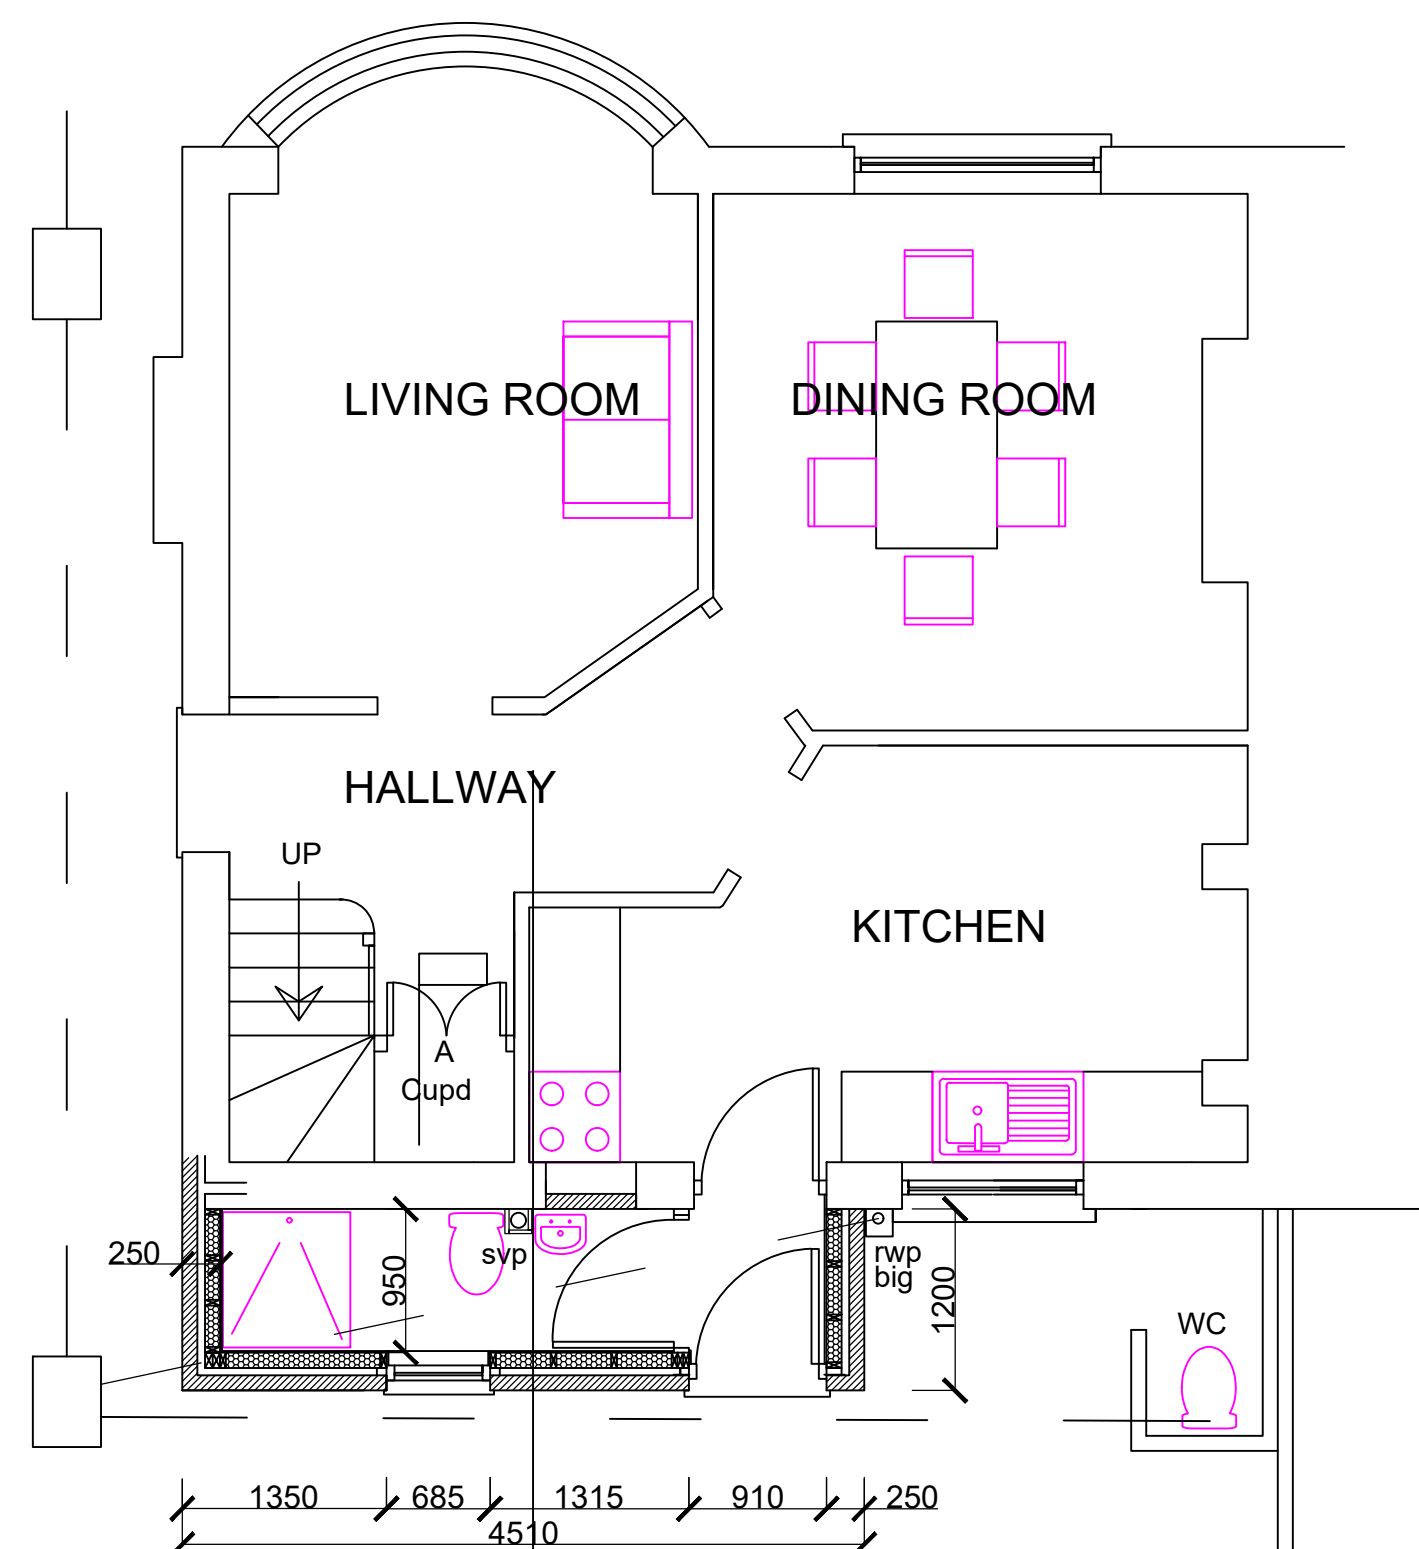

EXISTING GF PLAN

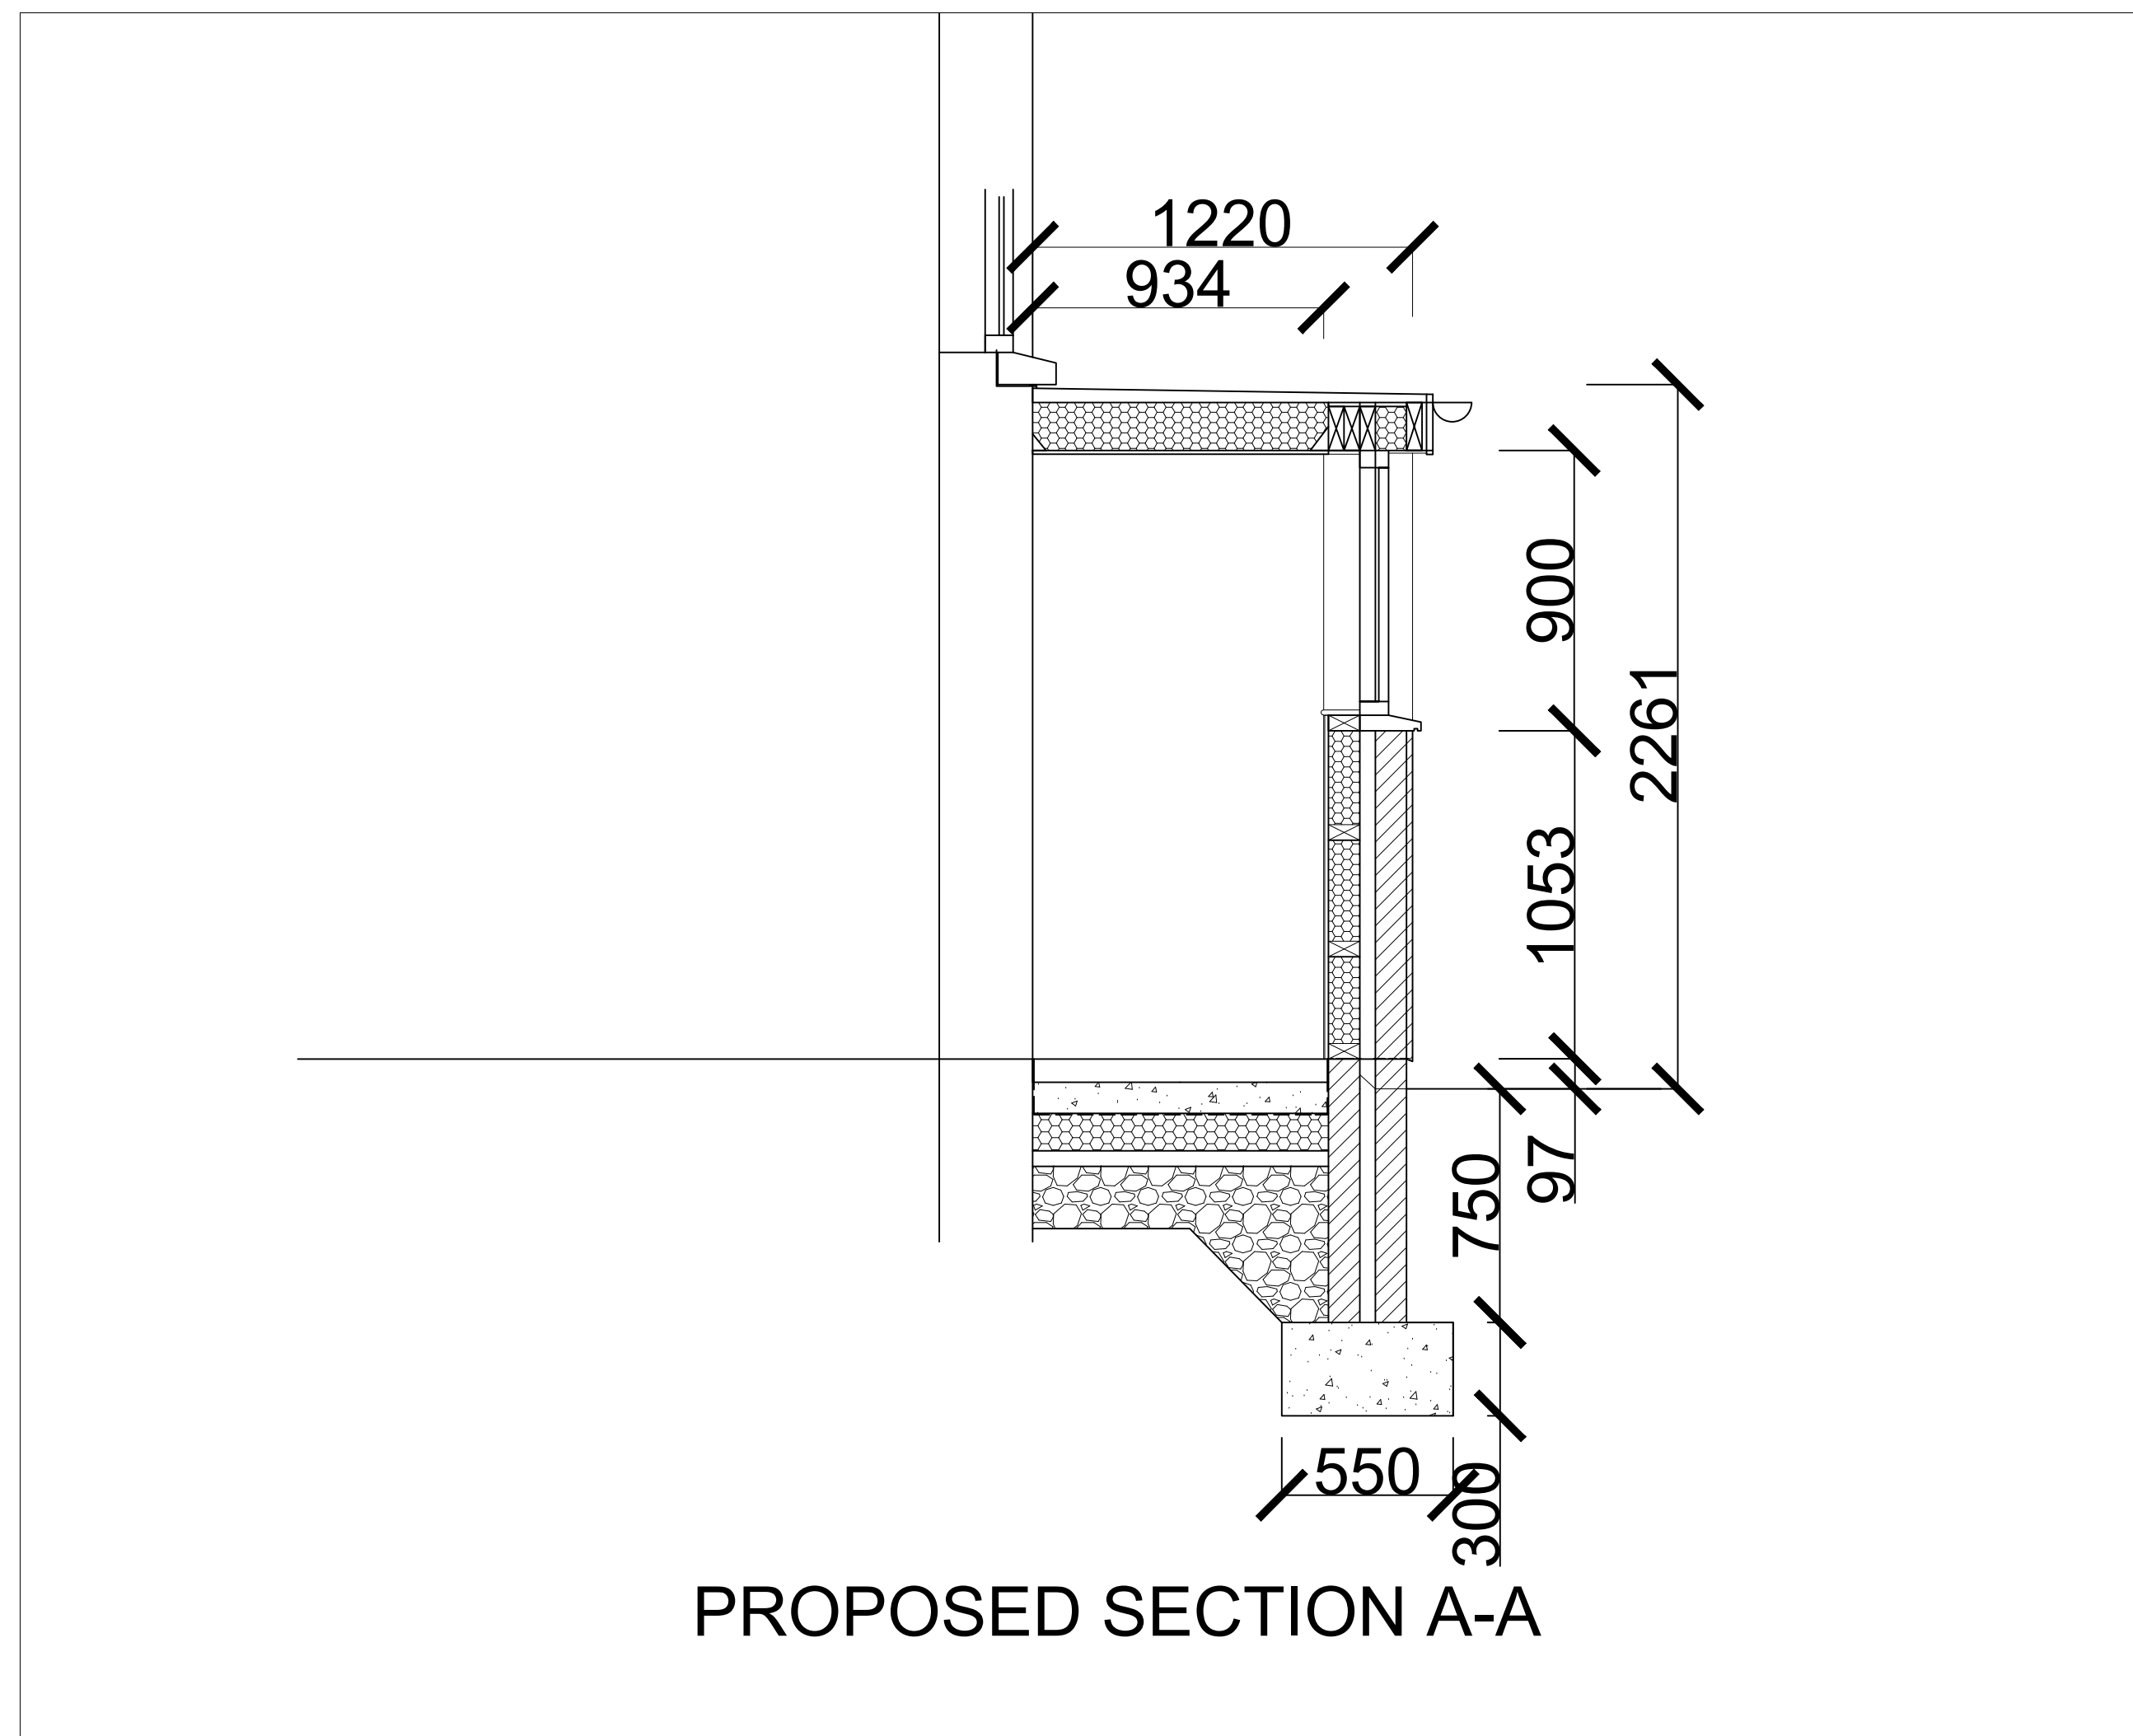

PROPOSED GF PLAN

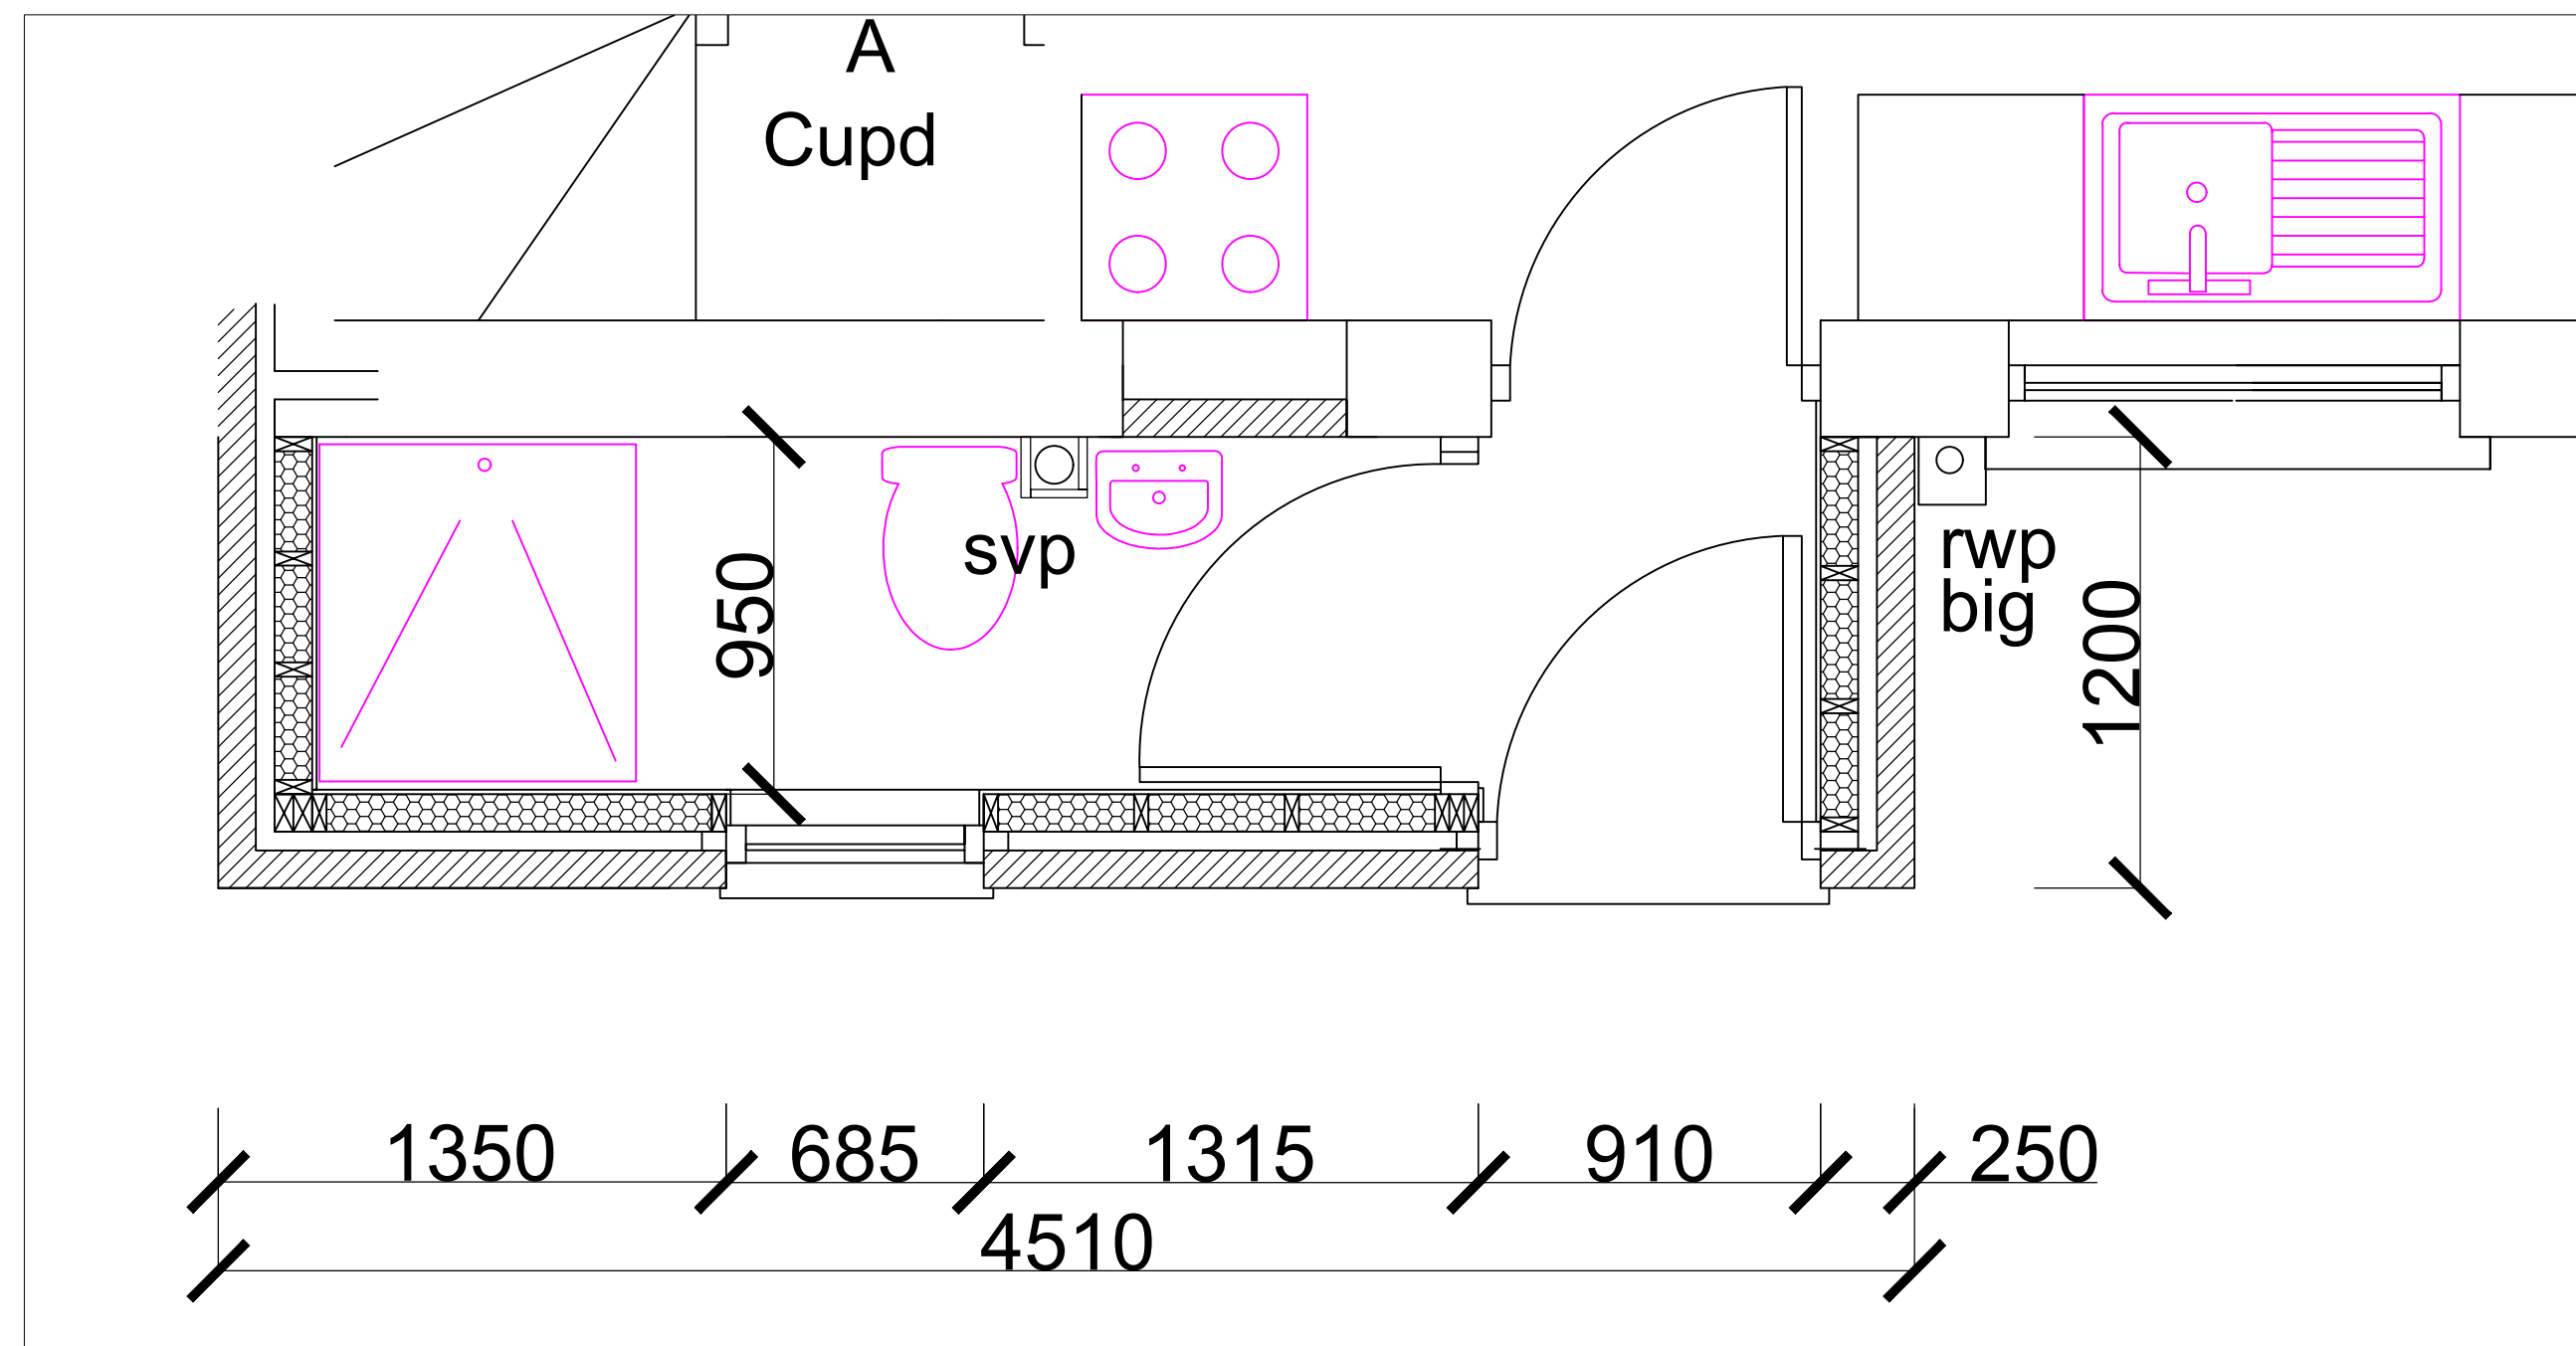

PROPOSED SECTION A-A

General Notes

No.	Revision/Issue	Date

Firm Name and Address

Project Name and Address

EXISTING & PROPOSED
PLANS & SECTION A-A
48 PARK DRIVE
SKEWEN

Project

DAVIES

Date

30=01-23

Scale

1:50 & 20

Sheet

B-01