
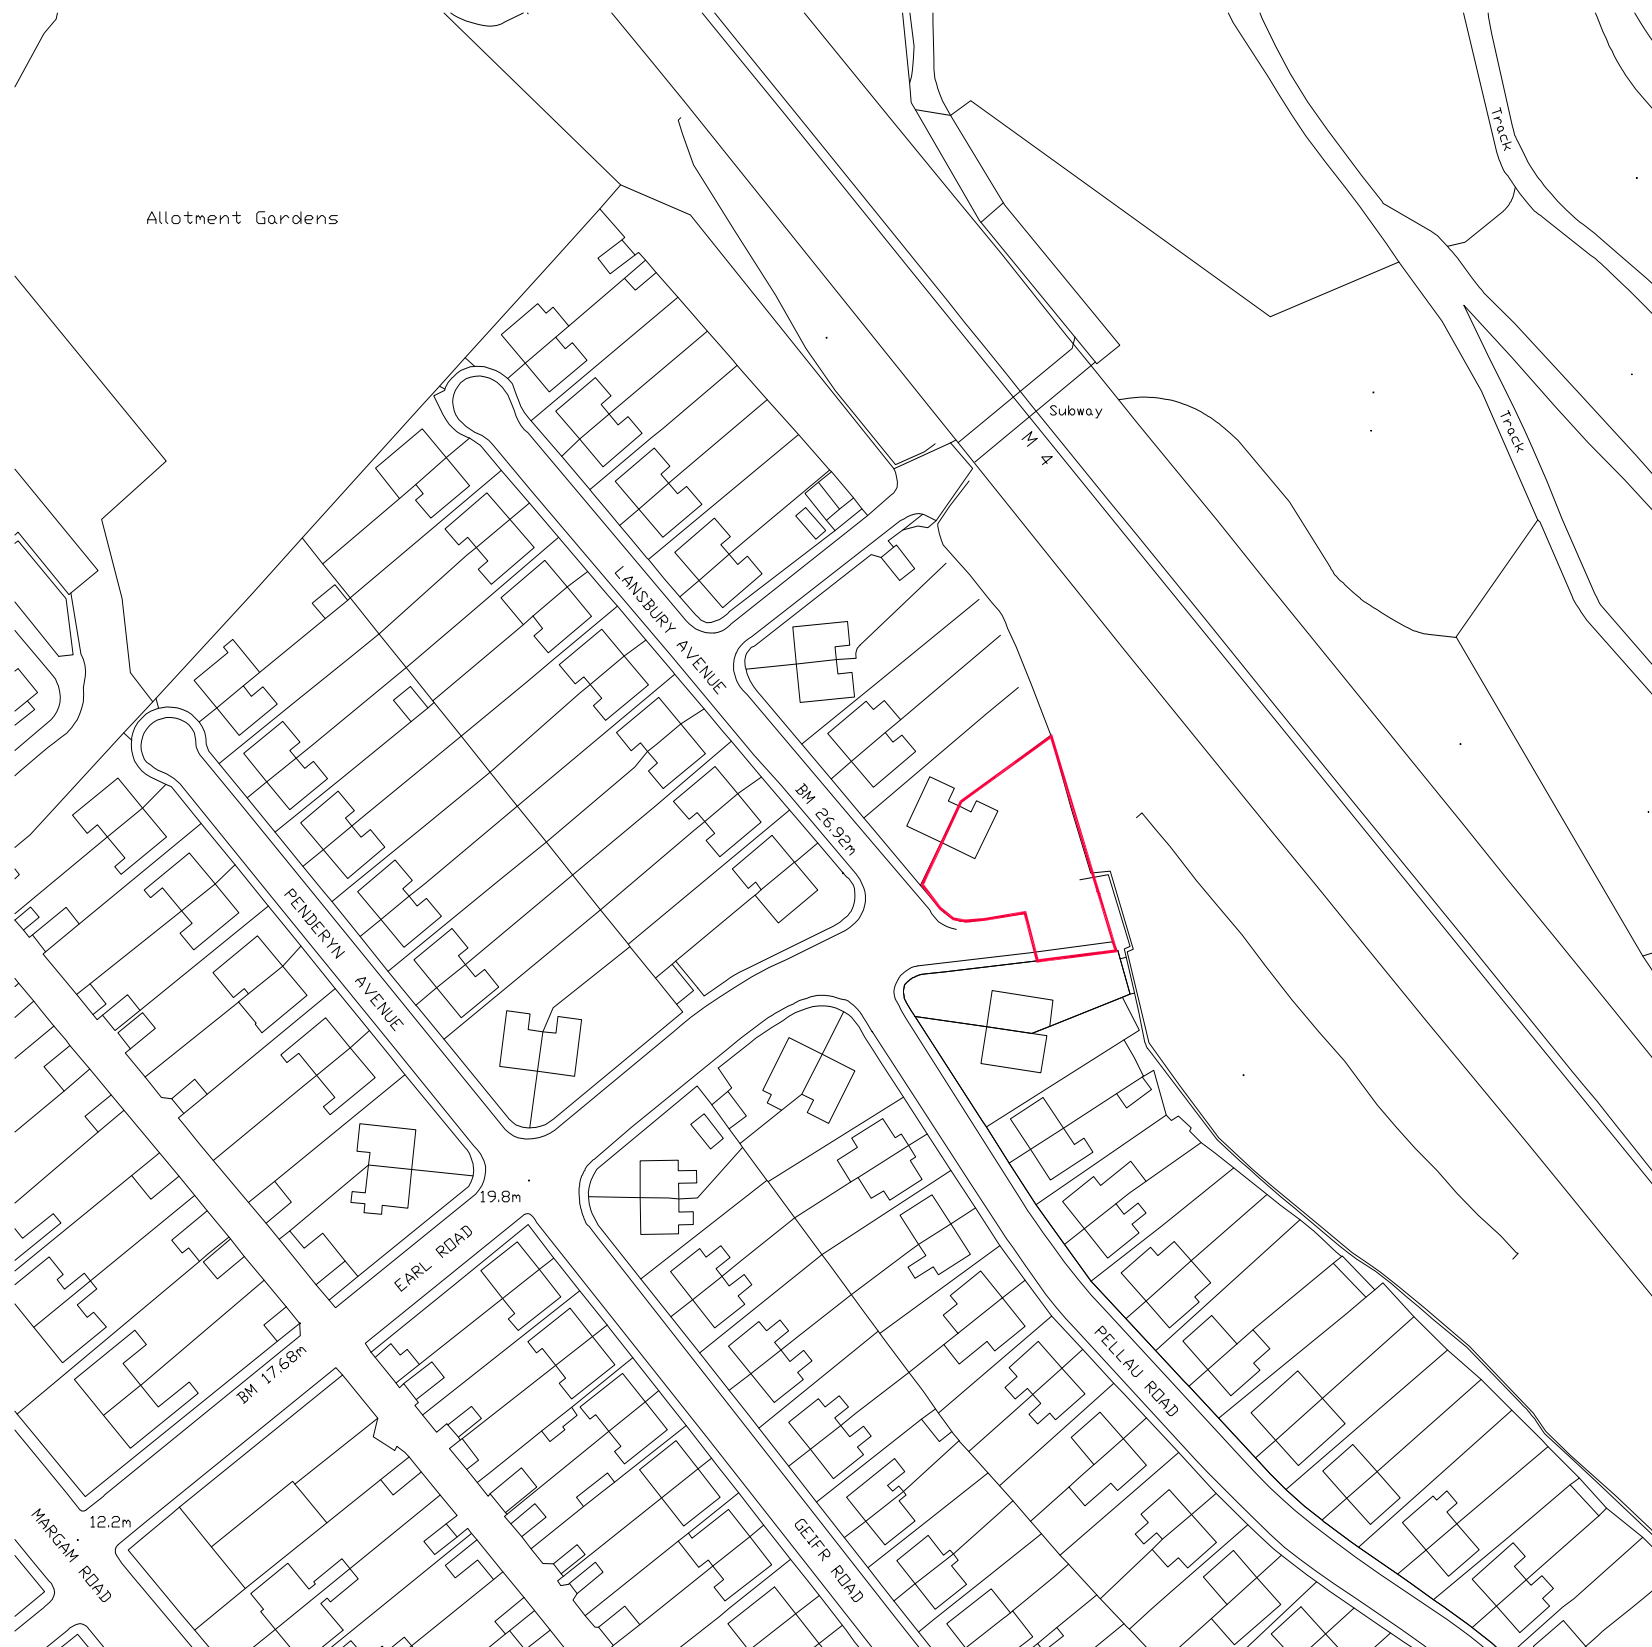


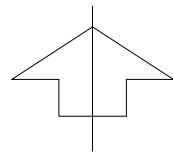

LOCATION PLAN

SCALE 1:1250

Proposed property at
1 Landsbury Avenue,
Port Talbot SA13 2LE

434-010
Outline plans

Planning Jan '23 As shown JM