


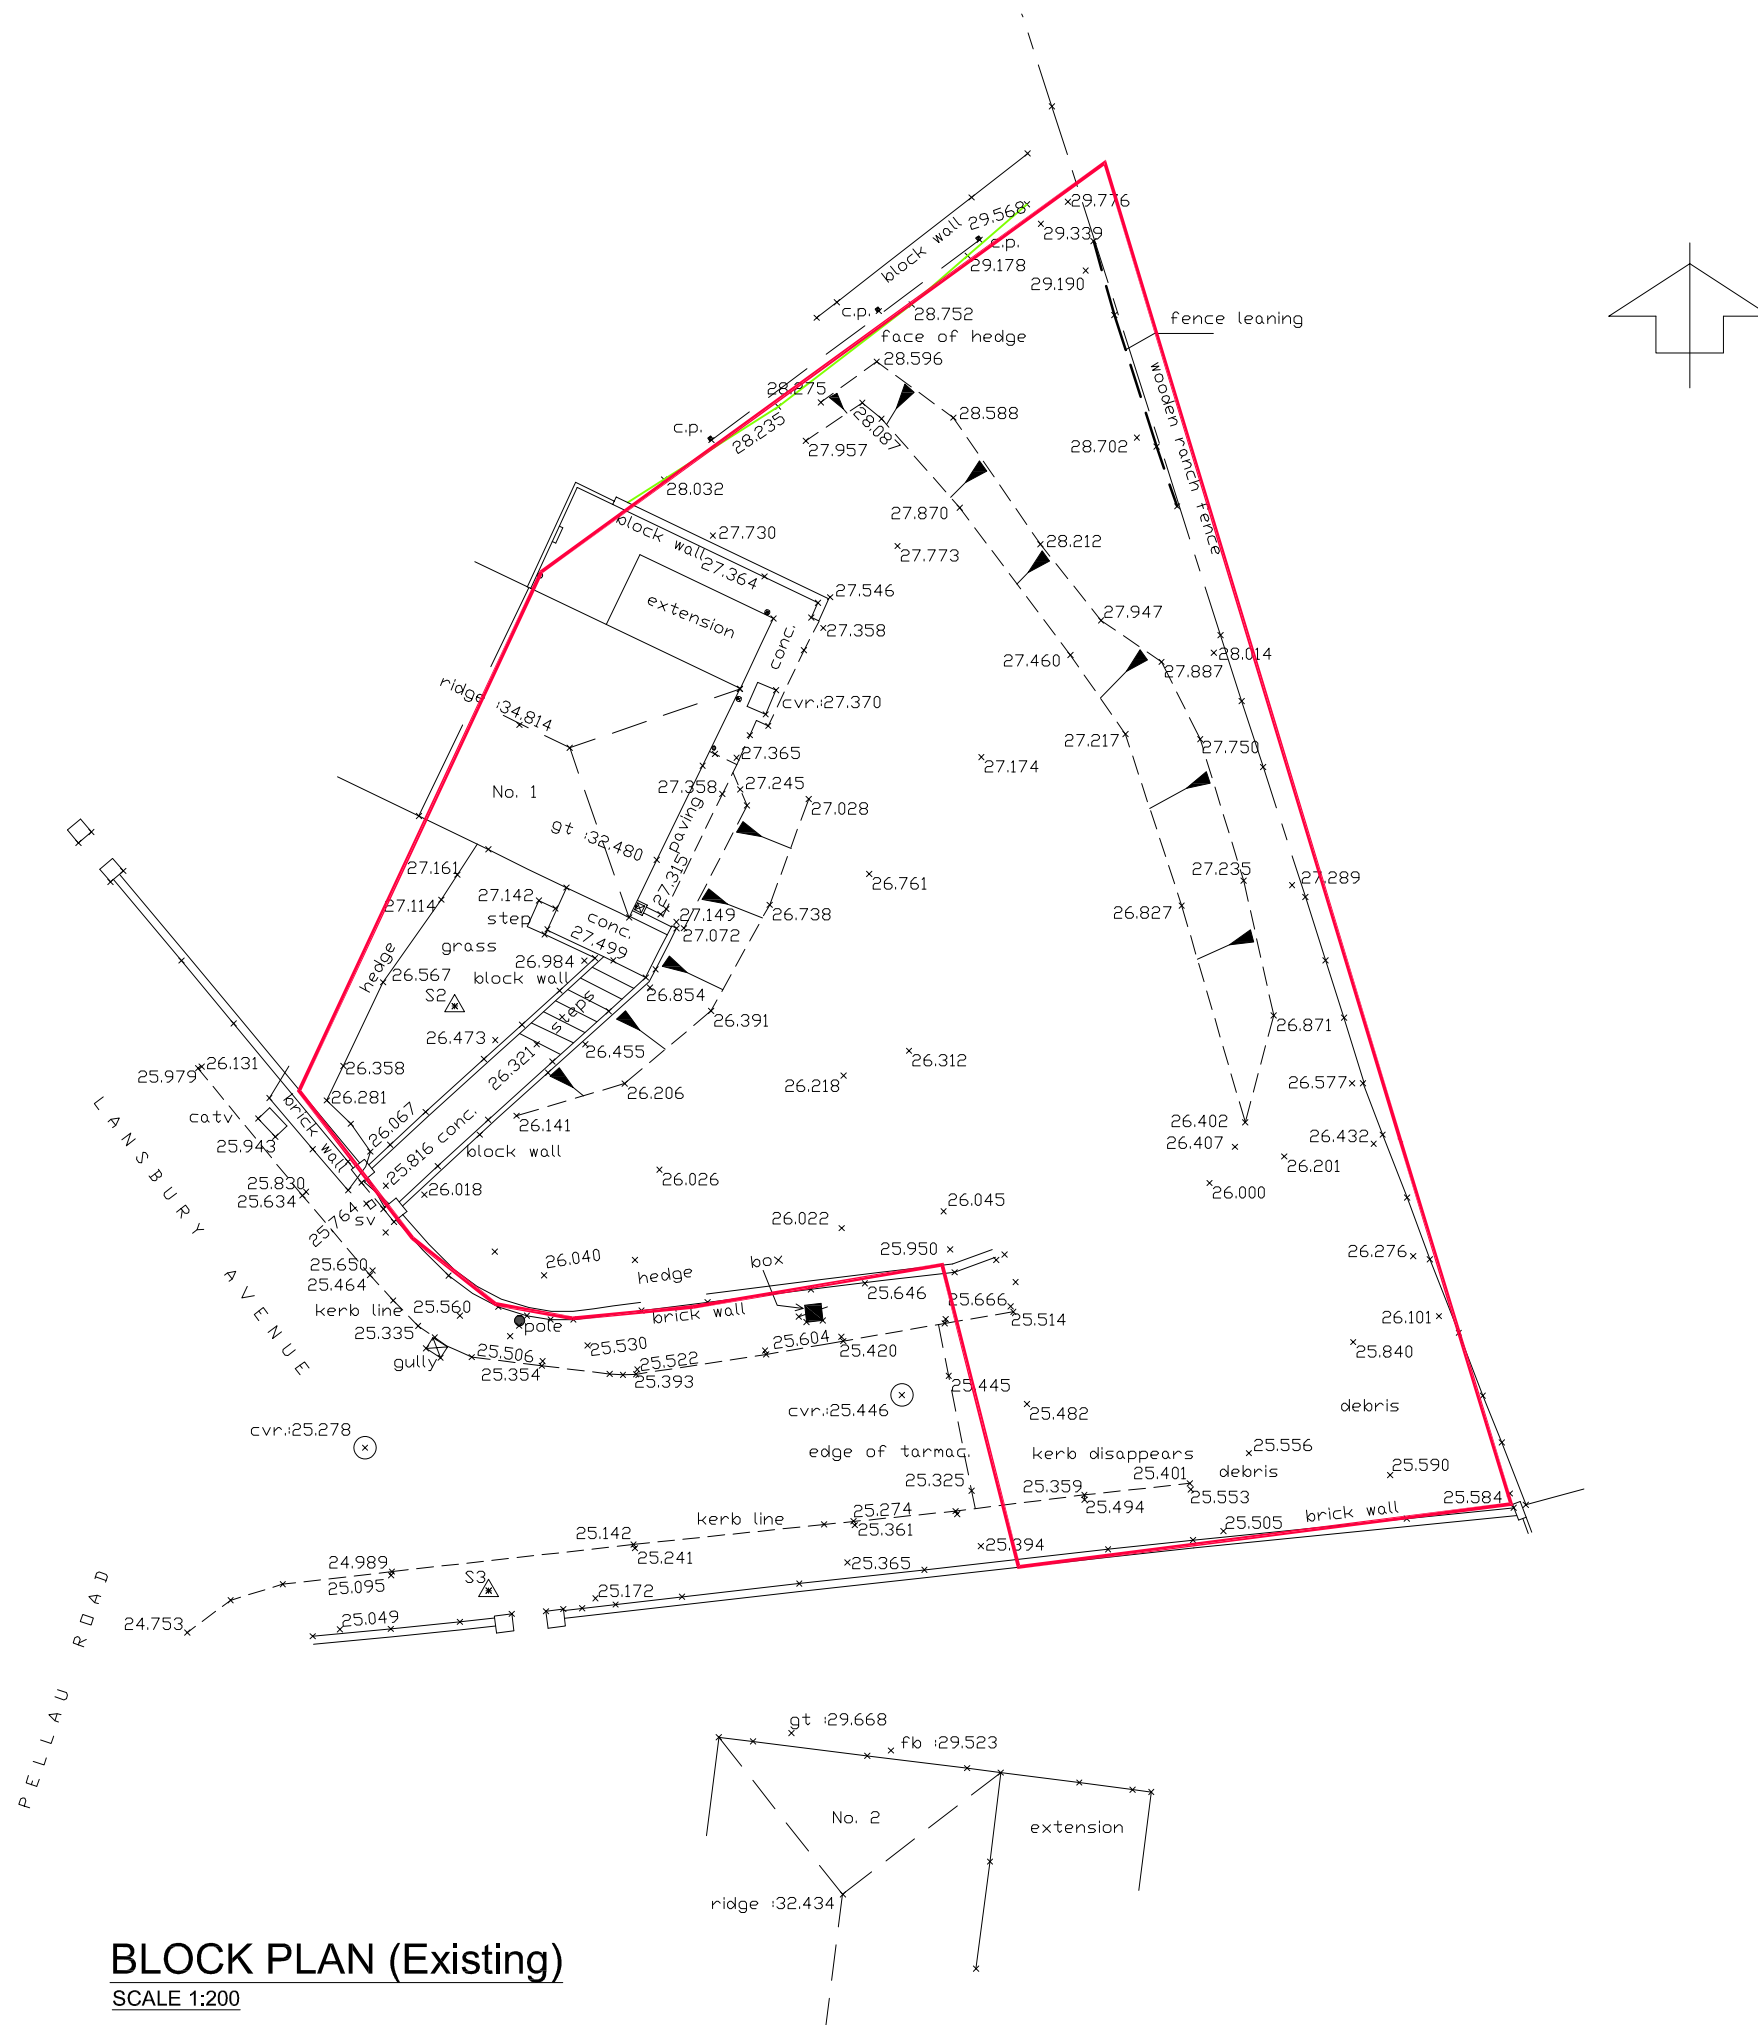

BLOCK PLAN (Existing)
SCALE 1:200

Proposed property at 1 Landsbury Avenue, Port Talbot SA13 2LE
434-011 Outline plans
Planning Jan '23 As shown JM