



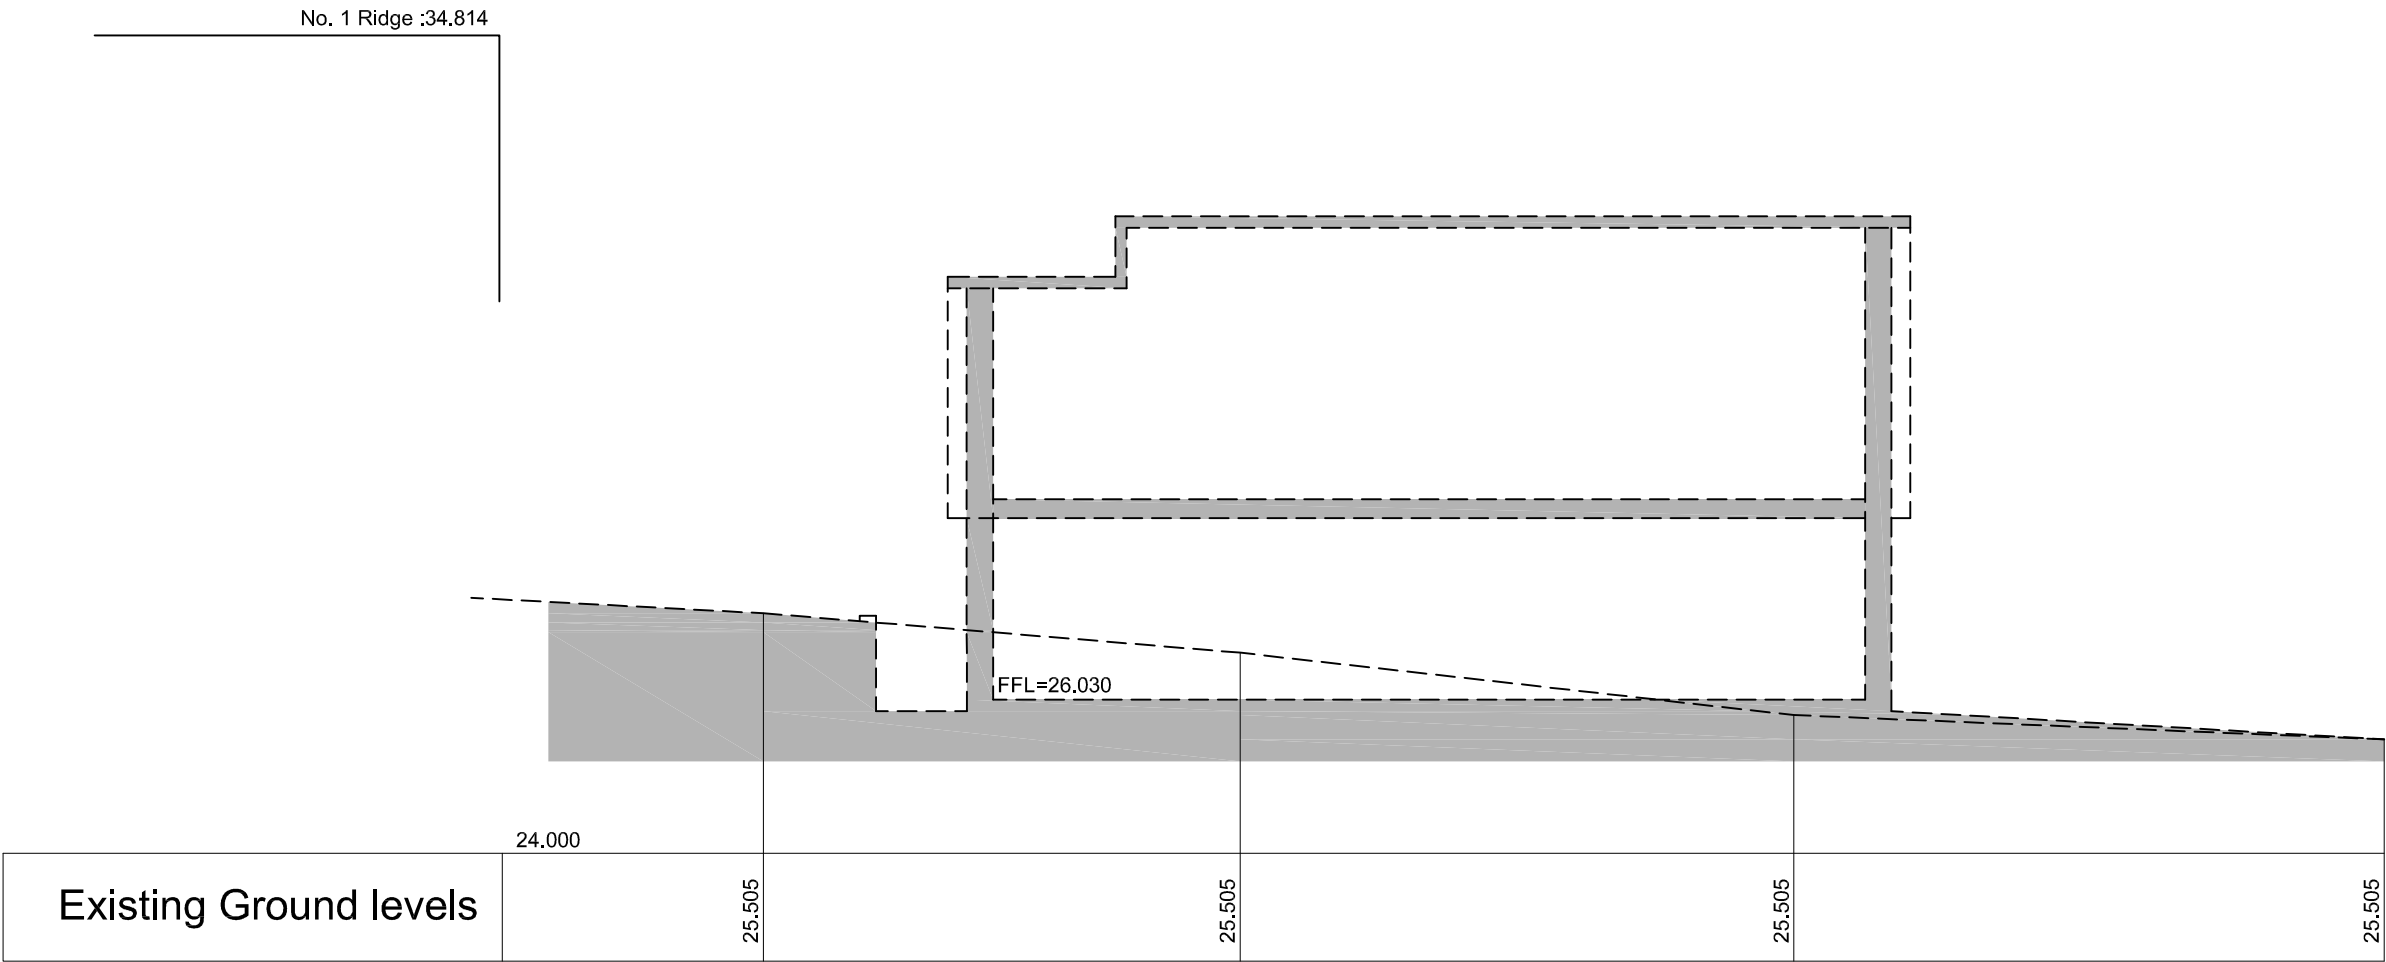

SECTION 1-1
SCALE 1:100

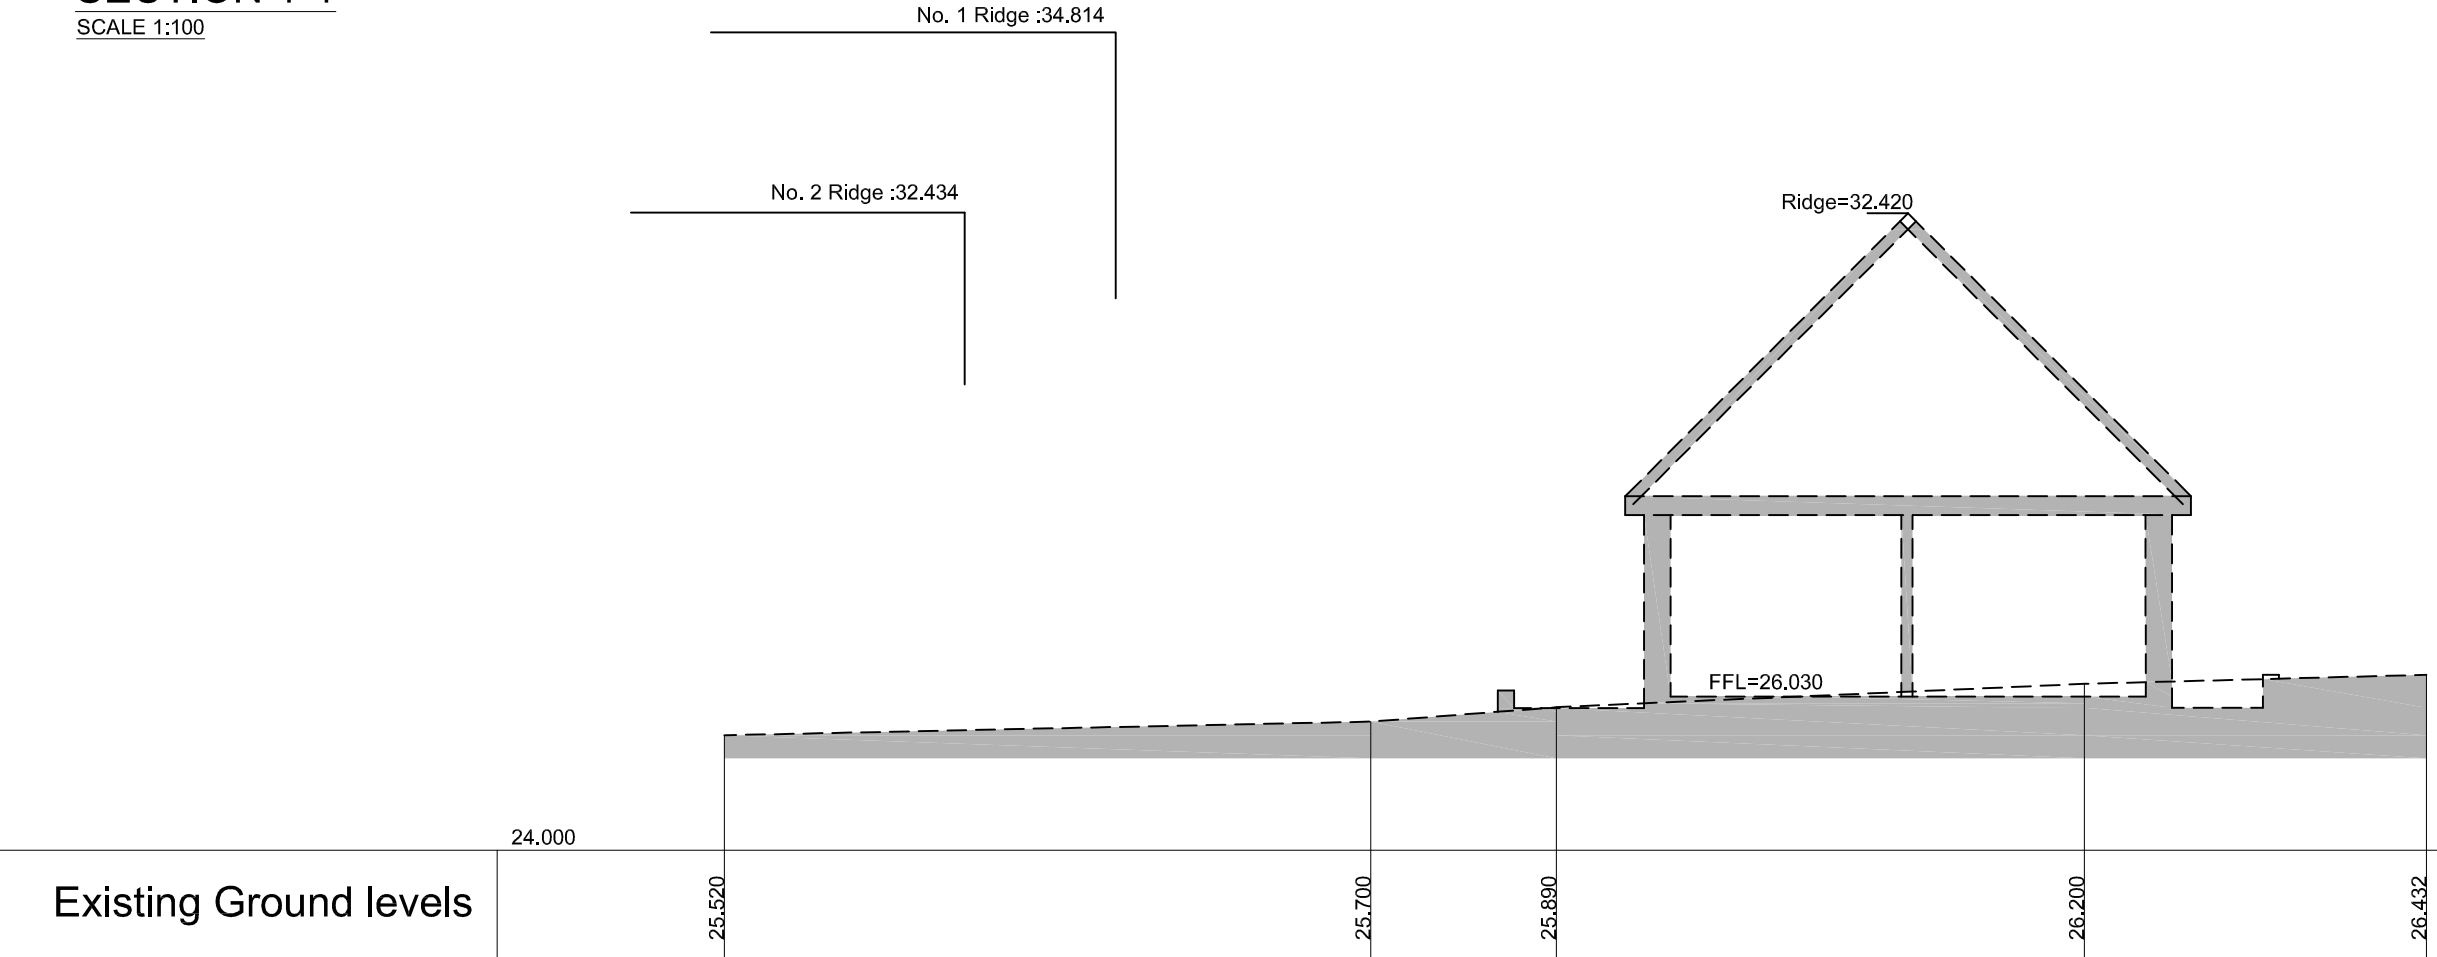

SECTION 2-2
SCALE 1:100

No. 2 Ridge :32.434

Proposed property at
1 Landsbury Avenue,
Port Talbot SA13 2LE

434-013

Outline plans

Planning Jan '23 As shown JM