


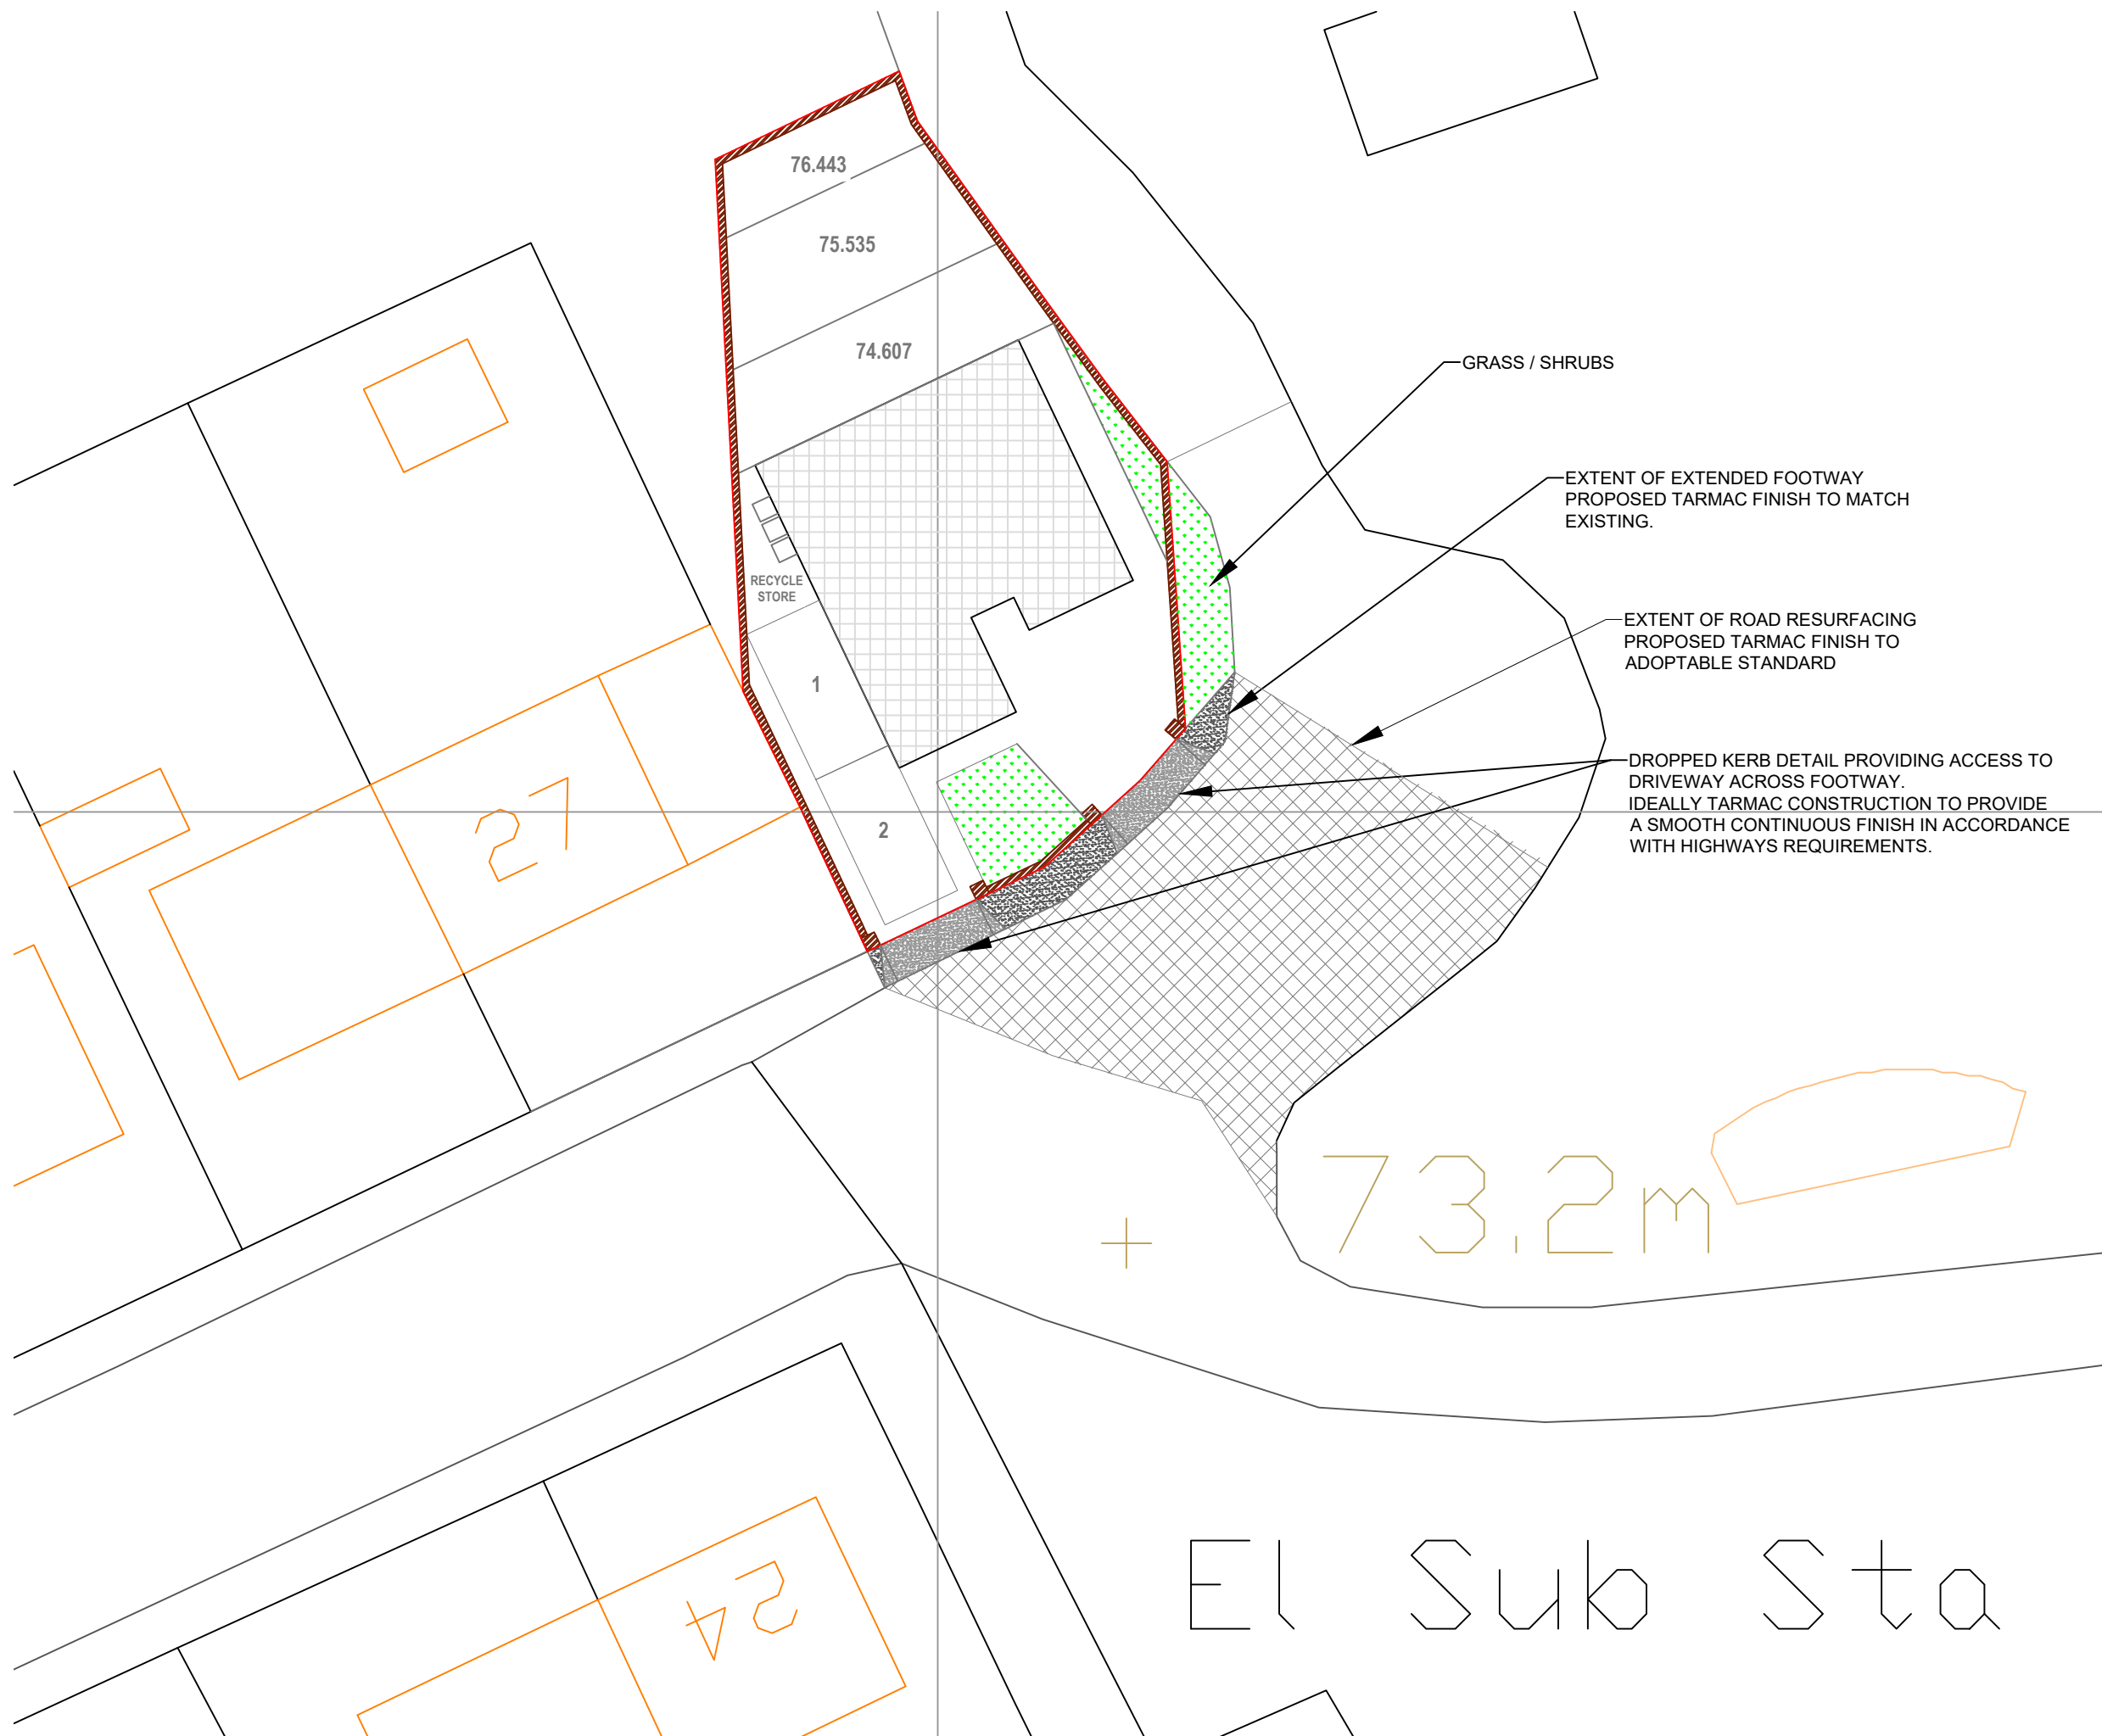

Rev	Description	Date
Client		
Mr J Camps		
Project		
Land Adj. 27, Heol Tabor Cwmavon		
Title		
Proposed Dwelling Site Block Plan		
Drawn By	Date	Job No
PLN	29/10/20	PL875
Rev		
A		
Scale		Drawing No
1:200 @ A3		875-010