


Superseded

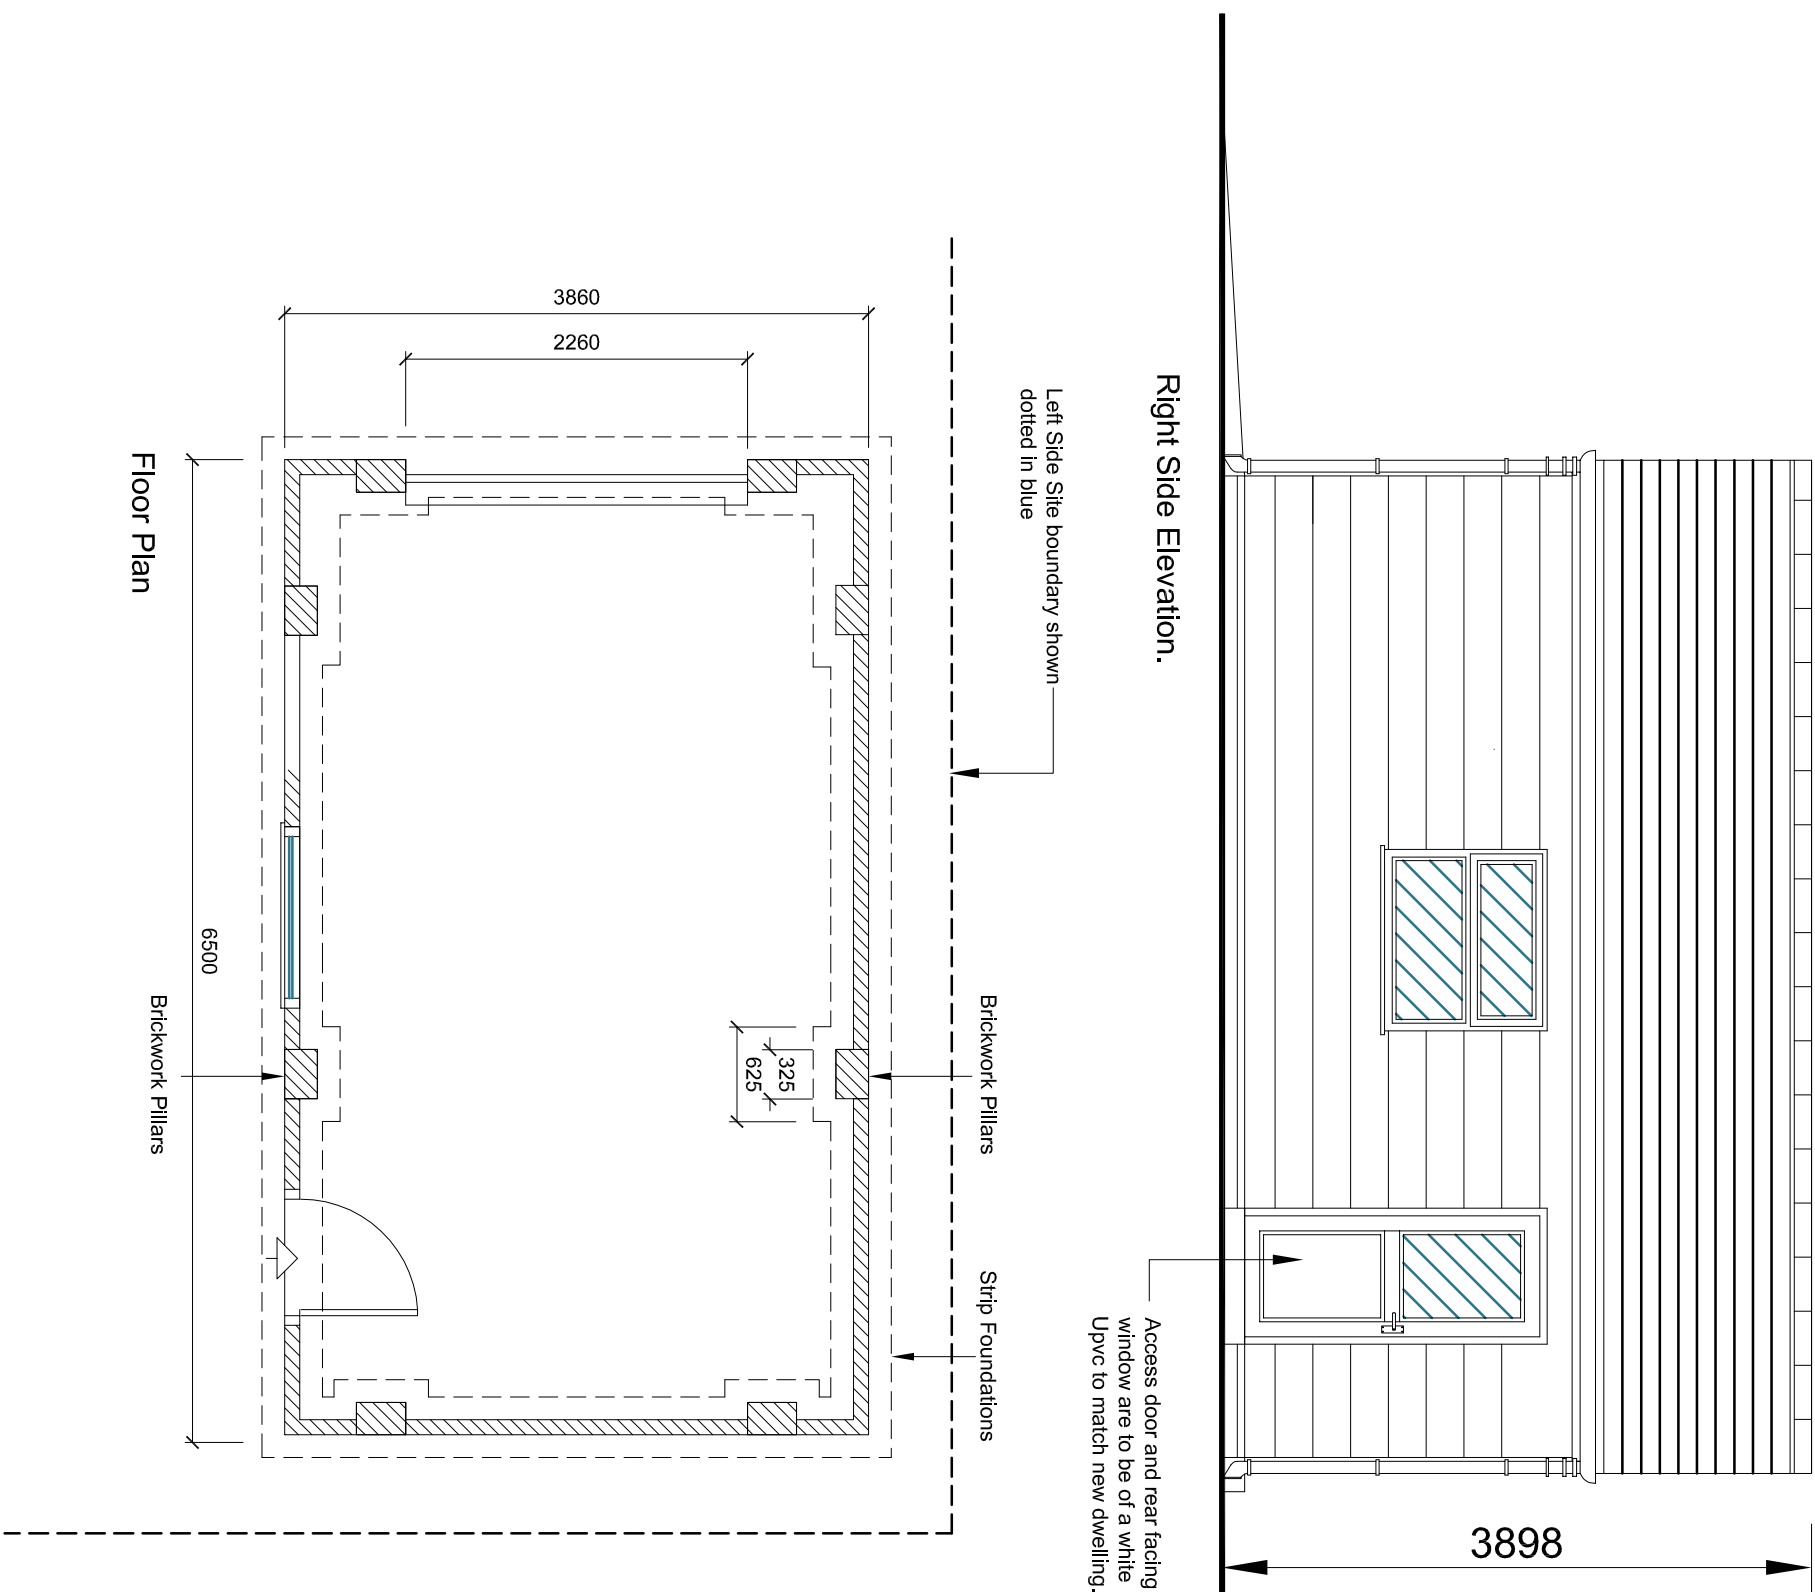

Drawing Title:	
Proposed Garage Plans	
Drawing No:	WJ2024/104
Revision:	B
Date:	May 2022
Revised:	30-01-2023
Scale(s):	1:50
Paper Size:	A3

PLANNING

General Notes: 1. Do not scale from this drawing, take figured dimensions only. 2. Dimensions are in millimeters unless otherwise stated.	Drawing Issue:
--	------------------------------

**PROPOSED
DETACHED GARAGE**

Project Title: Mr. K. Launobury
51 (Pen y Bryn)
Gratig Road
Gwmaun Cae Gwmen
SA18 1EH

Client:

Mr. K. Launchbury
51 (Pen y Bryn)
Graig Road
Gwaun Cae Gurwen
SA18 1EH