
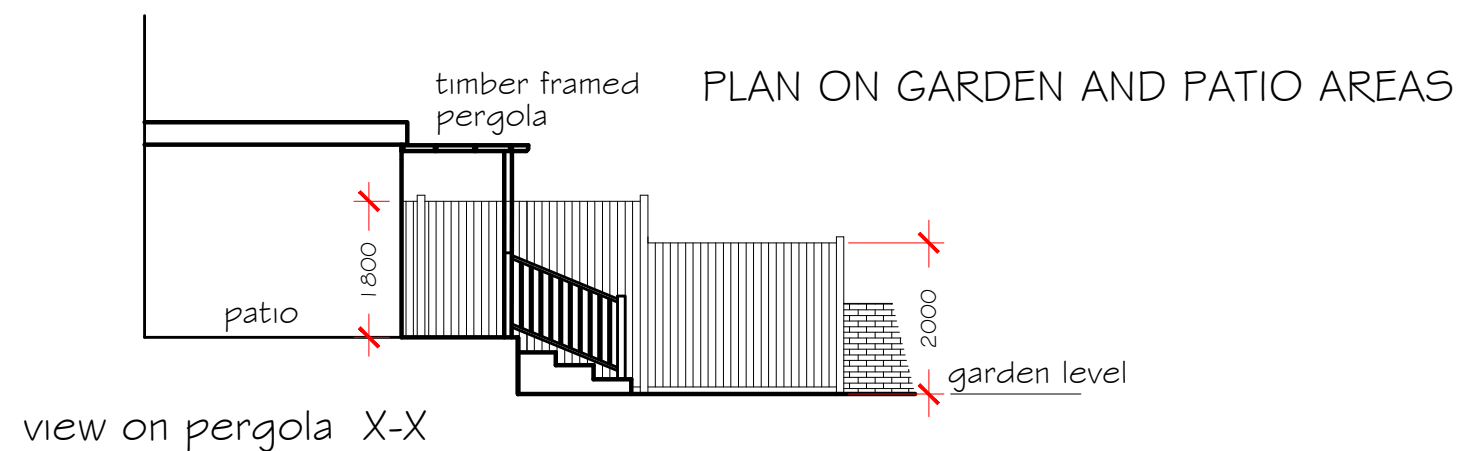
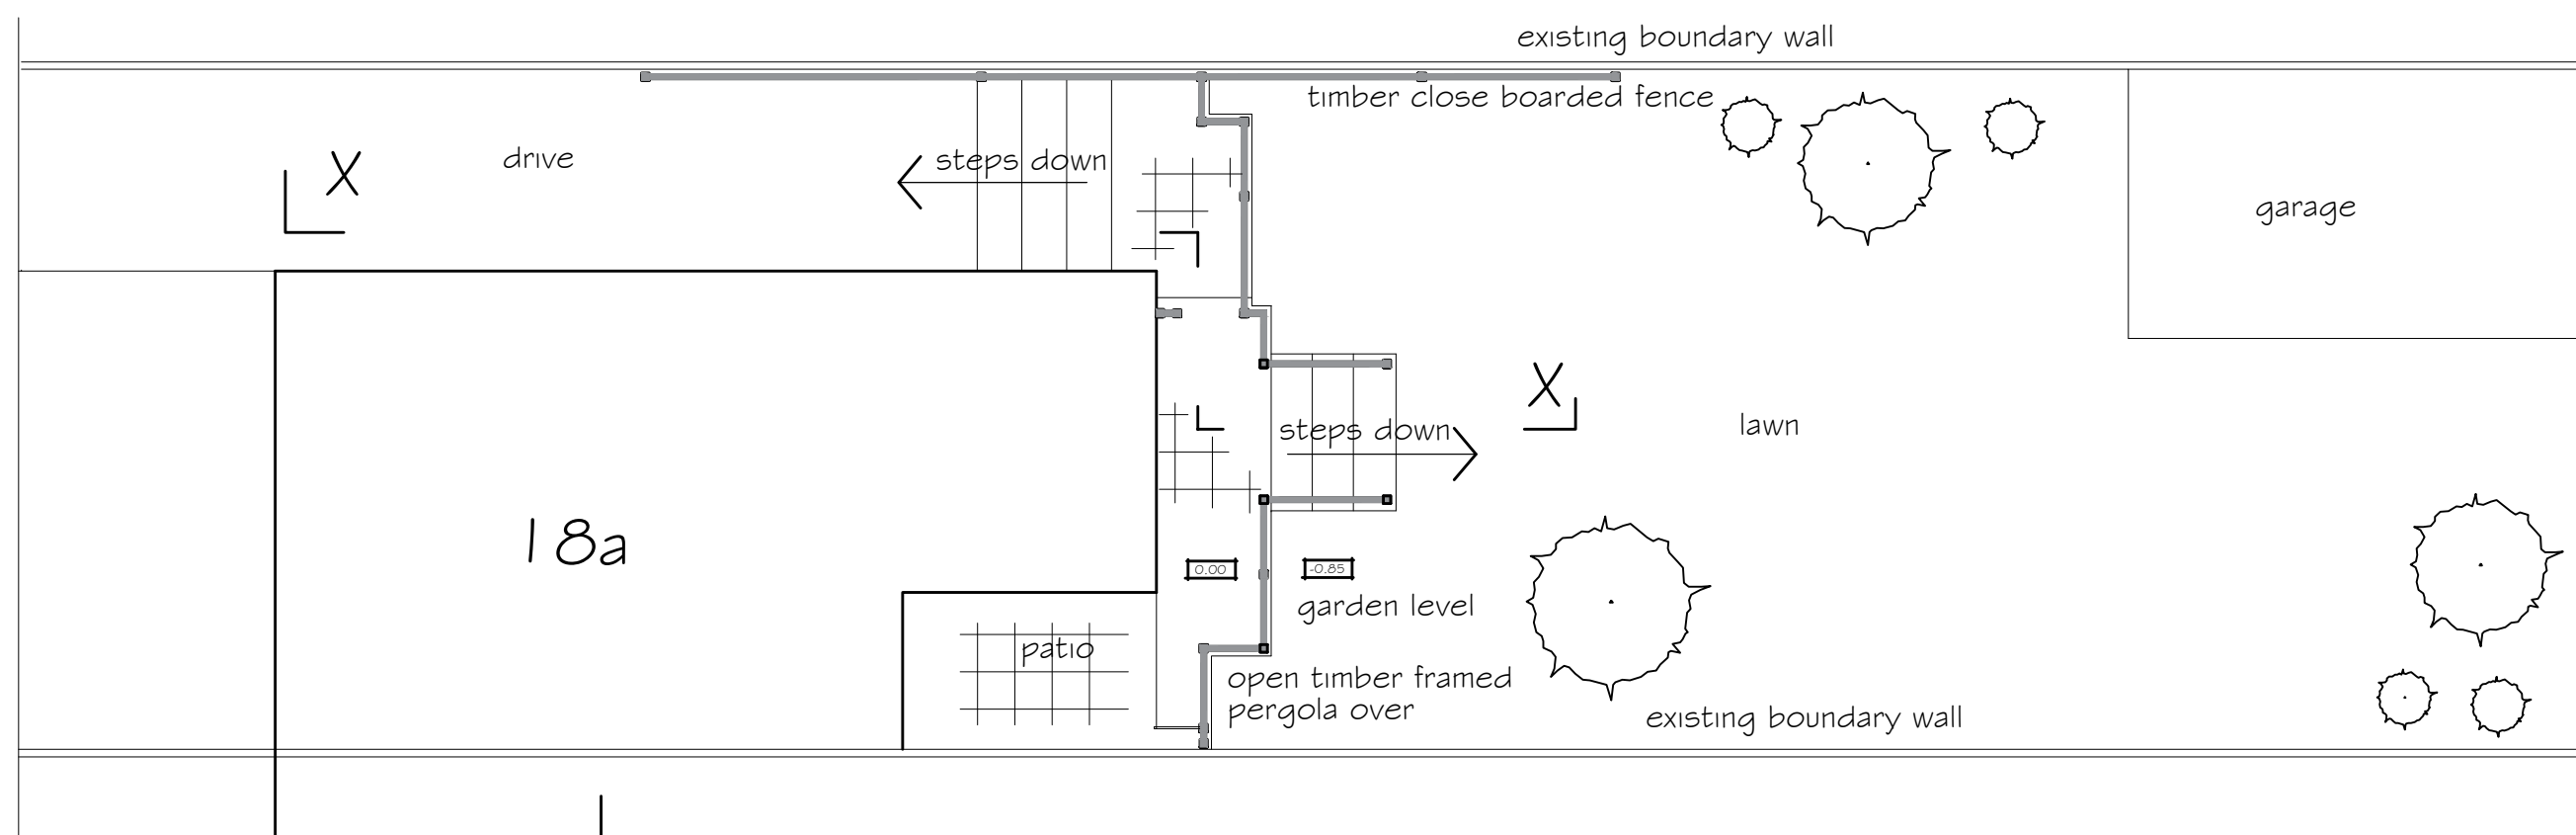


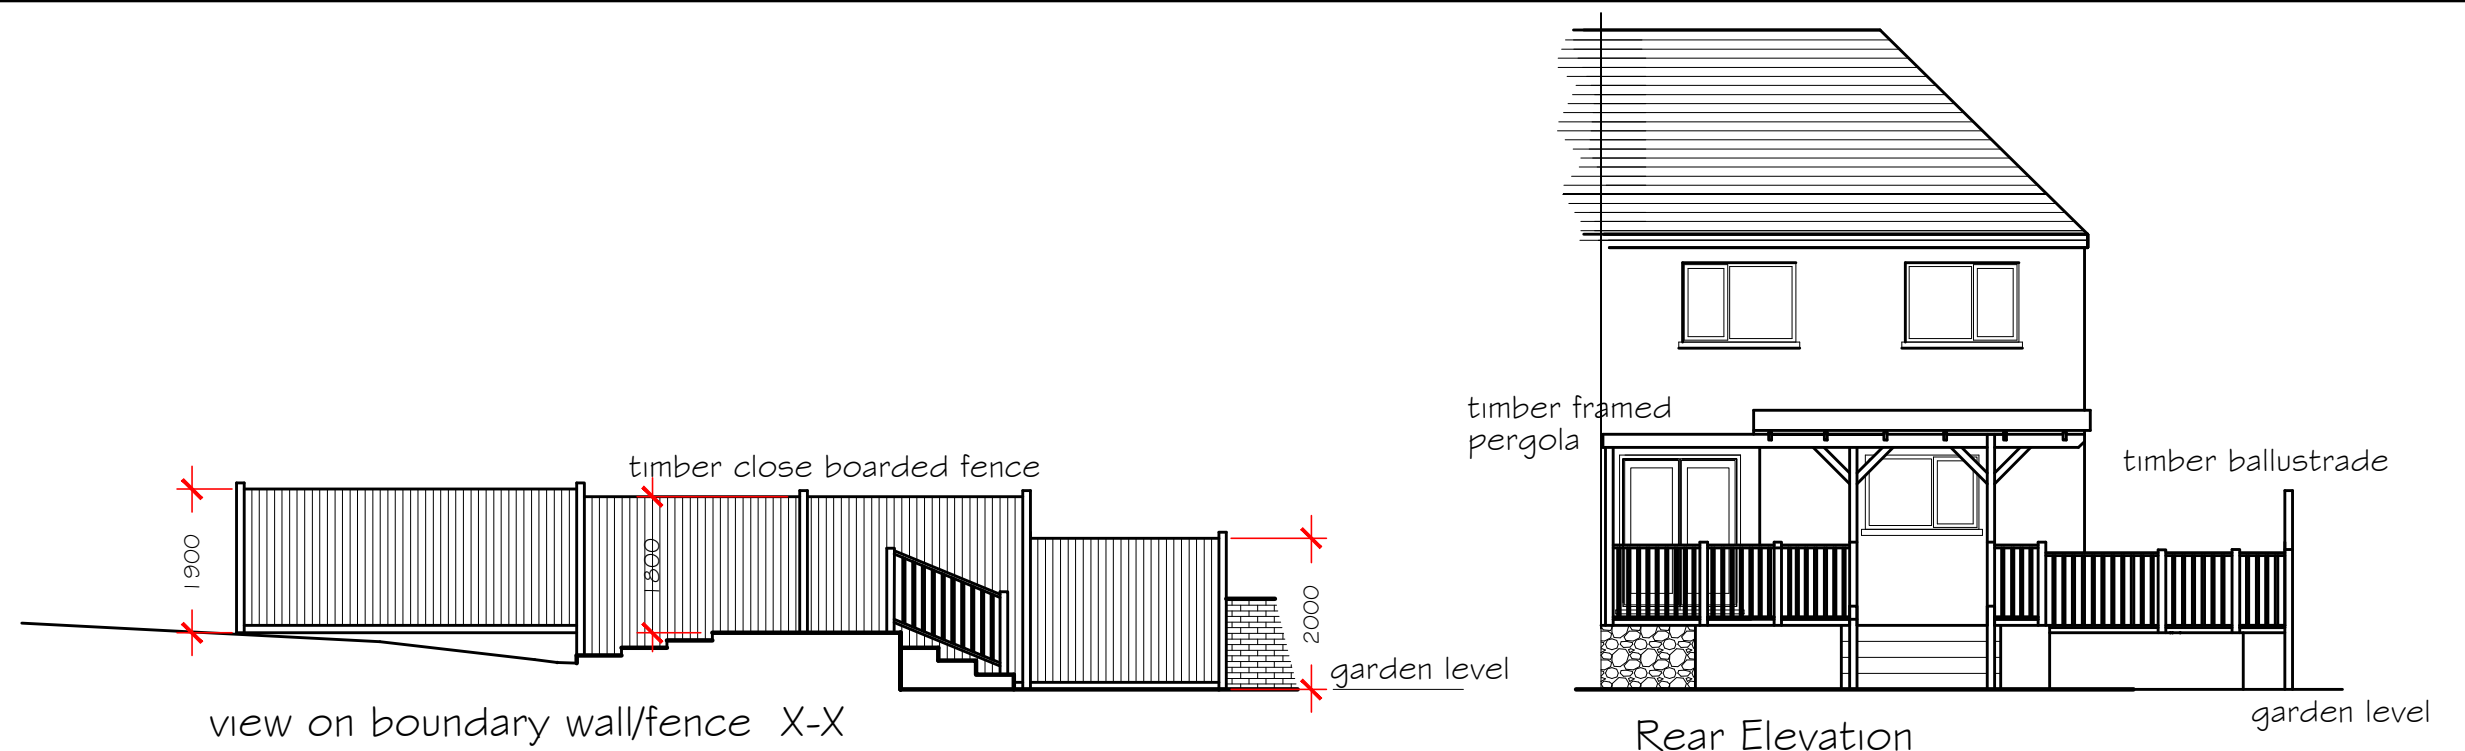

revision B 30.01.23
boundary fence at patio level
raised to 1800mm

revision A 19.10.22
pergola detail added

Boundary fence and patio
18 A Victoria Road
Port Talbot

plan on garden patio area
and boundary fence

drawing No
18AVR - G02 rev B

date scale
Sept 2022 1:100