

NOTES:

1. NO DIMENSIONS ARE TO BE SCALED FROM THIS DRAWING.
2. ALL DIMENSIONS ARE IN MILLIMETRES (mm) UNLESS STATED OTHERWISE.
3. THIS DRAWING IS TO BE READ IN CONJUNCTION WITH ALL RELEVANT DRAWINGS AND SPECIFICATIONS.
4. ANY SOFT SPOTS IDENTIFIED WITHIN THE FORMATION SHALL BE EXCAVATED AND REPLACED WITH WELL COMPACTED GRANULAR MATERIAL.

KEY:

AREA WITHIN DCWW BOUNDARY

SAFETY, HEALTH AND ENVIRONMENTAL INFORMATION

IN ADDITION TO THE HAZARDS / RISKS NORMALLY ASSOCIATED WITH THE TYPES OF WORK DETAILED ON THIS DRAWING, NOTE THE FOLLOWING:

CONSTRUCTION - GENERAL

CONSTRUCTION - RESERVOIR SPECIFIC:

CONSTRUCTION - ENVIRONMENTAL:

MAINTENANCE / CLEANING / OPERATION:

DECOMMISSIONING / DEMOLITION:

REFER TO THE DHEMR & IMS SUMMARY FOR FURTHER DETAILS. IT IS ASSUMED THAT ALL THE WORKS ON THIS DRAWING WILL BE CARRIED OUT BY A COMPETENT CONTRACTOR WHO HAS CARRIED OUT A COMPREHENSIVE RISK ASSESSMENT.

P04	26.04.22	BSW	FOR INFORMATION	EL	MJM	26.04.22
P03	11.01.22	DR	FOR INFORMATION	PRC	MJM	13.01.22
P02	15.10.21	DR	FOR INFORMATION	PRC	MJM	15.10.21
Rev.	Date.	BIM.	Description.	Chk.	App.	Iss Date.



Project Name: CWMWERNDERI TOWER, PIPEWORK AND VALVES

Drawing Title: BAT HABITAT GENERAL ARRANGEMENT


Suitability Code: S2

Originator: DR Designer: EH Date: 02.08.21

Internal Project Number: ST34 Scale: As indicated @ A1 Rev: P04


Drawing Number: B14504-123532-XX-XX-DR-NA-CI7001

MMB

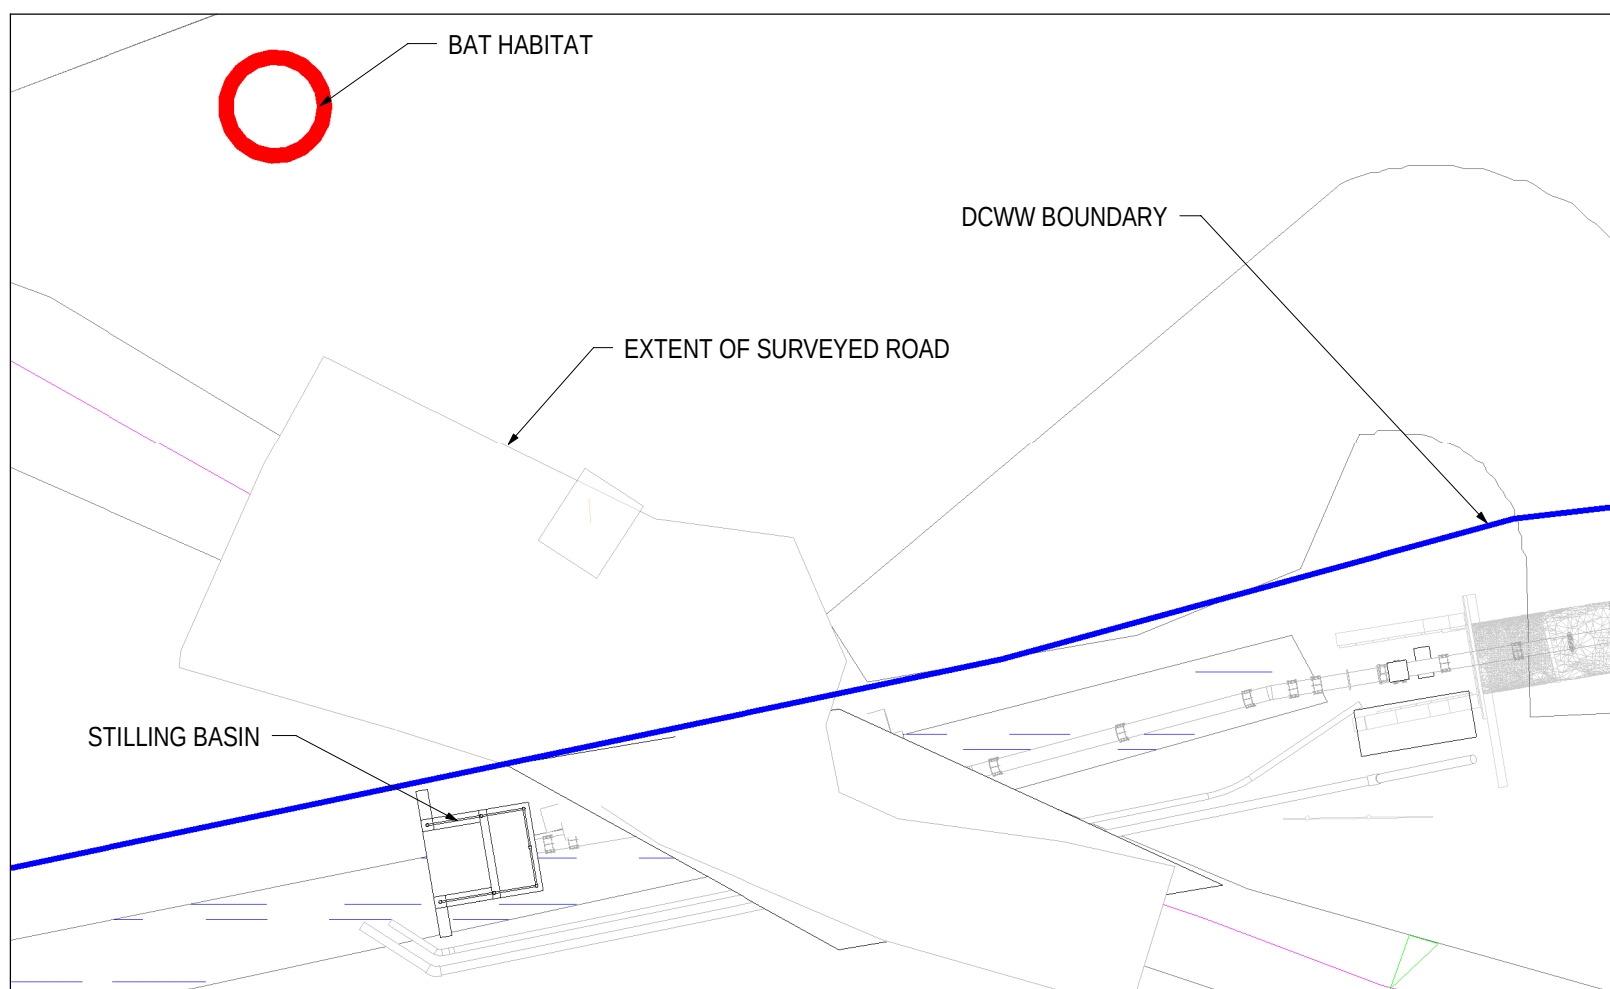


LOCATION PLAN

1:200

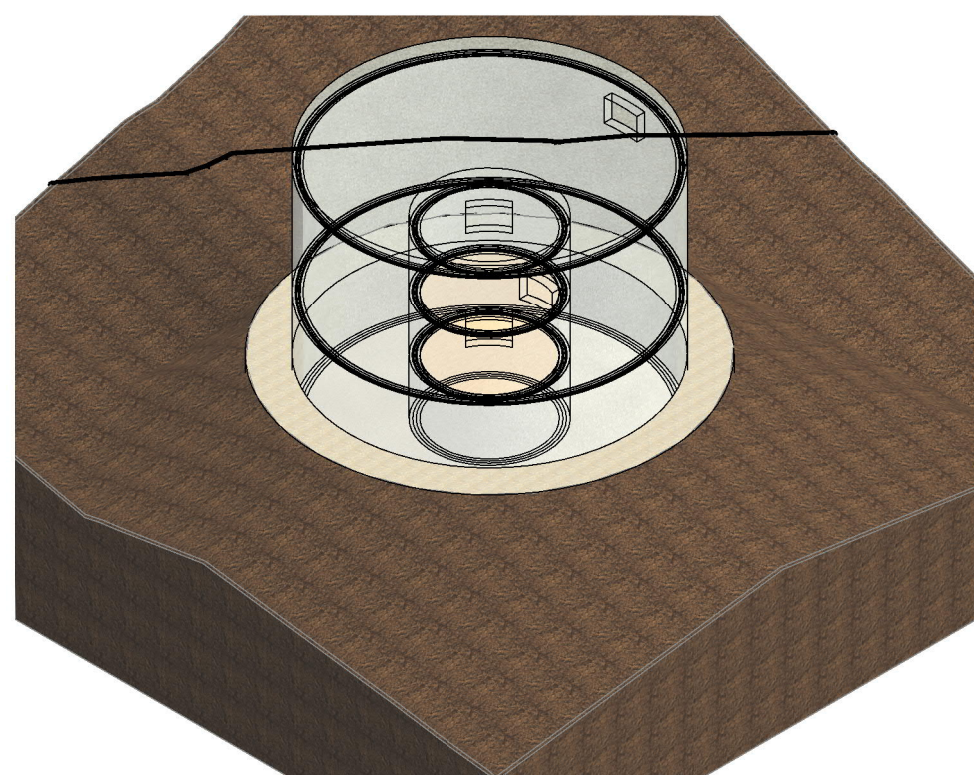

BAT HABITAT 3D






1:50

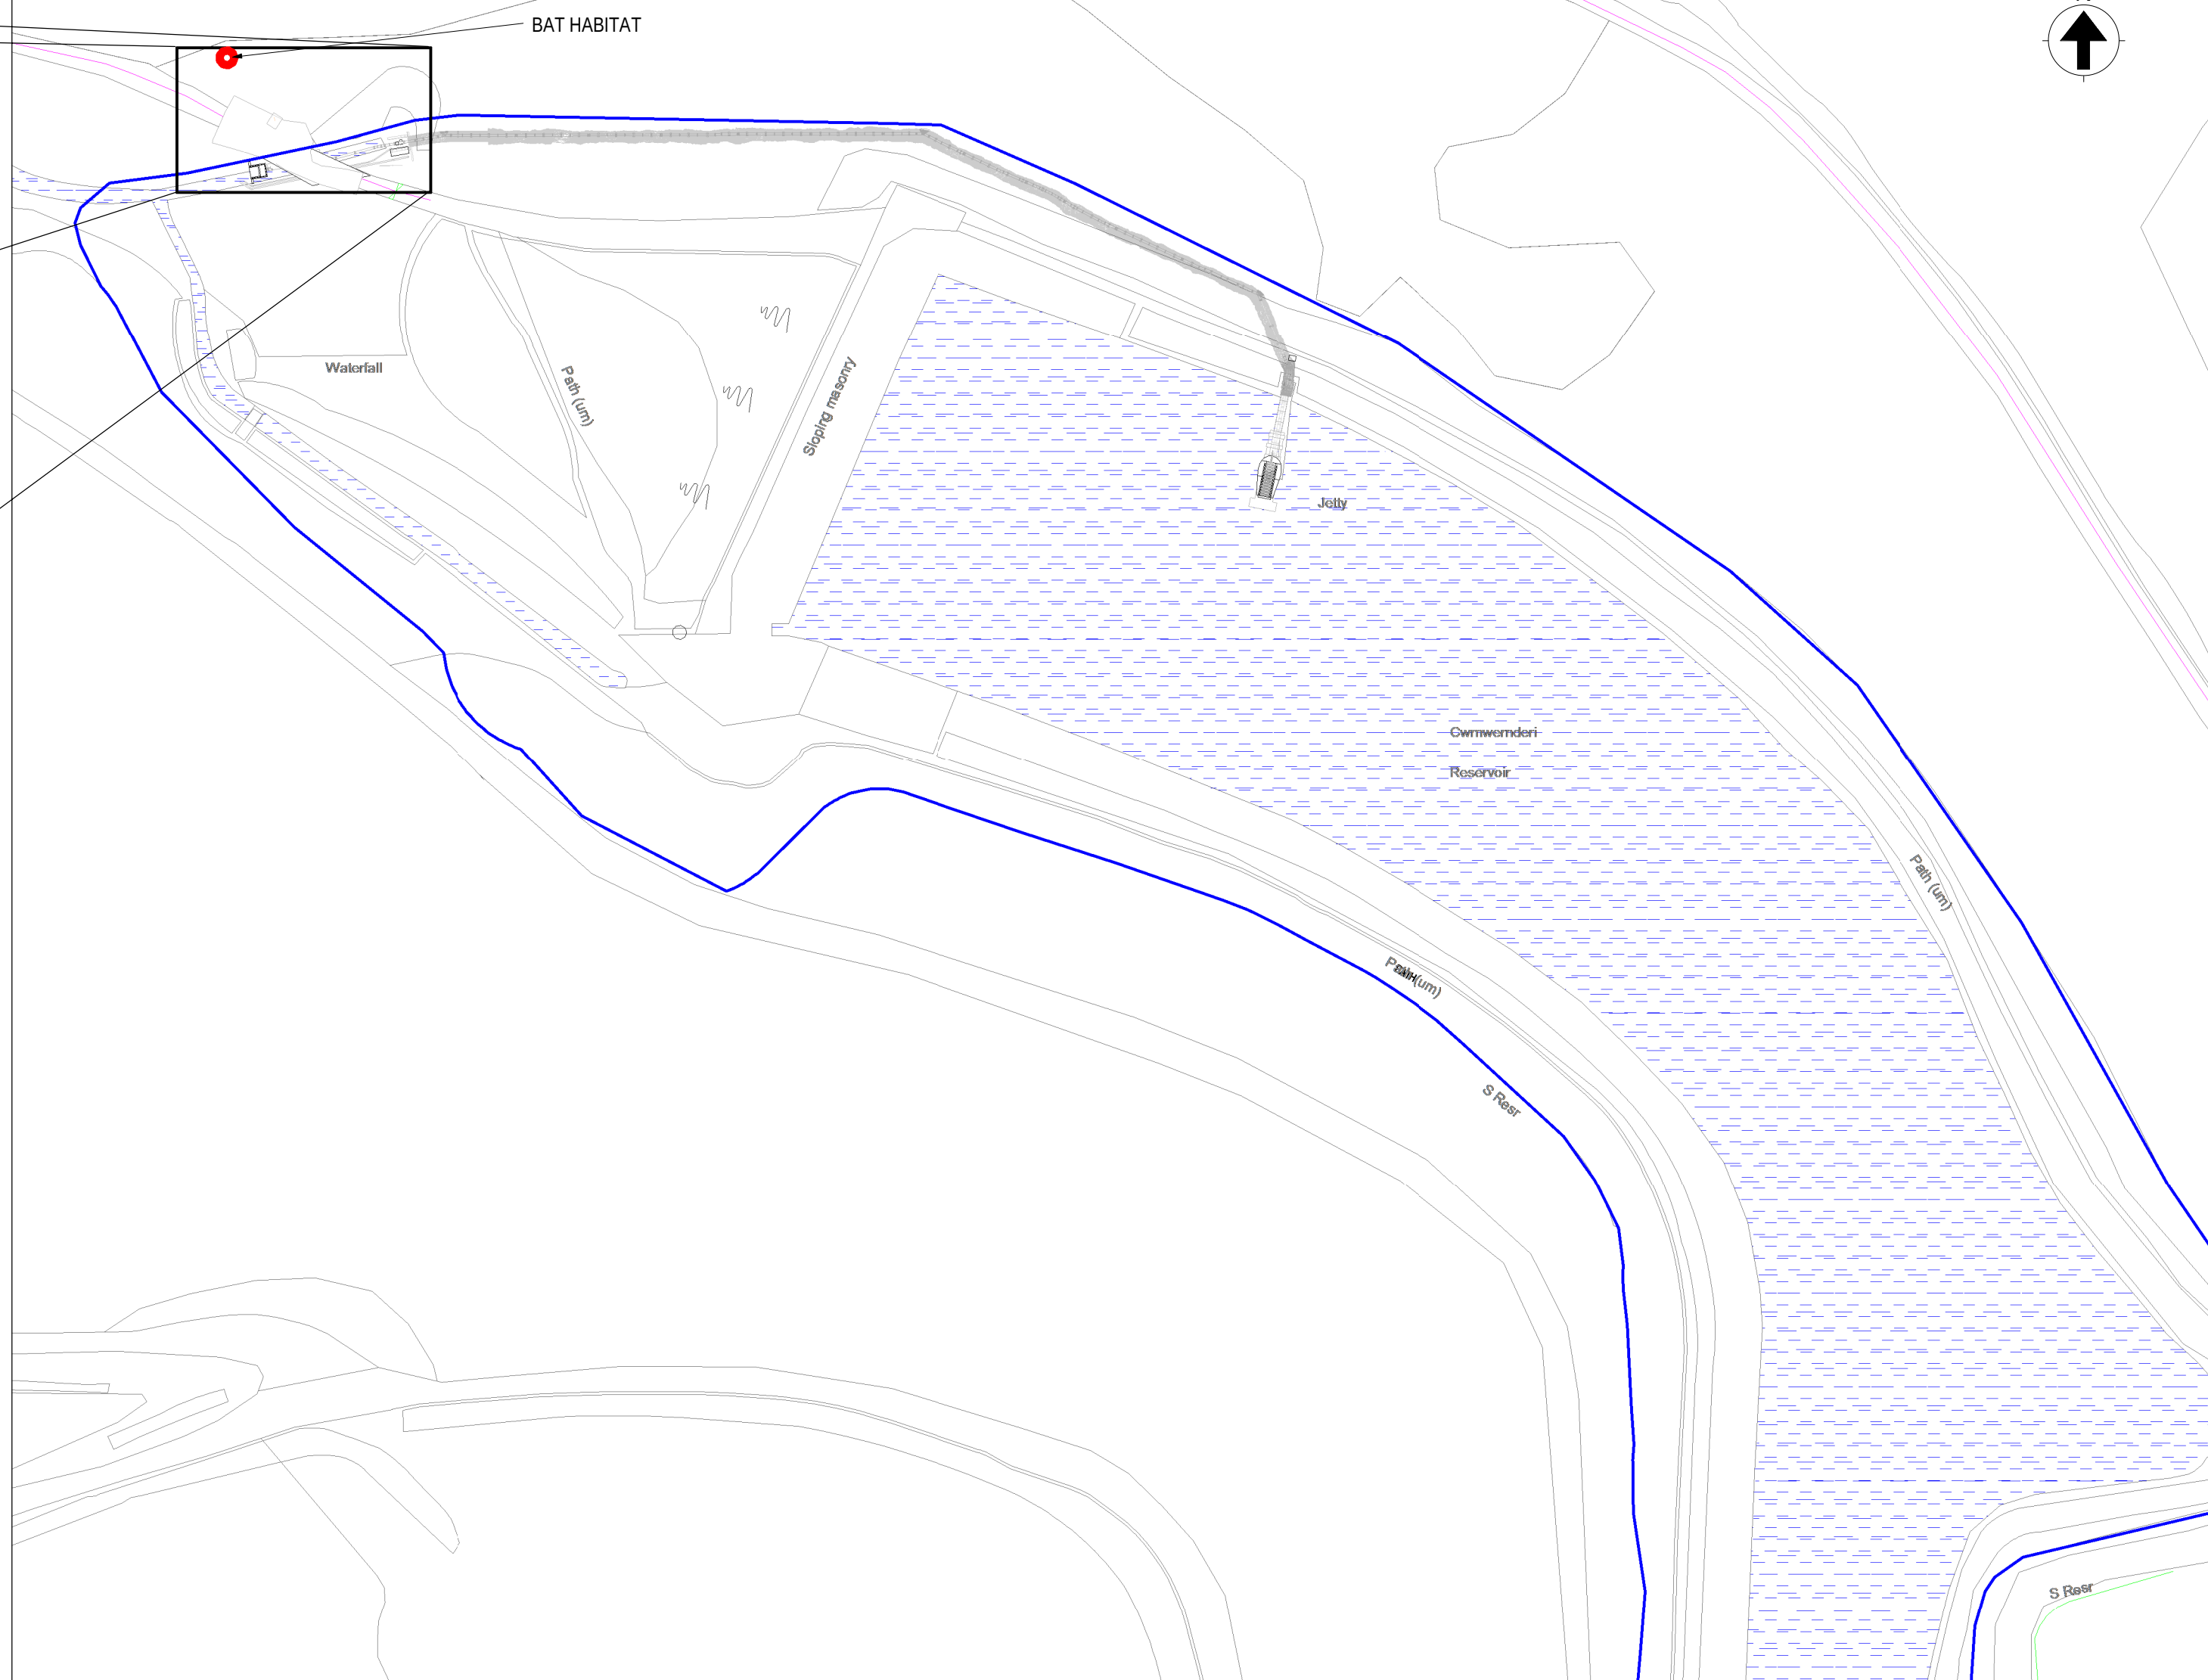

LOCATION PLAN


1:1000

BAT HABITAT SETTING OUT POINT (SOP) SCHEDULE		
SOP No.	EASTING (m)	NORTHING (m)
BAT-01	281463.963	190300.241

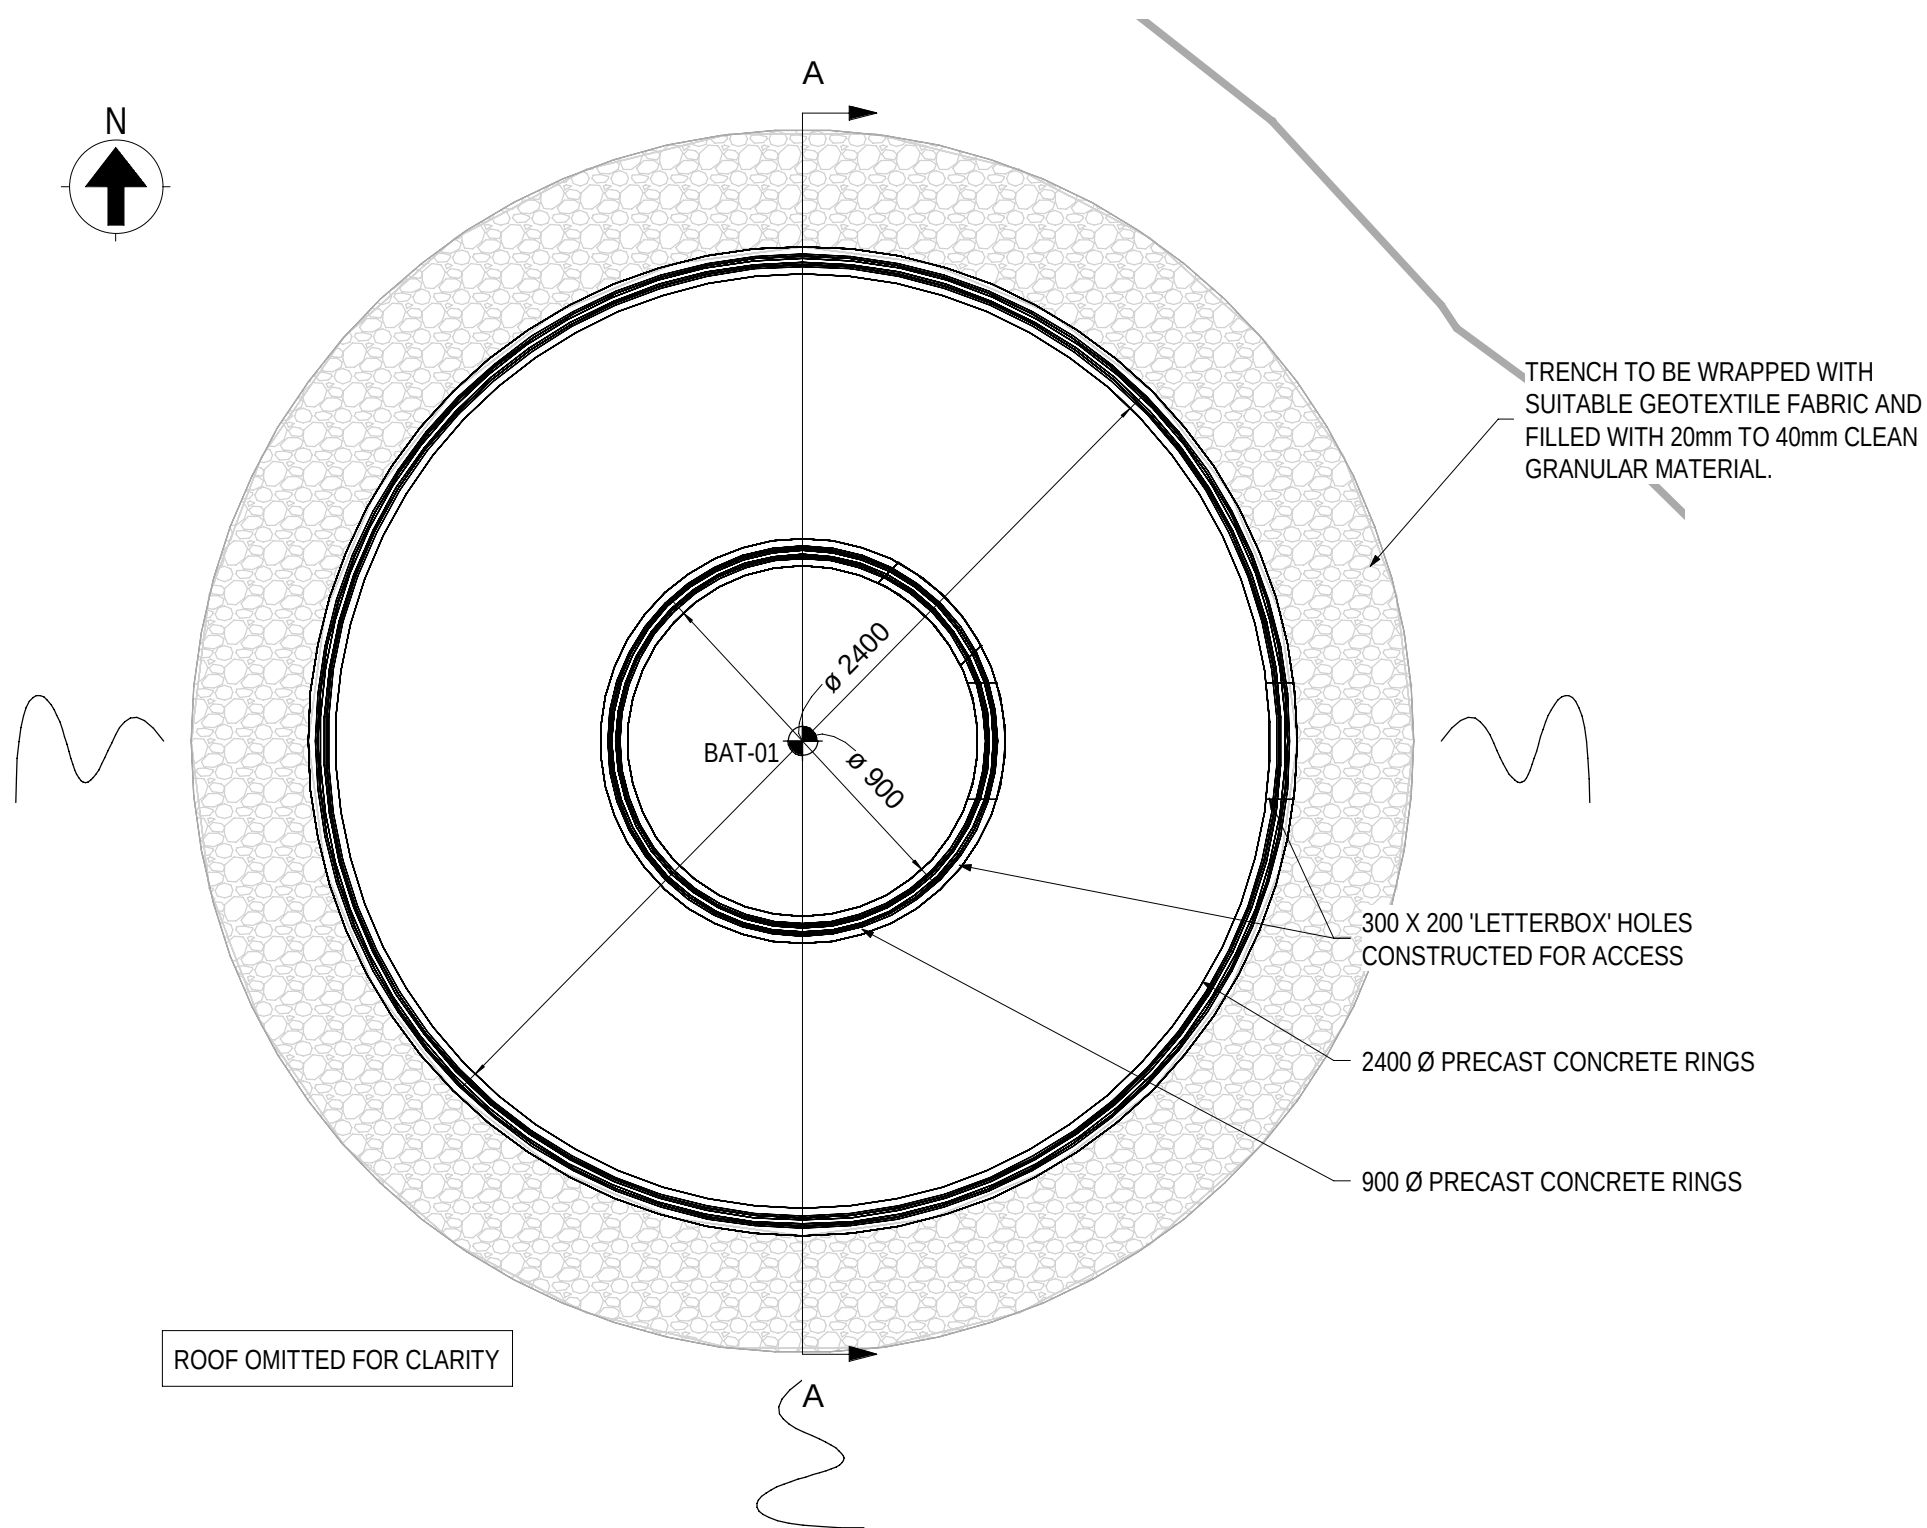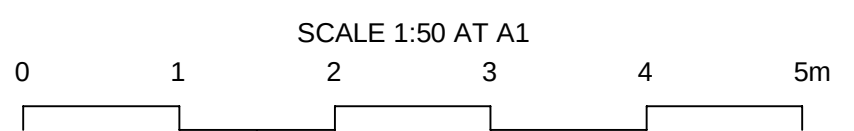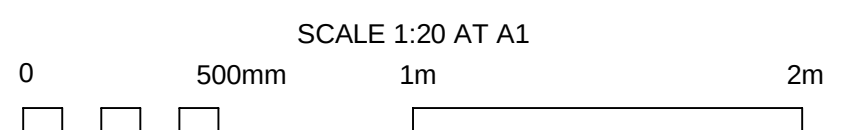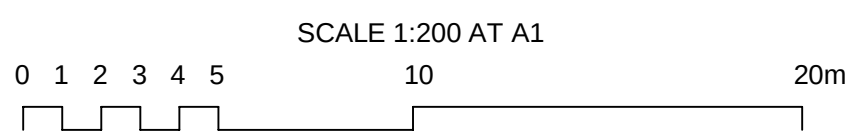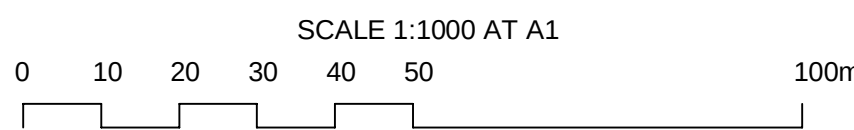

BAT HABITAT PLAN

1:20

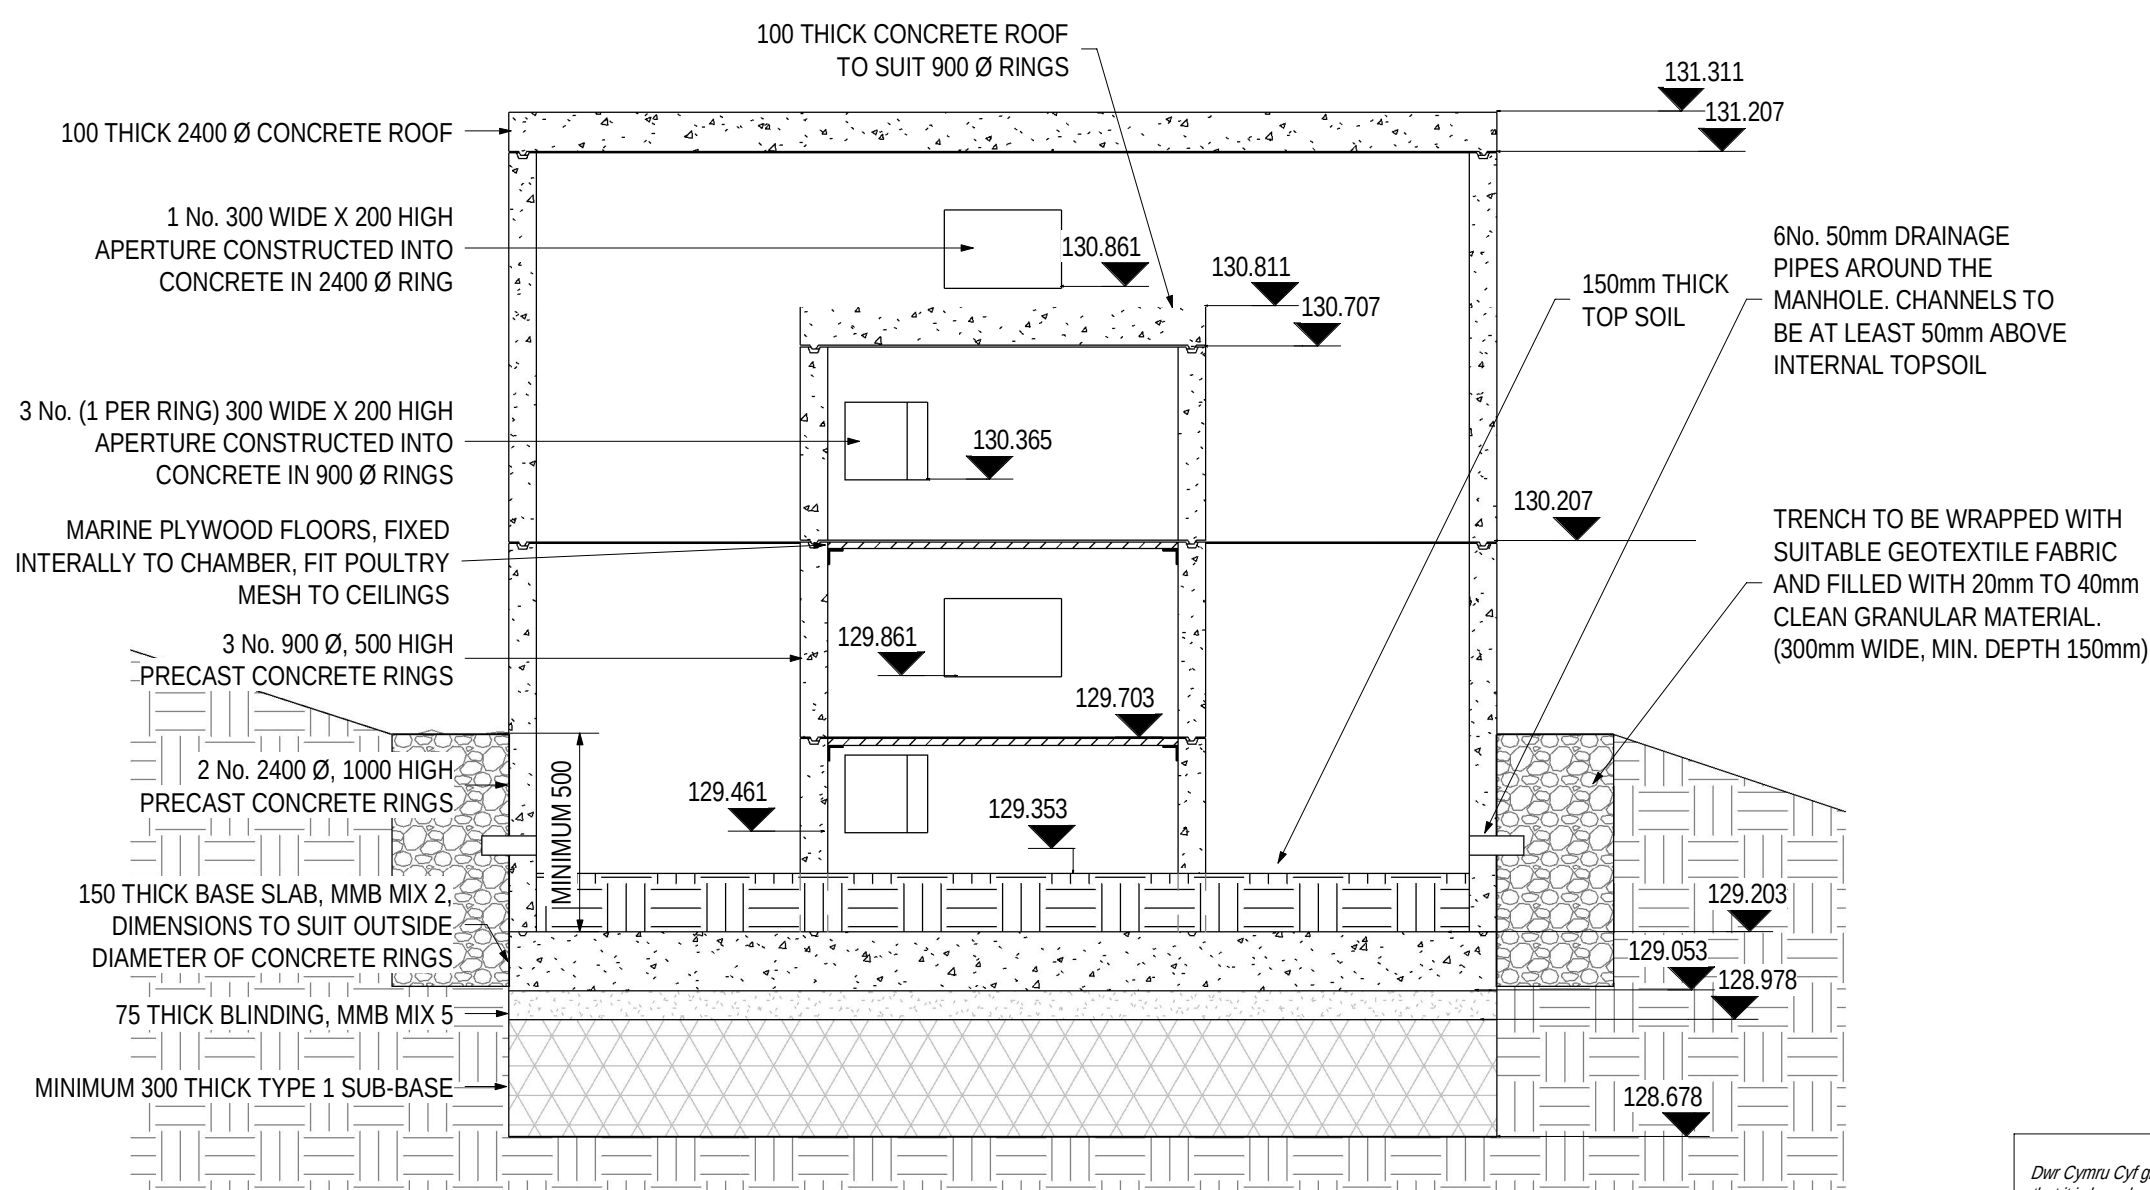

SECTION A-A - BAT HABITAT CROSS SECTION

1:20

Dwr Cymru Cyf gives this information as to the position of its underground apparatus by way of general guidance only on the strict understanding that it is based on the best information available and no warranty as to its correctness is relied upon in the event of excavations or other works made in the vicinity of the company's apparatus and any error of locating the apparatus before carrying out any excavations is its entirely on you. It must be understood that the furnishing of the information is entirely without prejudice to the provision of the New Roads and Streetworks Act 1991 and of the Company's right to be compensated for any damage to its apparatus.

Dwr Cymru Cyf has no duty to identify private apparatus and the information as to the position of the private apparatus is given by way of general guidance only on the strict understanding that it is based on the best information available and no warranty as to the correctness is relied upon. Not all private apparatus is identified but their presence should be anticipated.