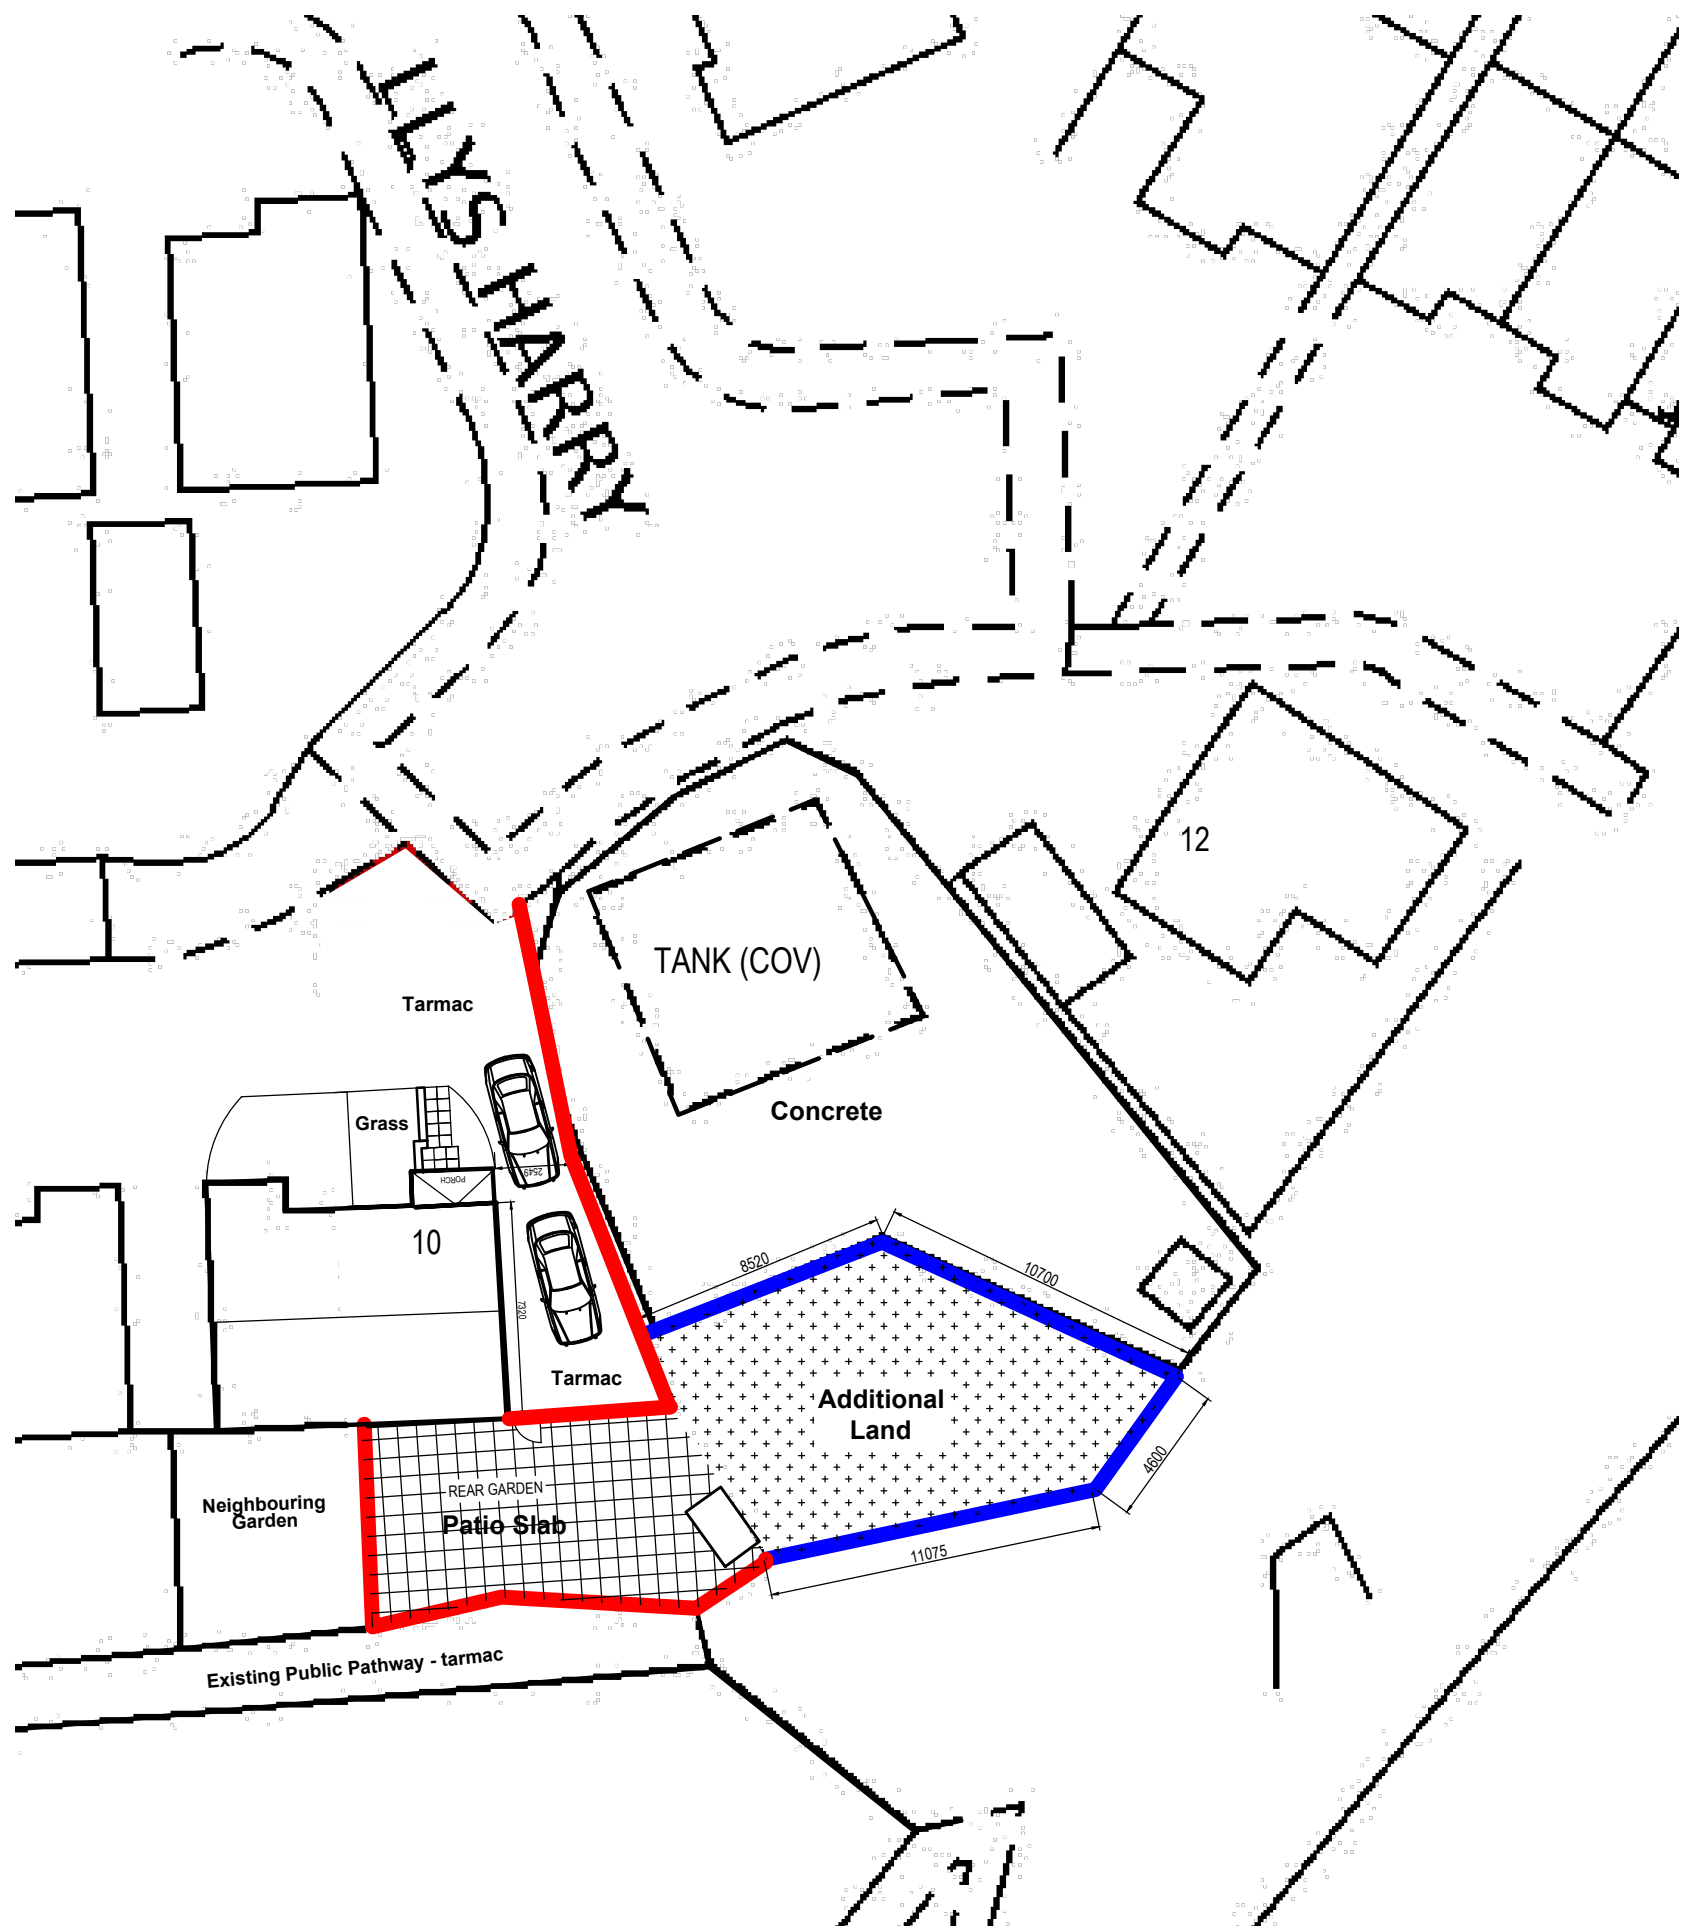


Boundary Treatments and Landscaping Key:

-  Existing close boarded timber fencing to boundary line - side access and rear garden area. Height at 1.8 metres.
-  New close boarded timber fencing to additional parcel of land. Height to match existing.
-  Seeded grass area
-  Existing concrete areas retain to North section of land surrounding existing tank/pump.
-  Existing rear garden patio slab and pathway to front court area.

NOTE:

The Contractor is to check and verify all building and site dimensions, levels and sewer invert levels at connection points before work starts.

This drawing must be read with and checked against any structural or other specialist drawings provided.

The Contractor is to comply in all respects with the current Building Regulations whether or not specifically stated on these drawings.

This drawing is not intended to show details of foundation or ground conditions. Each area of ground relied upon to support the structure depicted must be investigated by the Contractor and suitable methods of foundation be provided.

Rev.	By	Date

DESIGN VISION 5

Contact: Angharad Randall
Email: Design_Vision_5@hotmail.com
Tel No: 07853 169 142

SITE ADDRESS:

10 Lllys Harry
Godregraig
SA9 2EQ

DRAWING TITLE:

Proposed Block Plan

CHANG OF USE / PLANNING

Proposed Block Plan scale 1:250 @A3

	DRAWN BY: AR	SCALE: A3 @ 1:250	DATE: 21/01/2023
Arch/Designer AR	SYSTEM PROJECT NUMBER: 56 - 2022 PLANNING	DRWG NO: 02	REVISION: -