
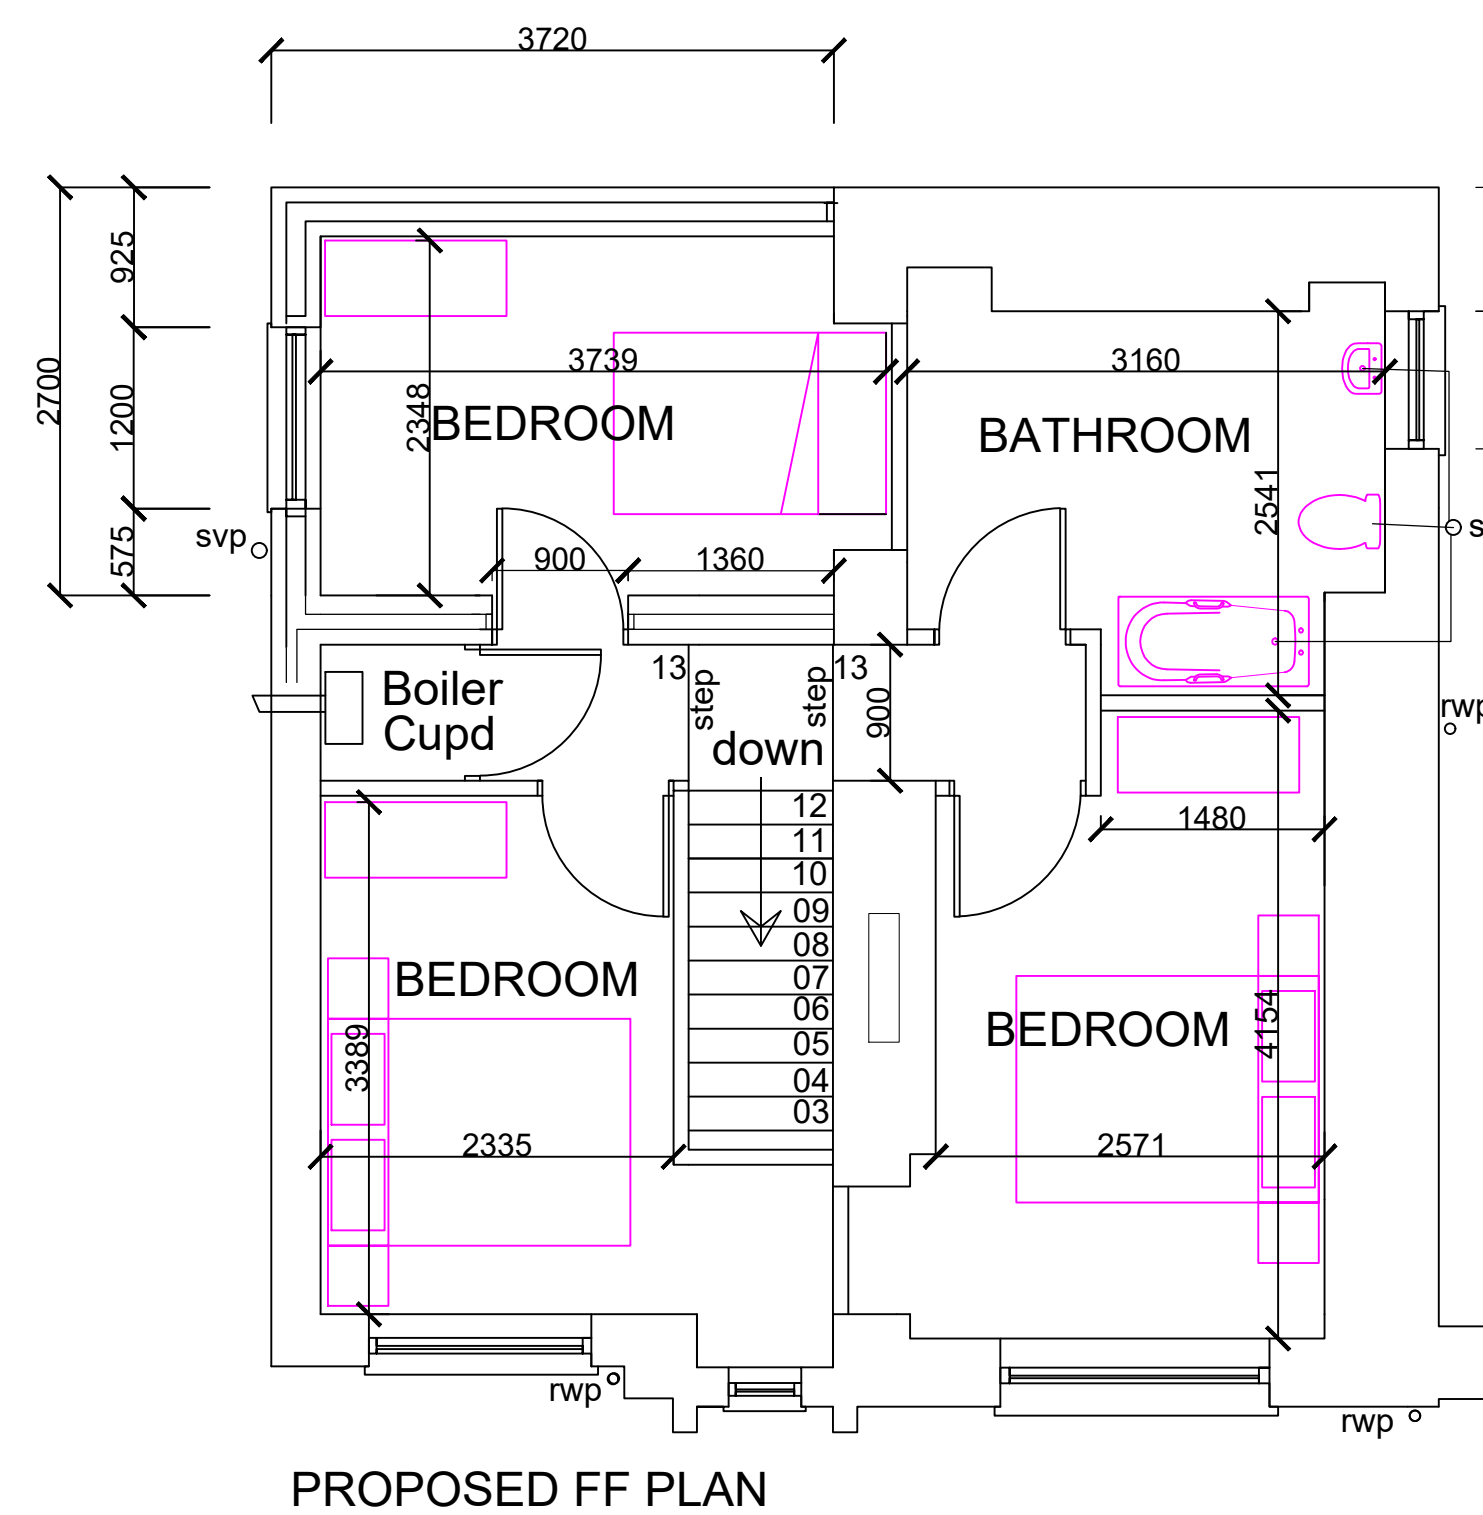
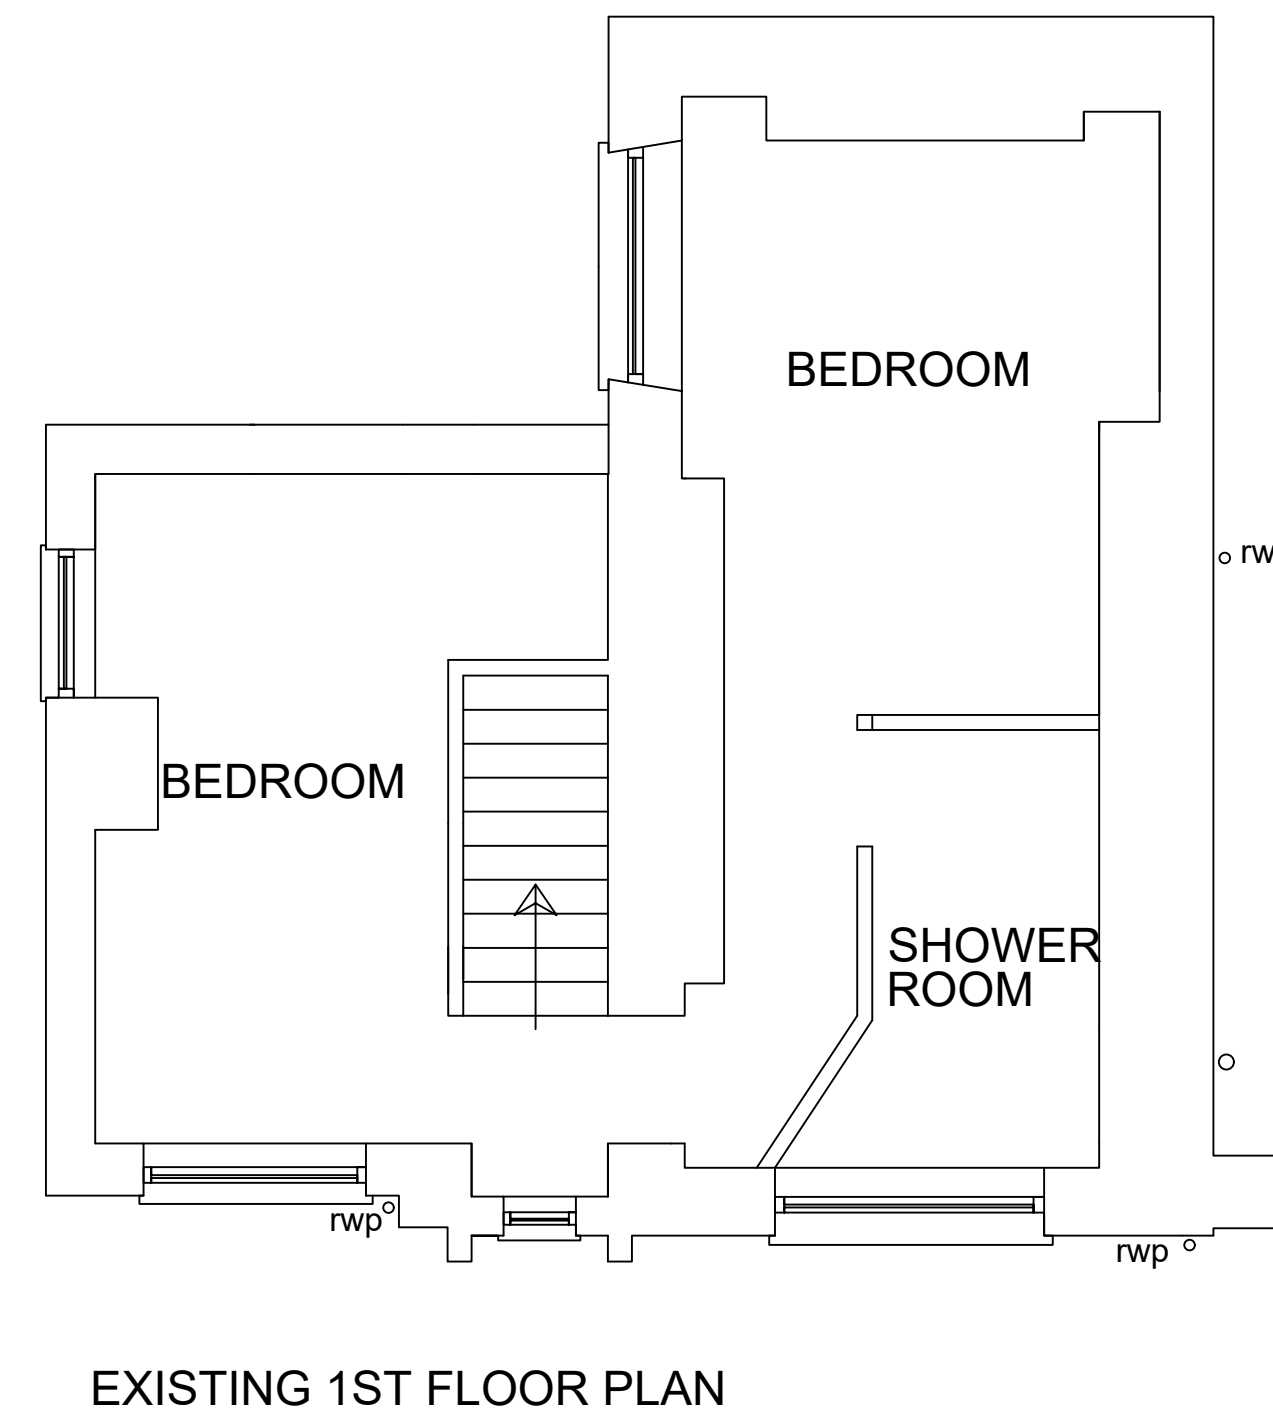
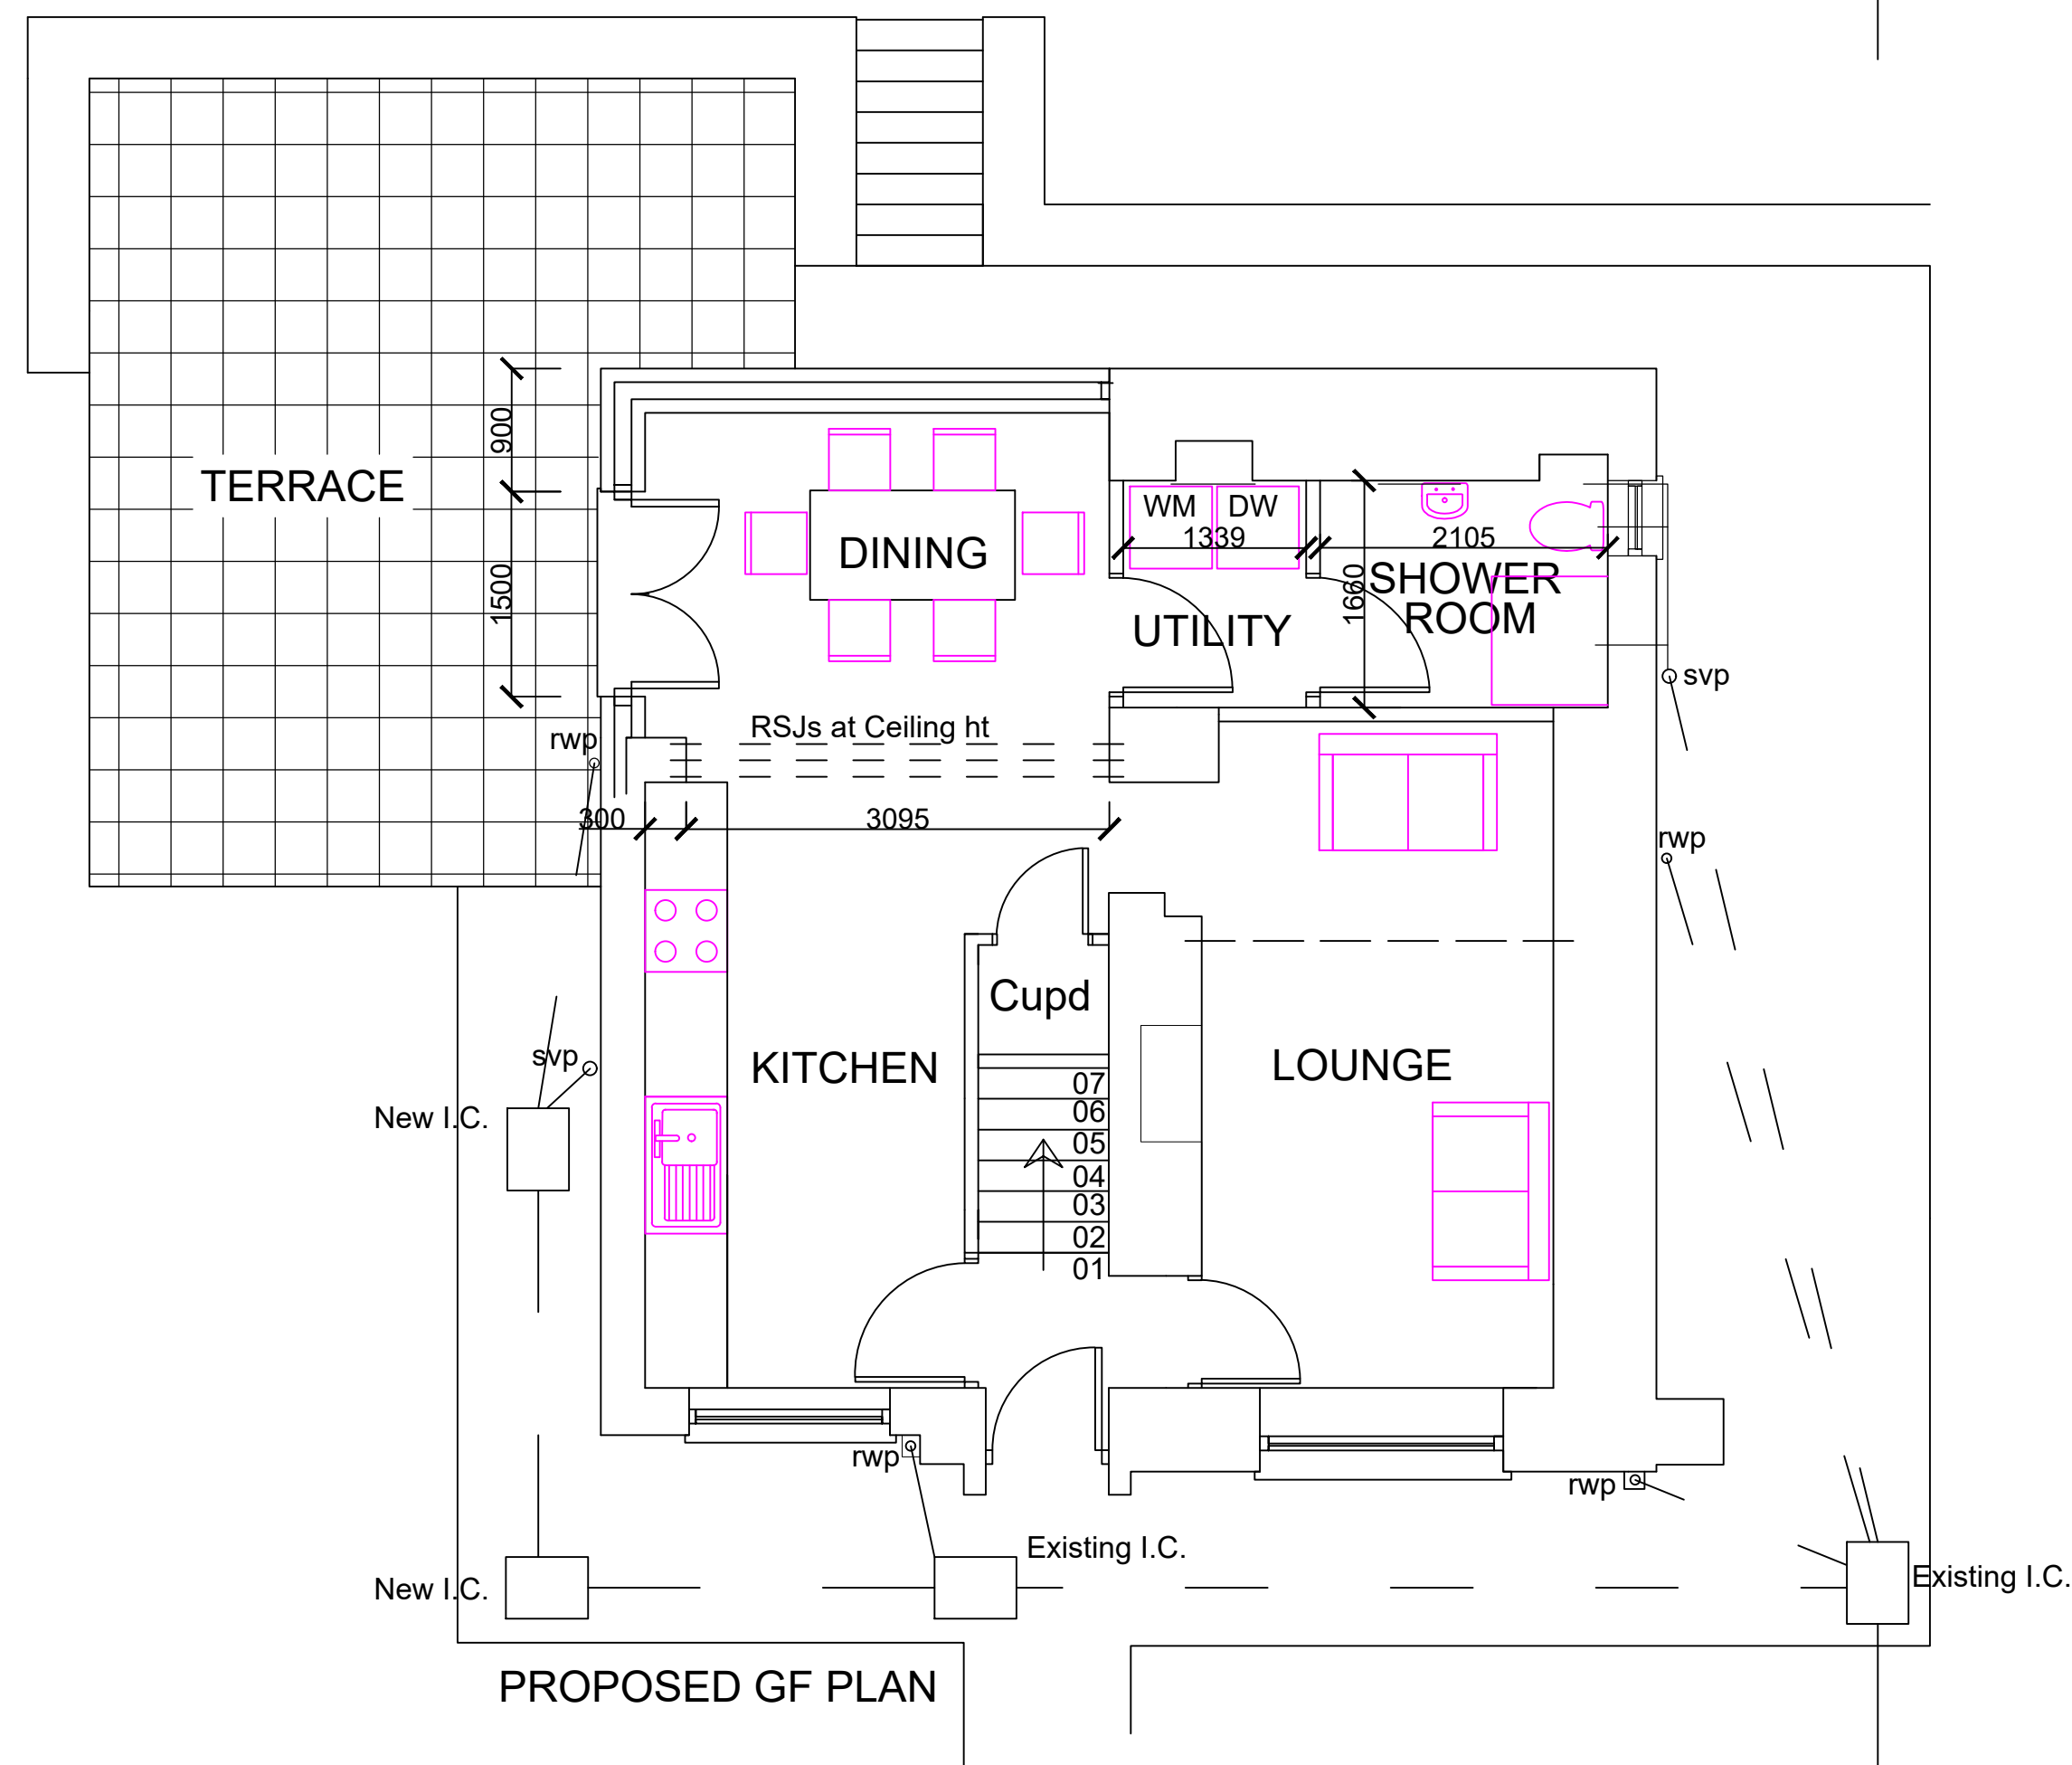


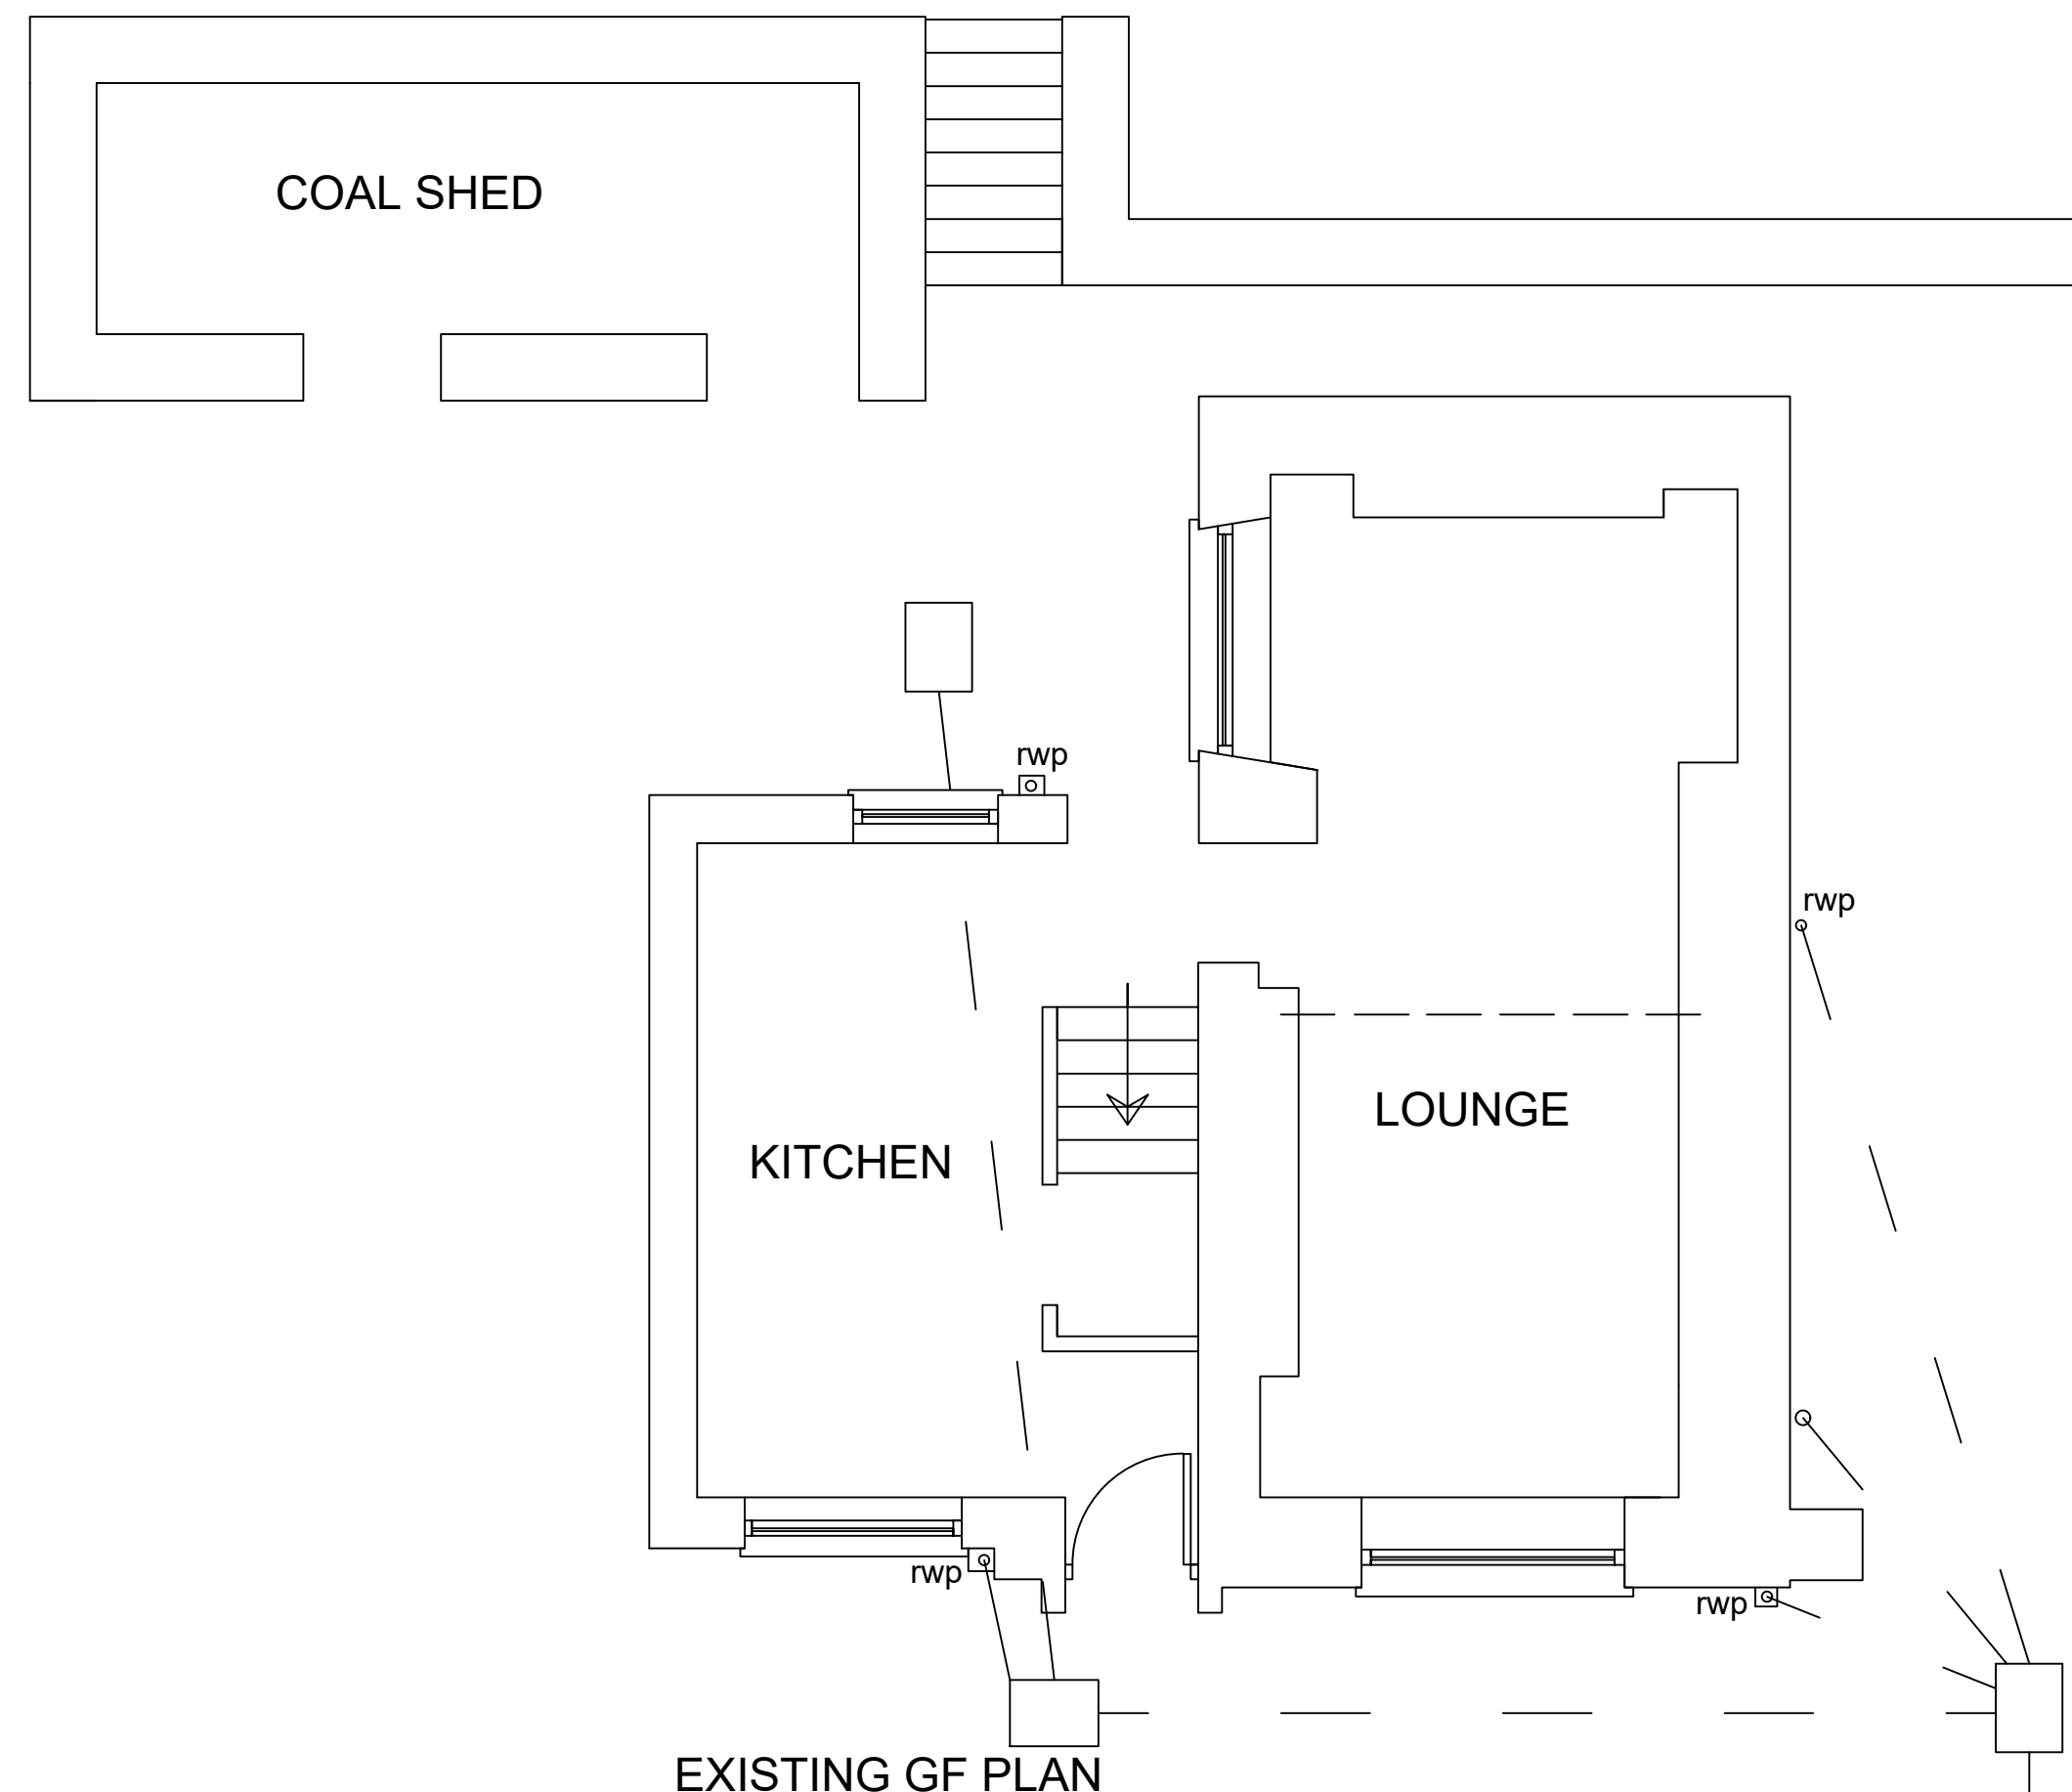

General Notes

No.	Revision/Issue	Date

Firm Name and Address

Project Name and Address

EXISTING & PROPOSED
PLANS
93 PEN YR ALLT
ALLTWEN PONTARDAWE

Project	MATT	Sheet
Date	01-02-23	B-01
Scale	1:50	