


Superseded



Scurr Architects
85 Southdown Road
Haverfordwest
Pembrokeshire
SA6 1PR
T: 01546 700999
email: scurm@scurr.co.uk
www.scurr.co.uk

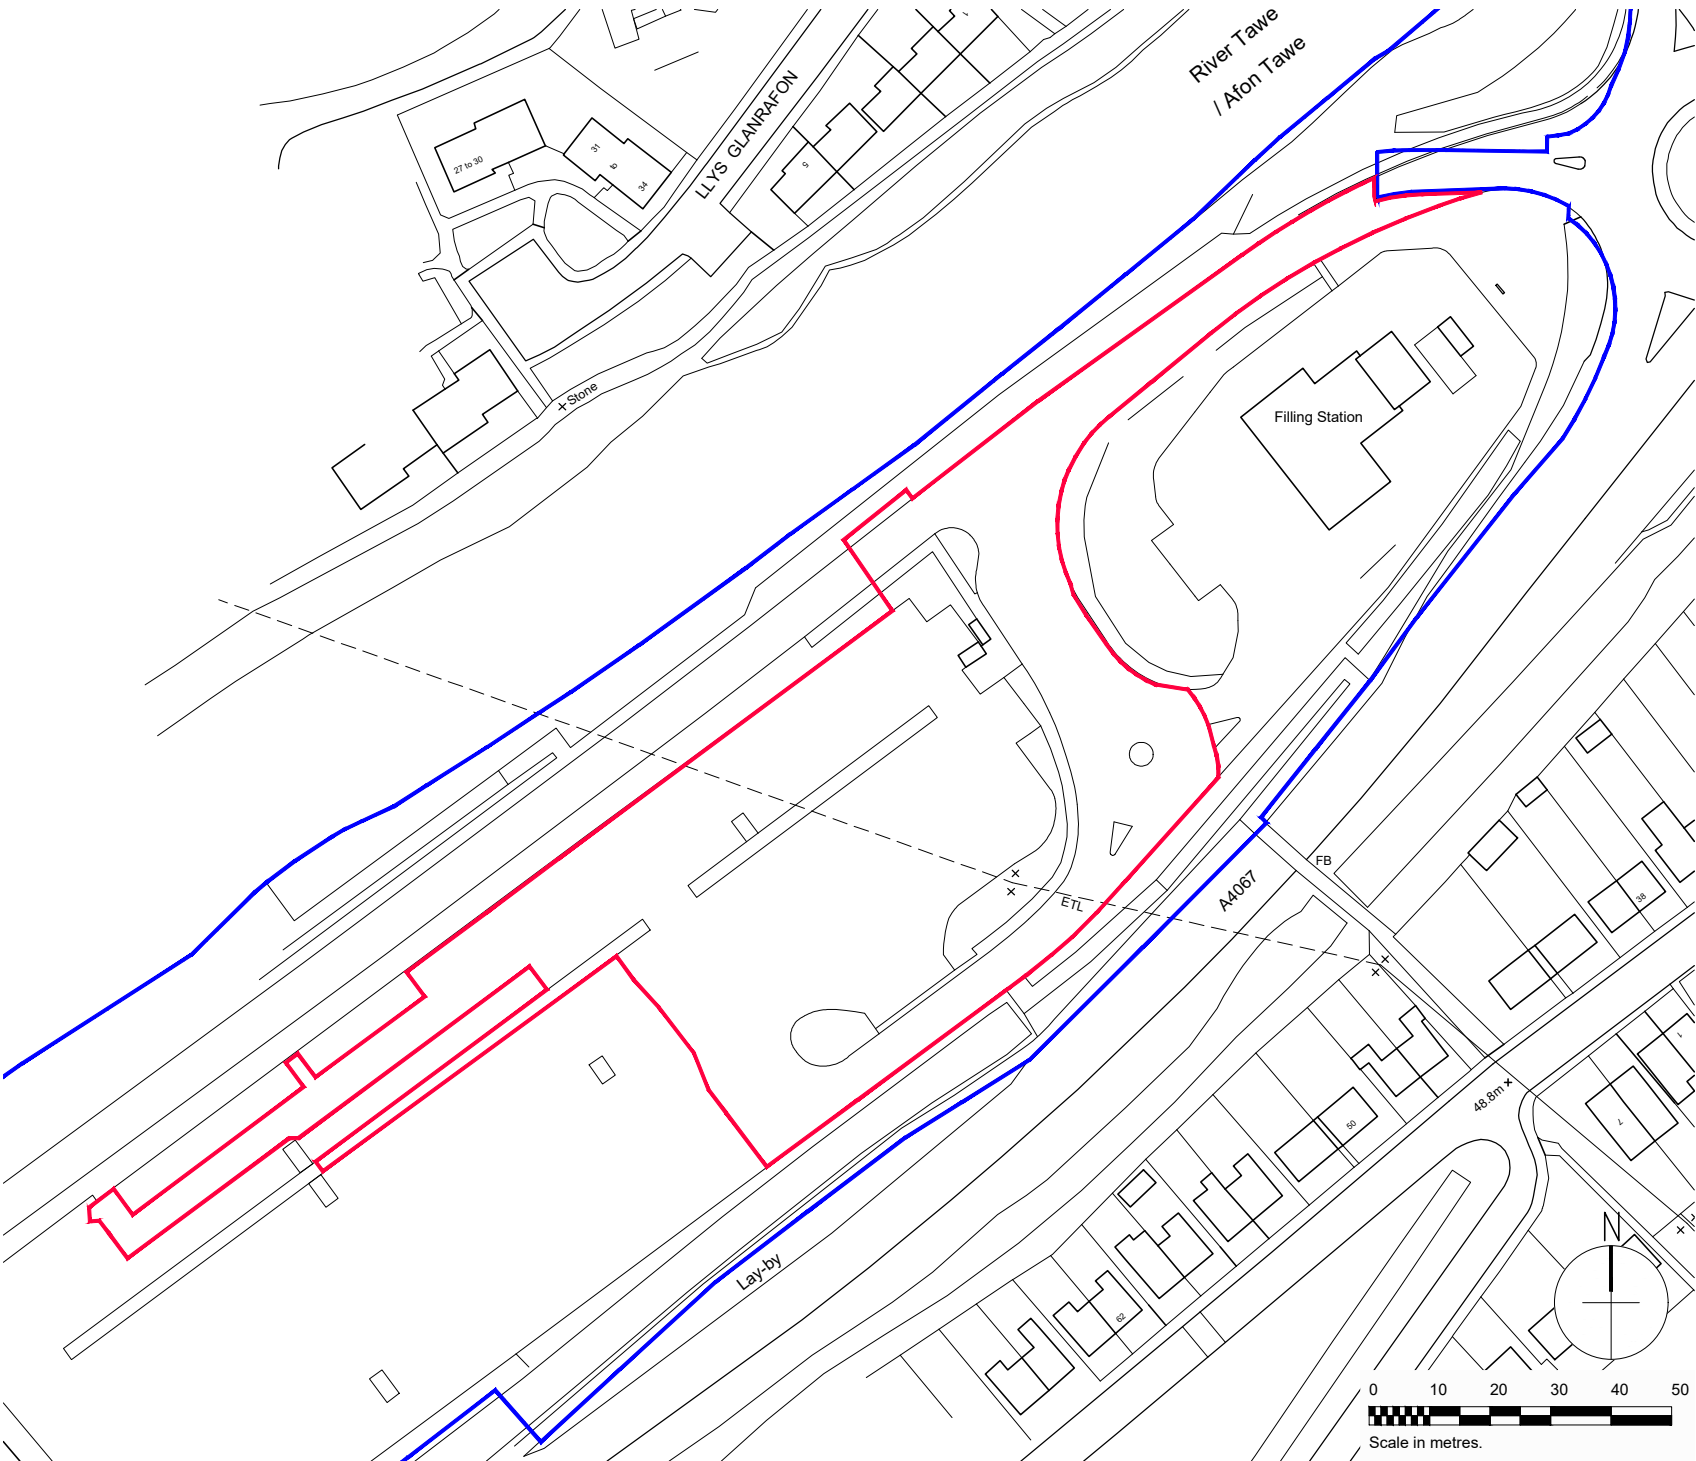

Application Boundary:

Other Land under Applicant Control (as per Title Plan CYM333608):

REV.	DATE	DRAWING REVISIONS	BY	CHECKED
B	1706.22	Application boundary revised.	DM	-
A	04.04.22	Application boundary revised.	DM	JK

GENERAL NOTES:
All works are to be undertaken in accordance with the Building Regulations and the latest British Standards.
All proprietary materials and products are to be used strictly in accordance with the manufacturer's recommendations.
All dimensions to be checked on site prior to construction.
All risks assessed to comply with the designer's responsibility under the Construction (Design Management) Regulations 2015.

PROPOSED DEVELOPMENT AT Tesco, Gwyn's Drift, Pontardawe SWANSEA SA8 3AZ	STORE No :- NB 8823
ON BEHALF OF :- McDonald's Restaurants Ltd	
DRAWING TITLE :- Site Location Plan	

DRAWN BY DM	CHECKED BY JK	DRAWING No. 6682-SA-8823-AL01 B
SCALE & SIZE 1:1250@A4	DATE APR 2022	



Scurr Architects
85 Southdown Road
Haverfordwest
Pembrokeshire
SA6 1PR
T: 01546 700999
email: scurm@scurr.co.uk
www.scurr.co.uk



© Copyright McDonald's Restaurants & Scurr Architects