



Existing First Floor Plan

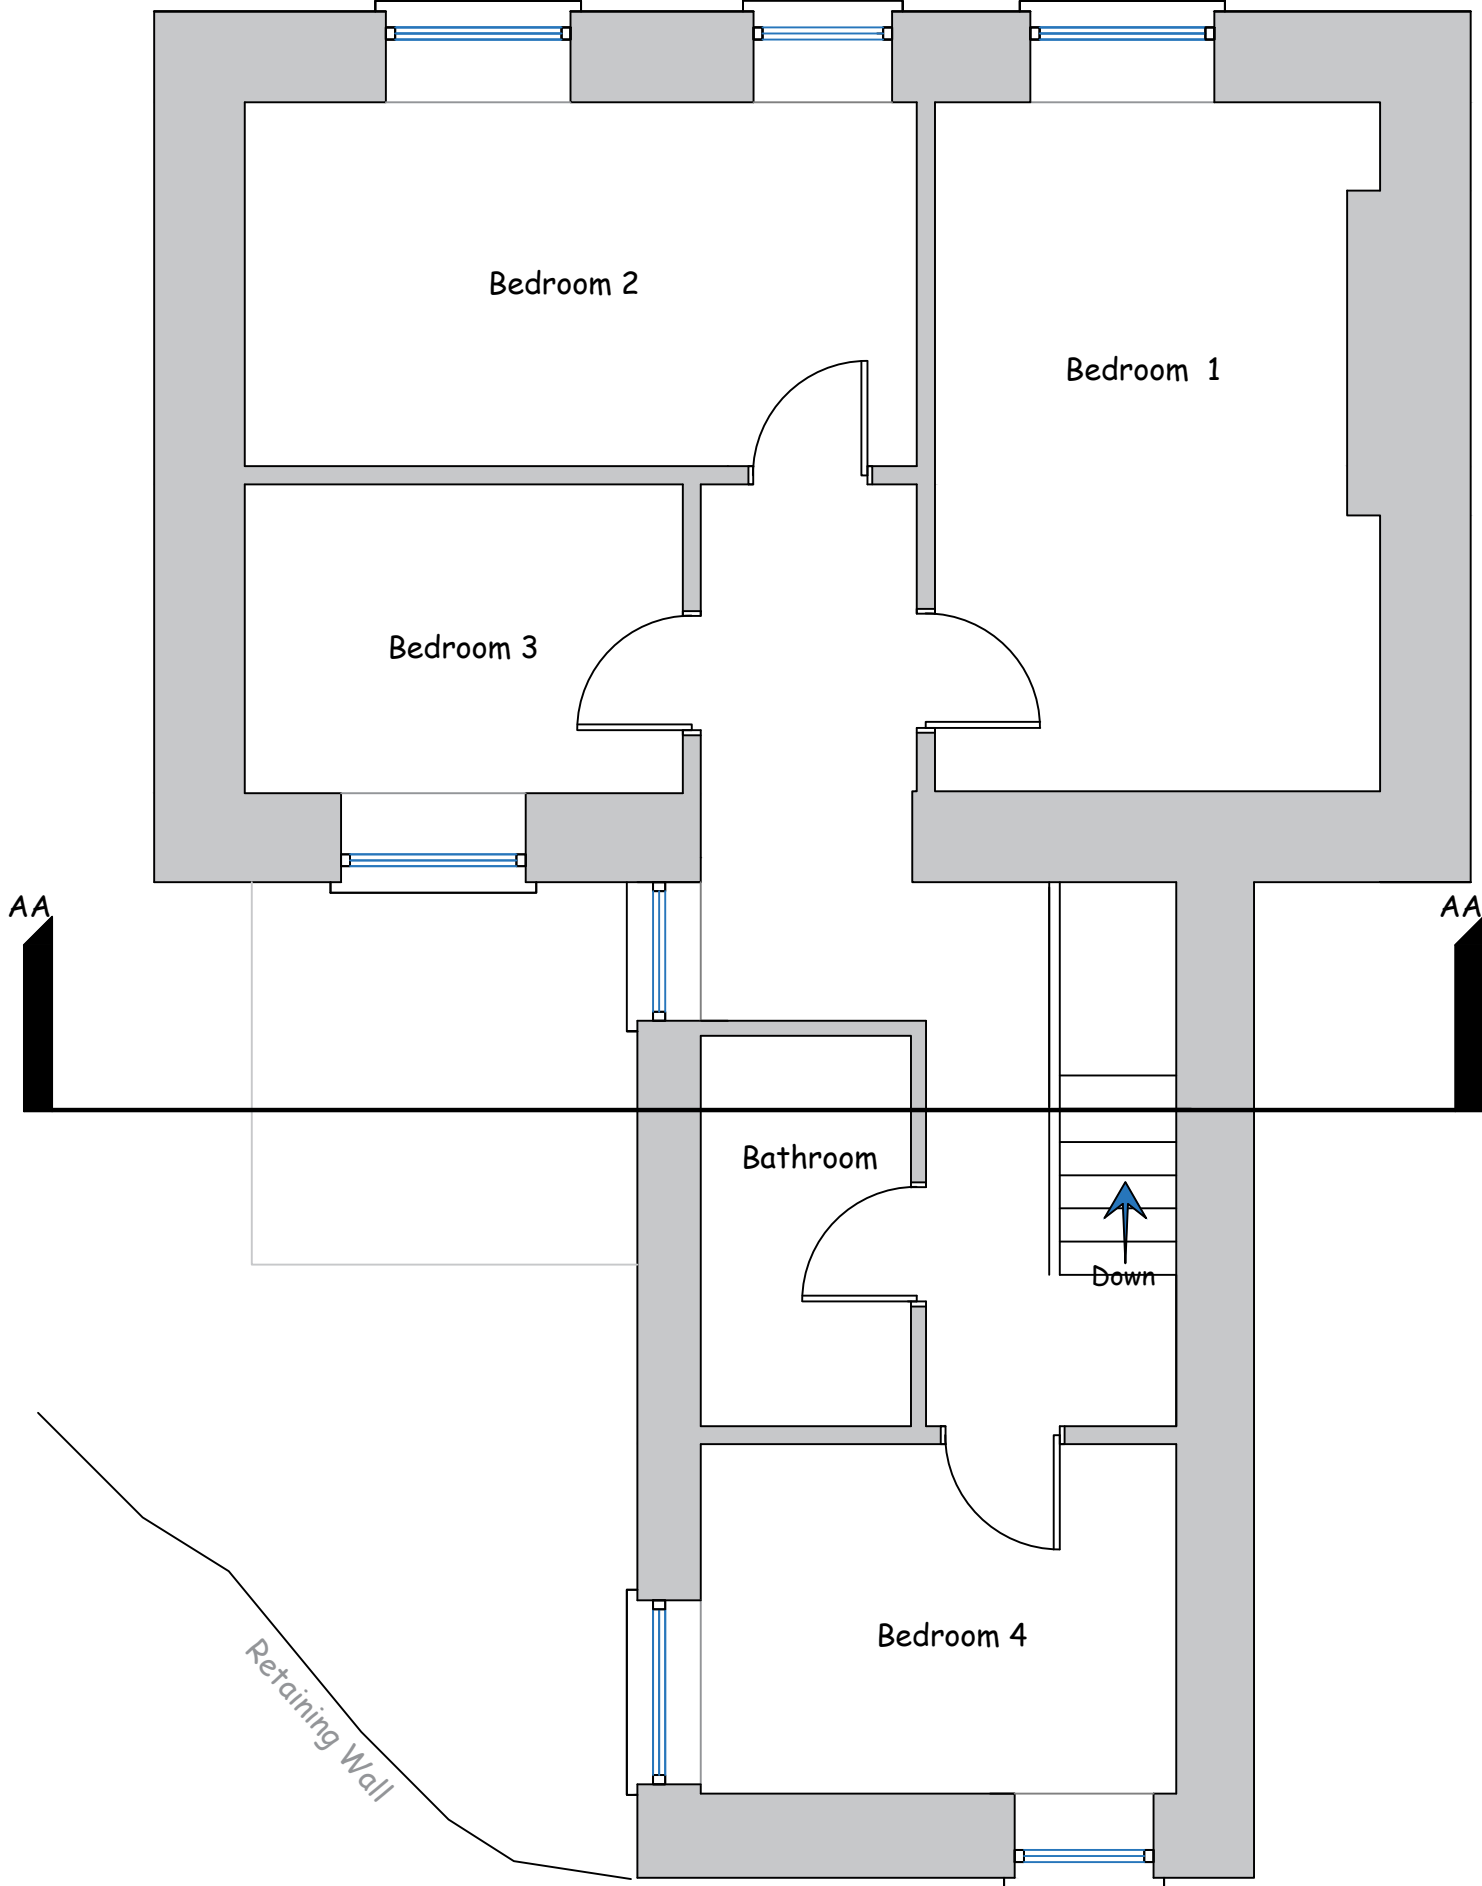

Proposed First Floor Plan

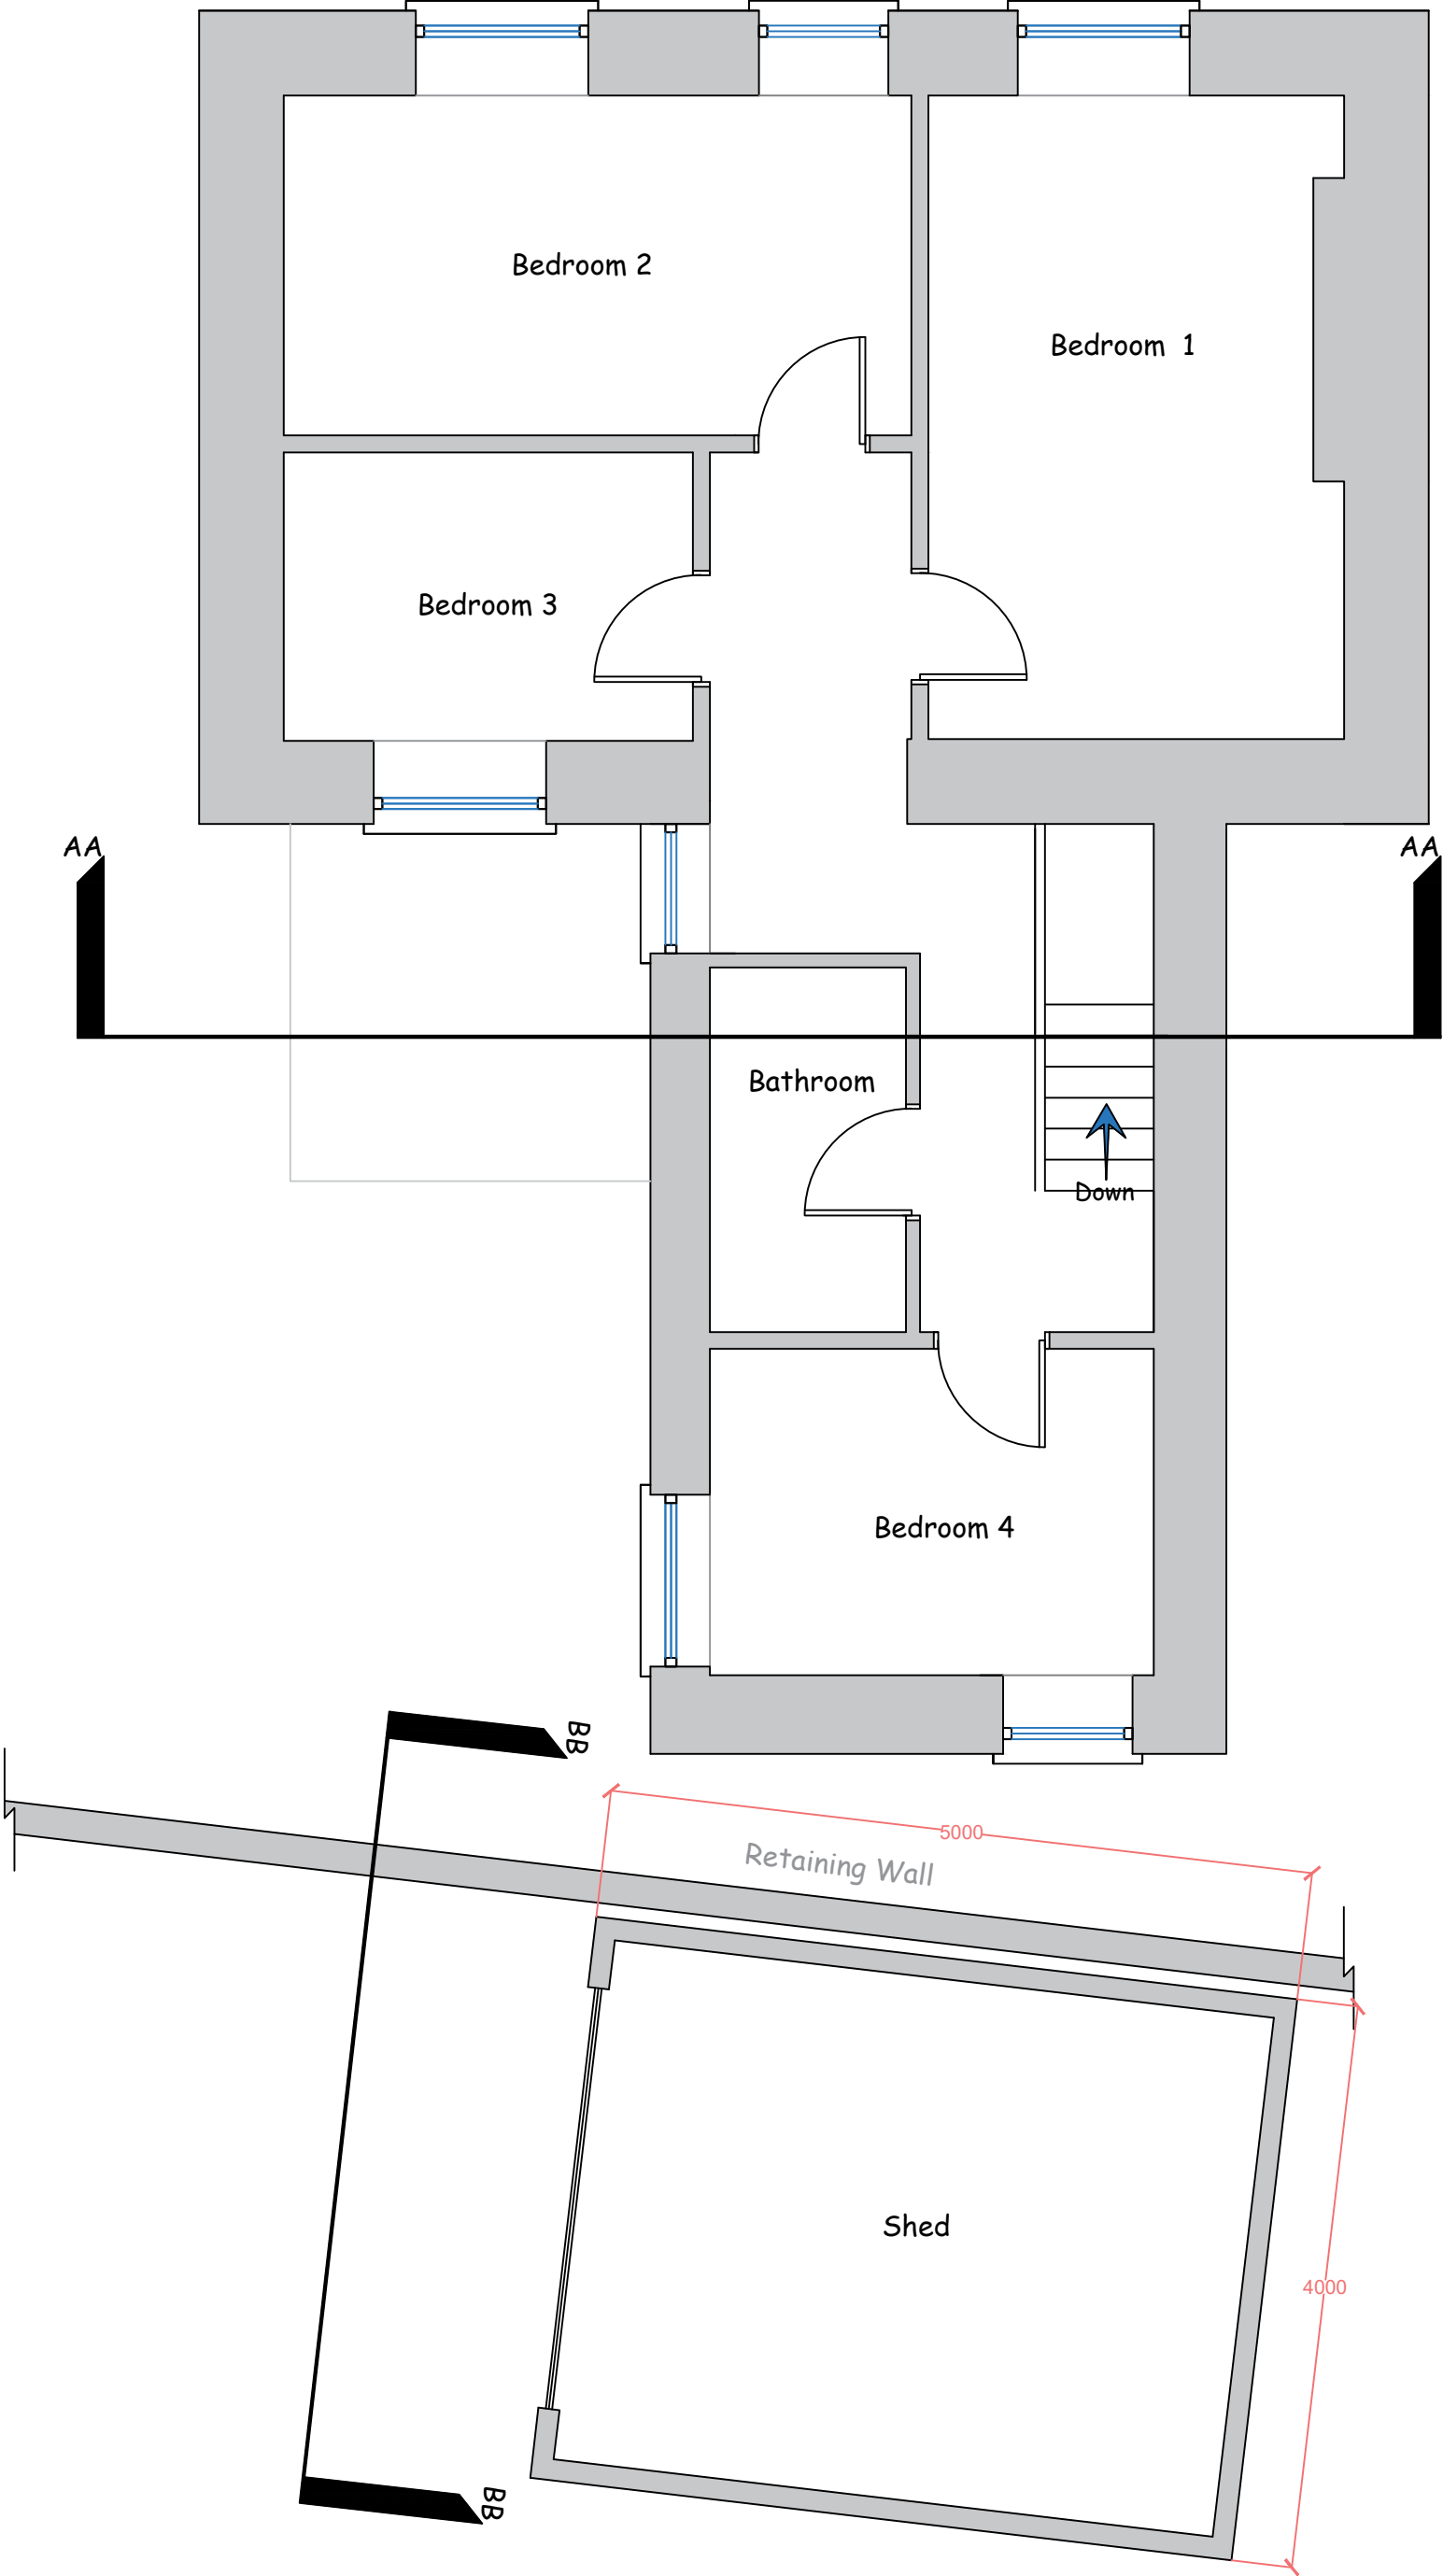

E:\User Folders\Documents\Sean All\Milsom Architectural\Website\Logos\Logo With Gap .jpg