




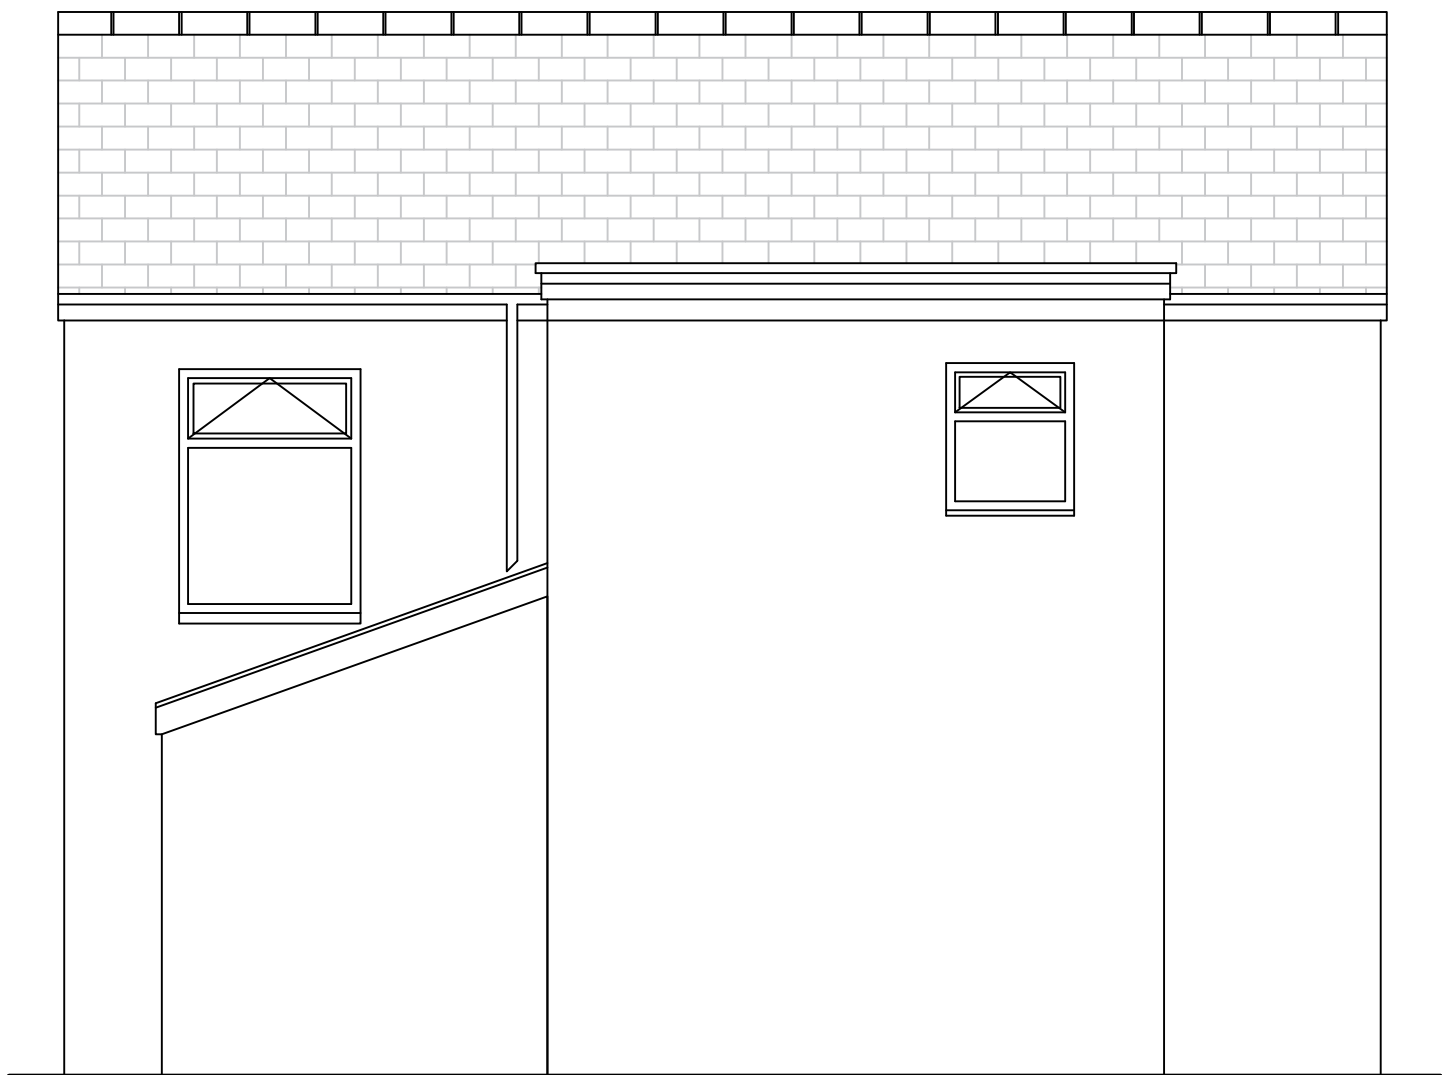

Existing North Facing Elevation

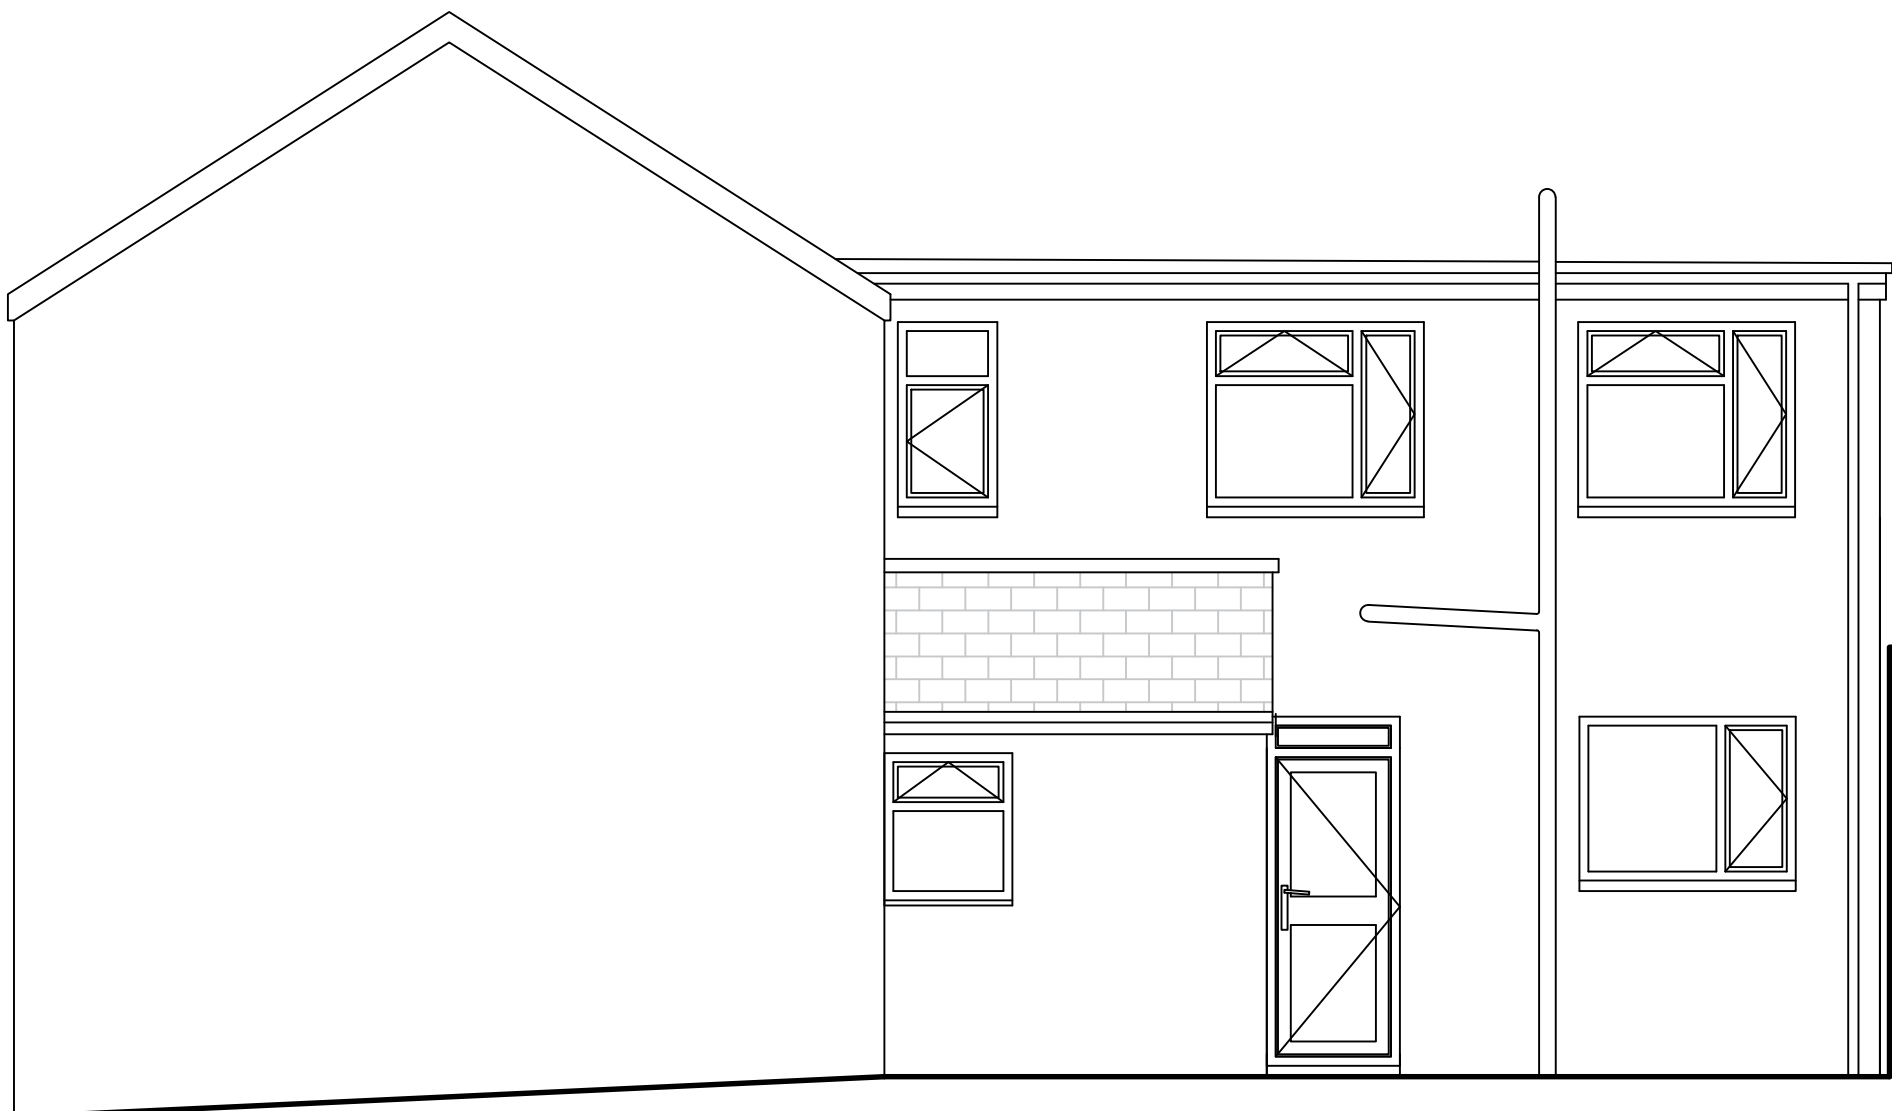

Existing East Facing Elevation

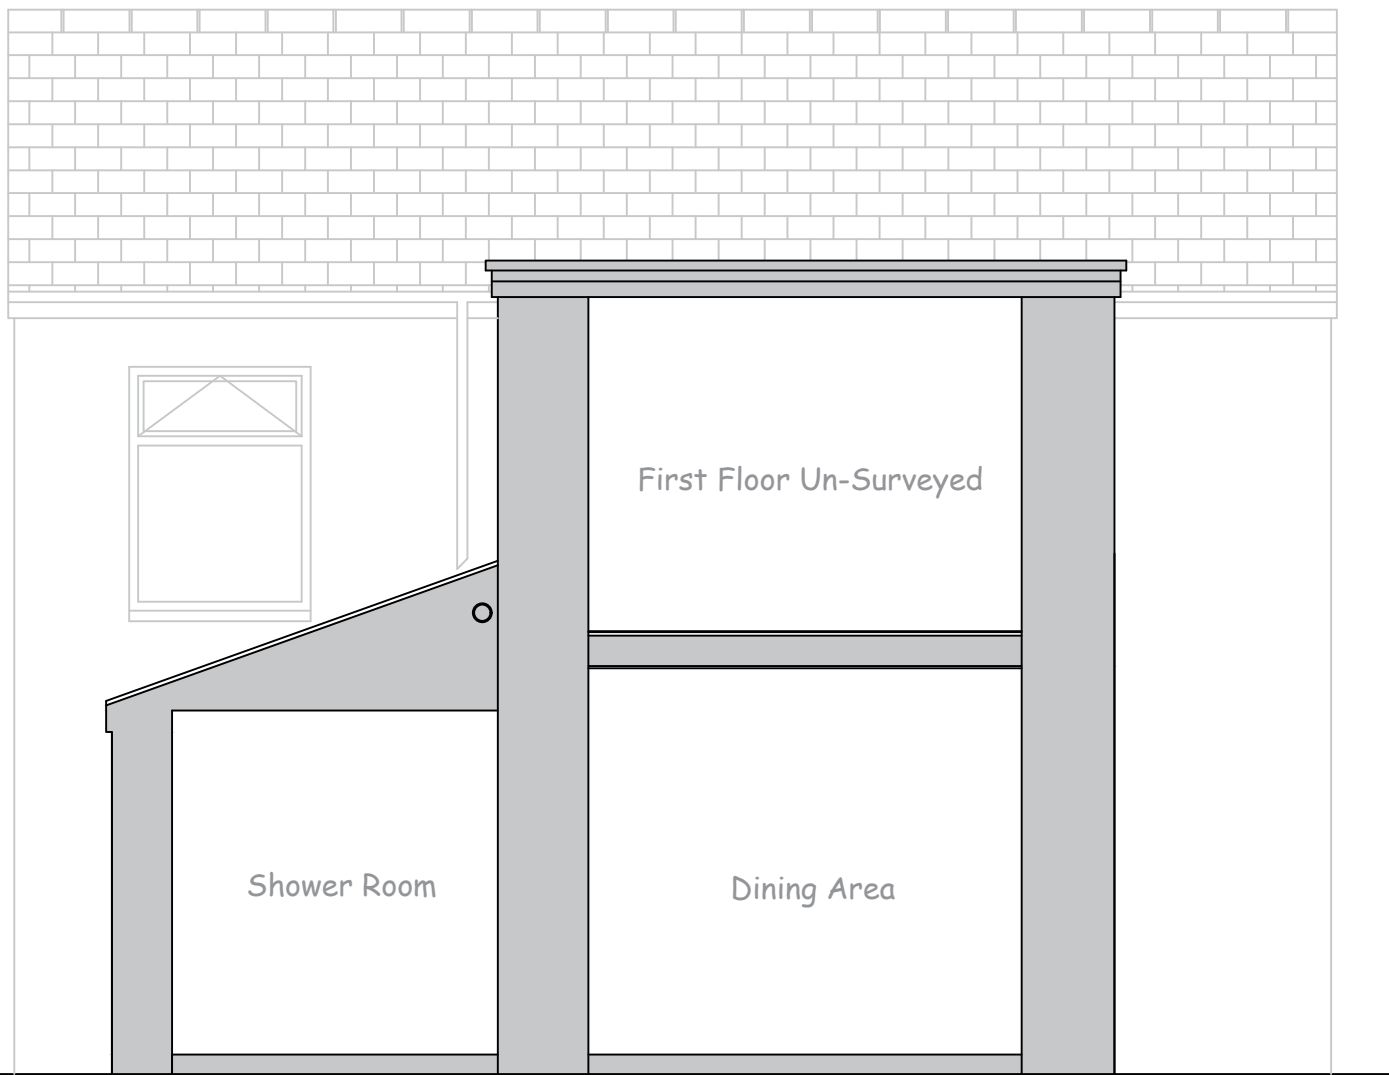

Existing Section AA

E:\User Folders\Documents\Sean All\Milson Architectural\Website\Logos\Logo With Gap .jpg