




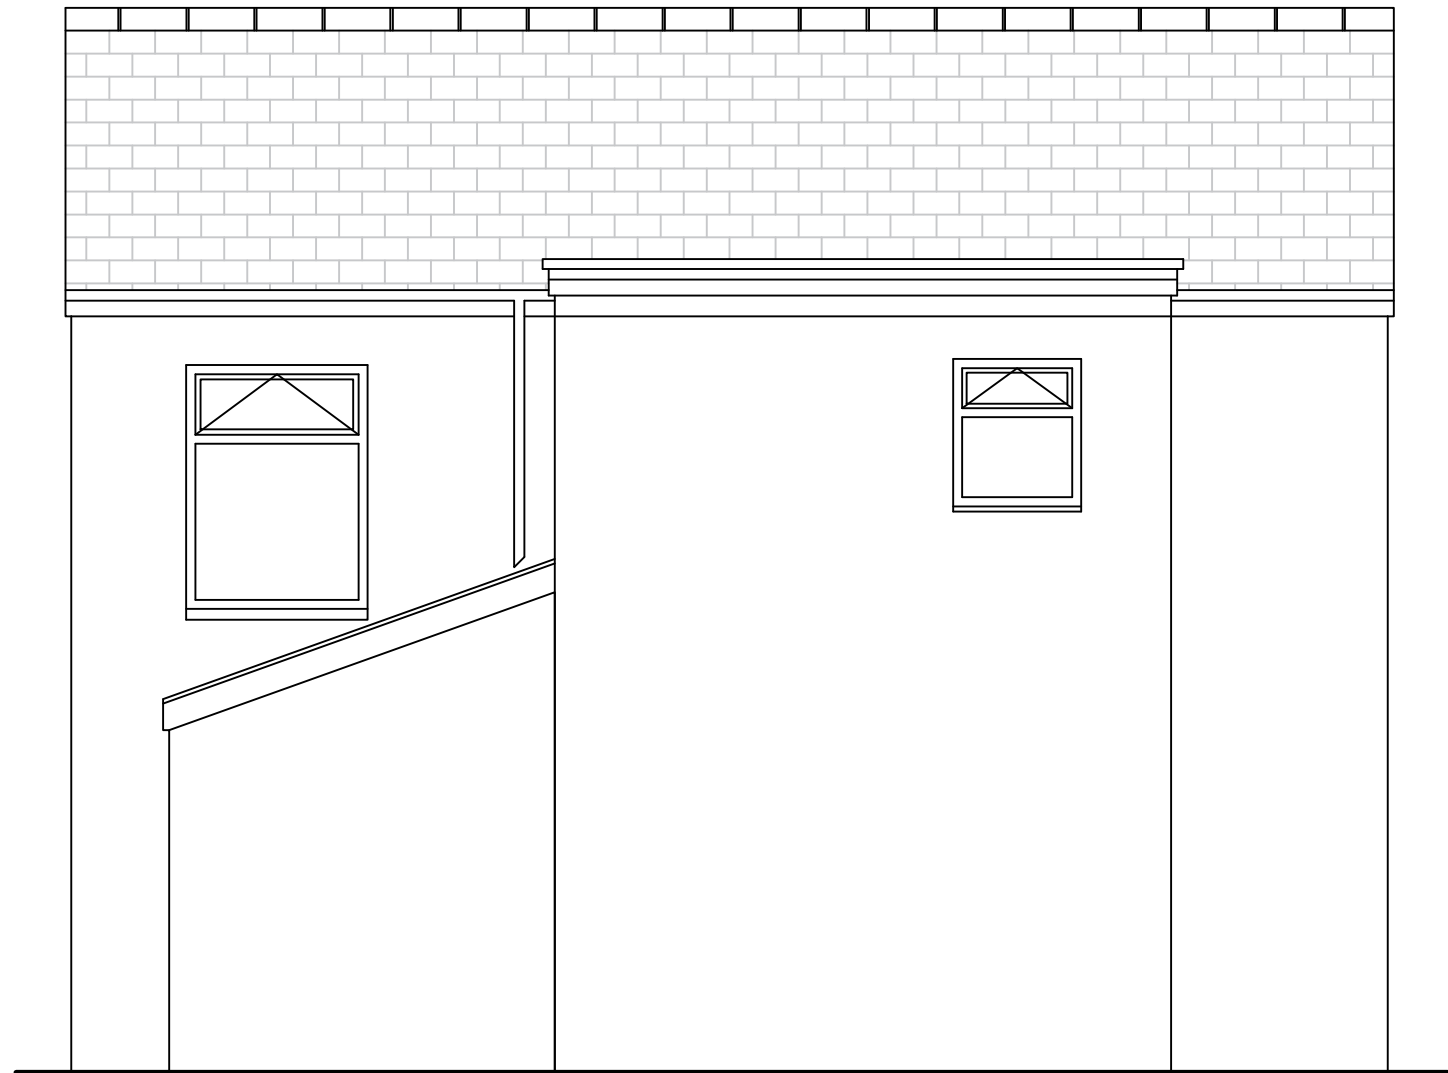

Proposed North Facing Elevation

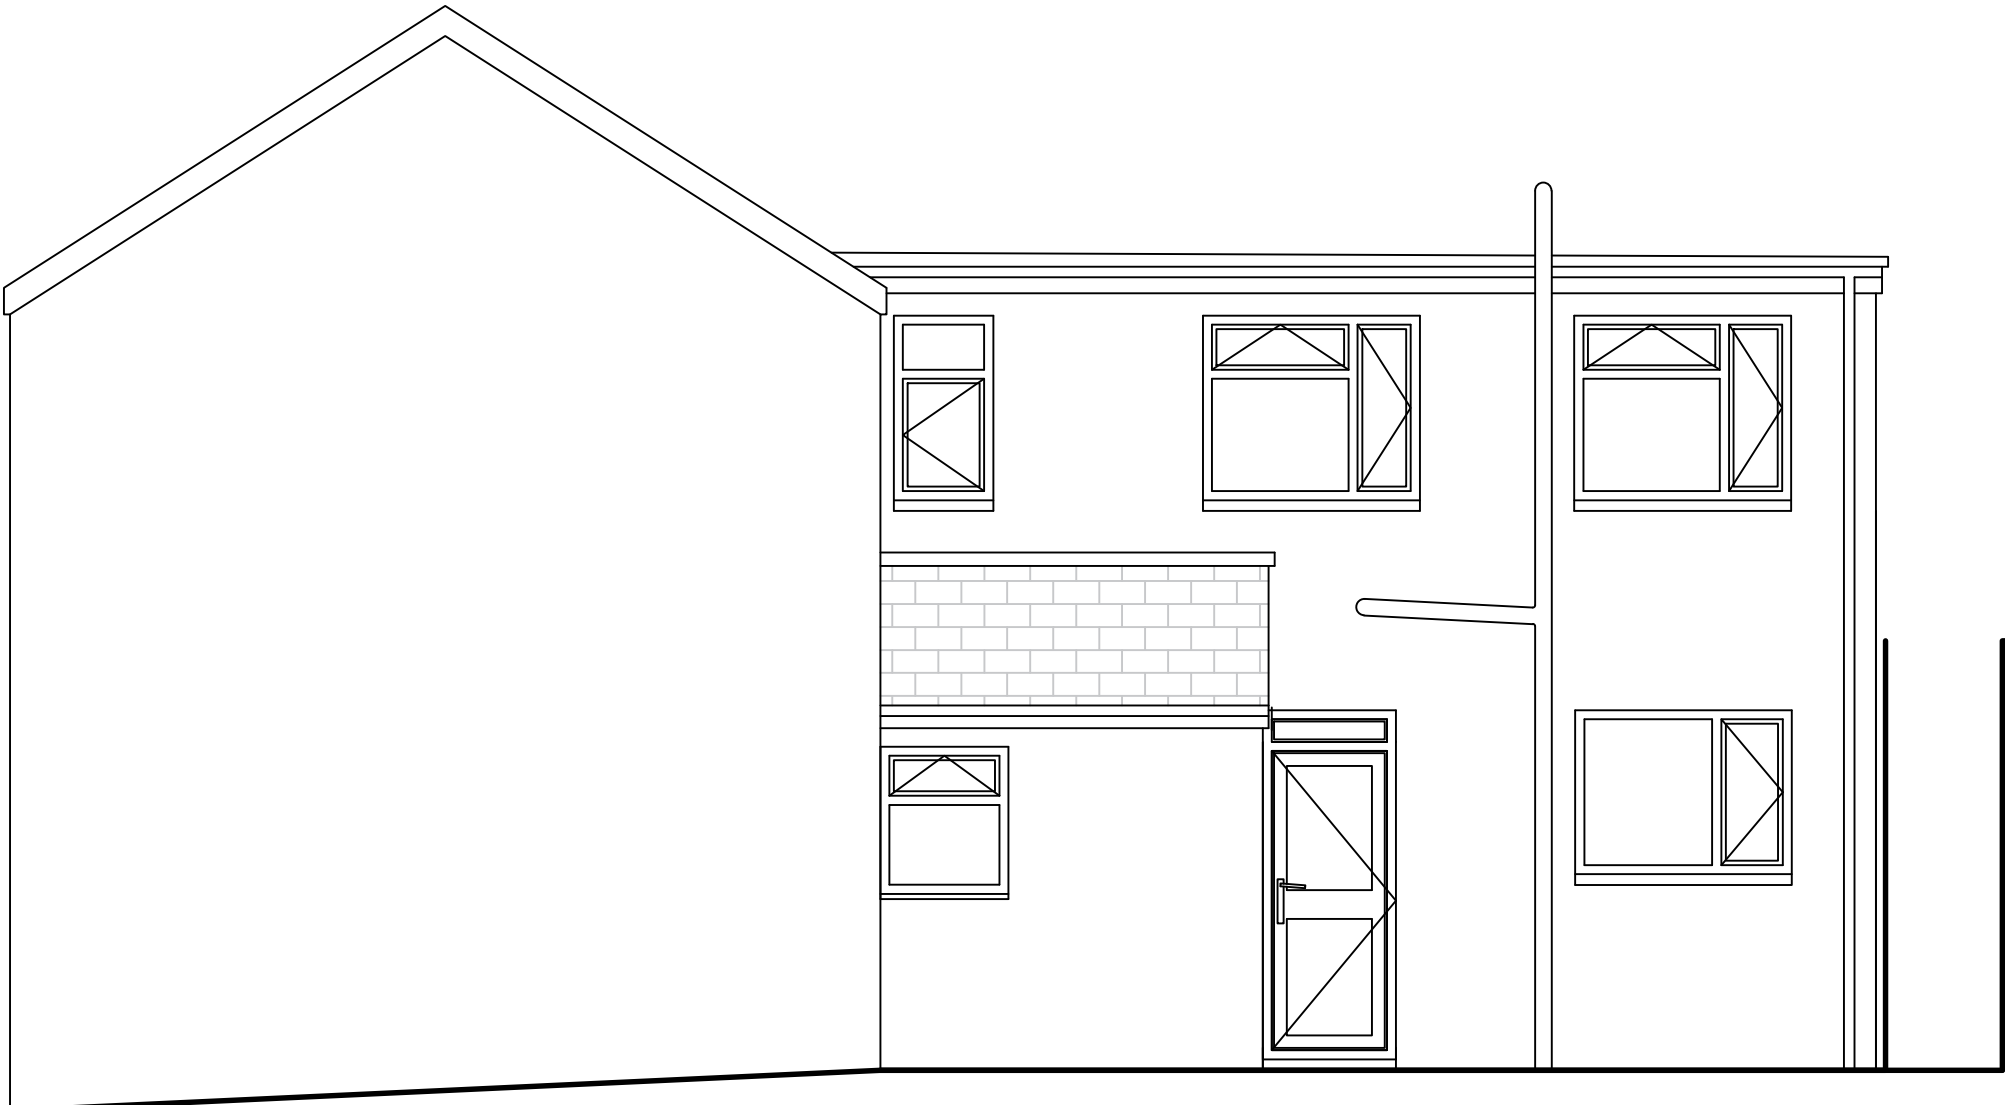

Proposed East Facing Elevation

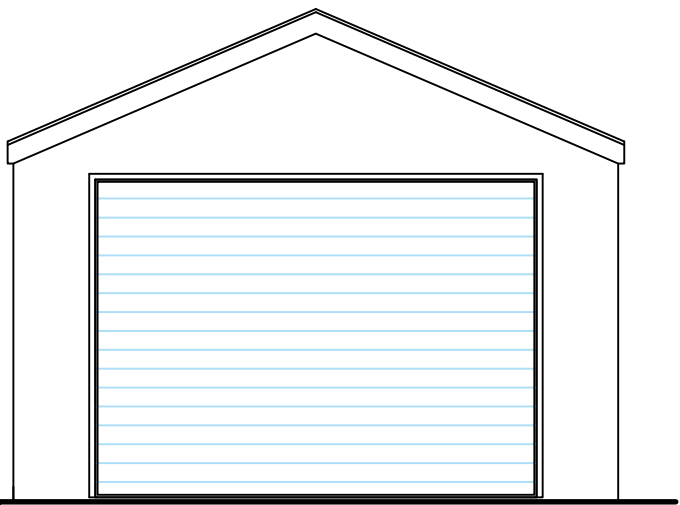


Structural Engineers
calculations required to confirm
proposed loadings on retaining
wall.

Section BB

Proposed Finishes Schedule

- 1) Proposed wall finishes - Dry Dash render to match existing walls.
Masonry cills to match existing detailing. Retain plinth detailing.
- 2) Proposed roof to match surrounding materials.
- 3) Proposed fascia and soffits construction styles and colour to match existing.

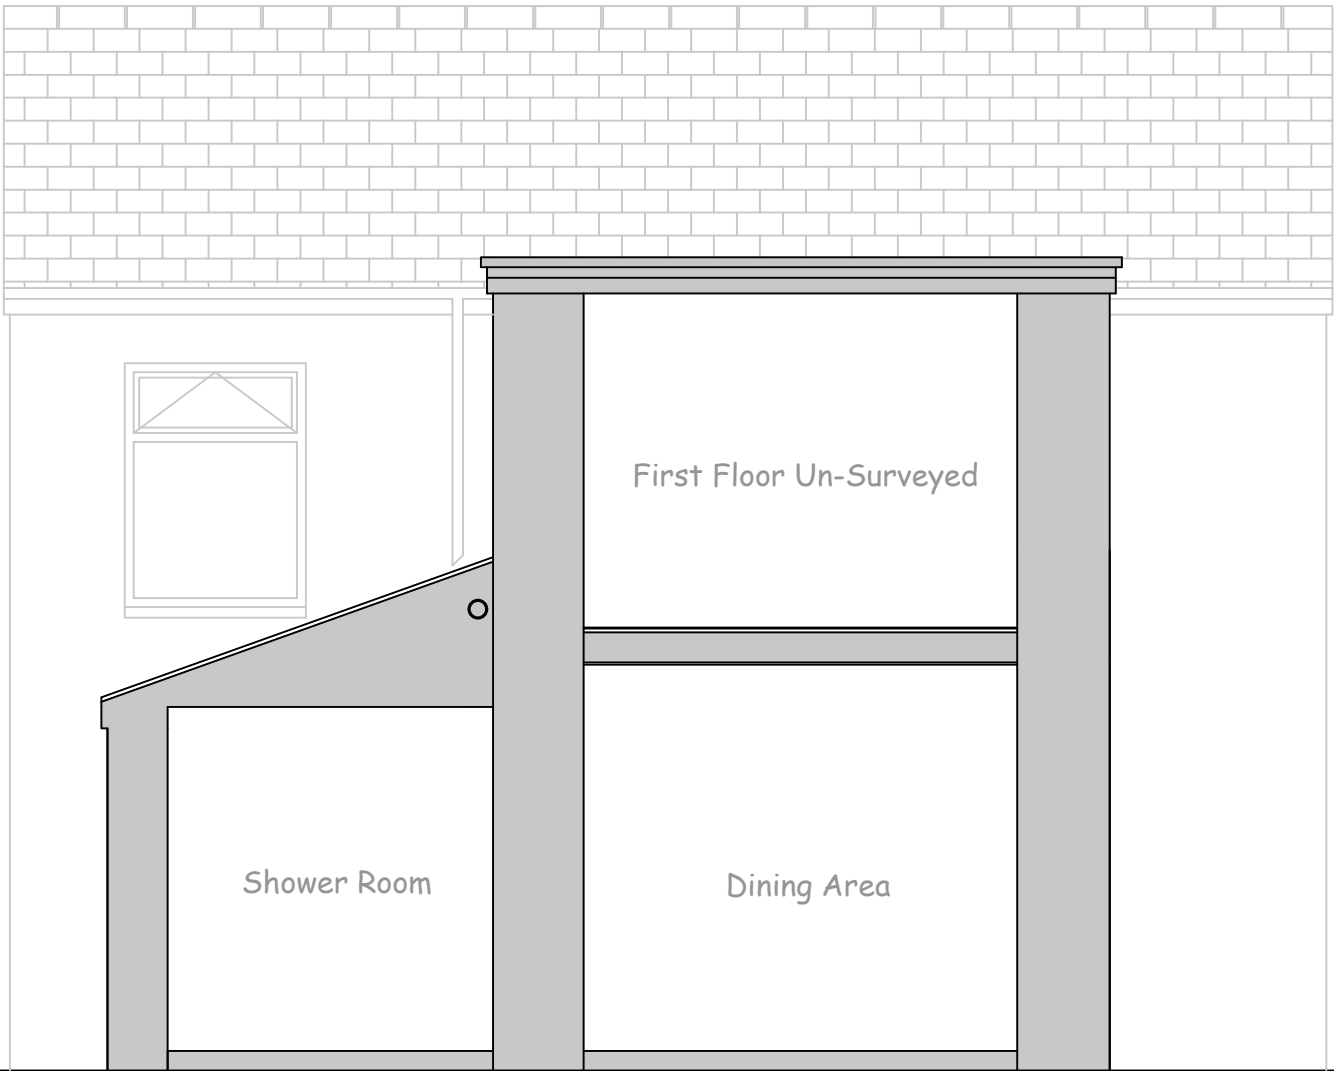

Proposed Section AA