




Notes:
All drawings to be read in conjunction with all other drawings as noted on issue sheet.

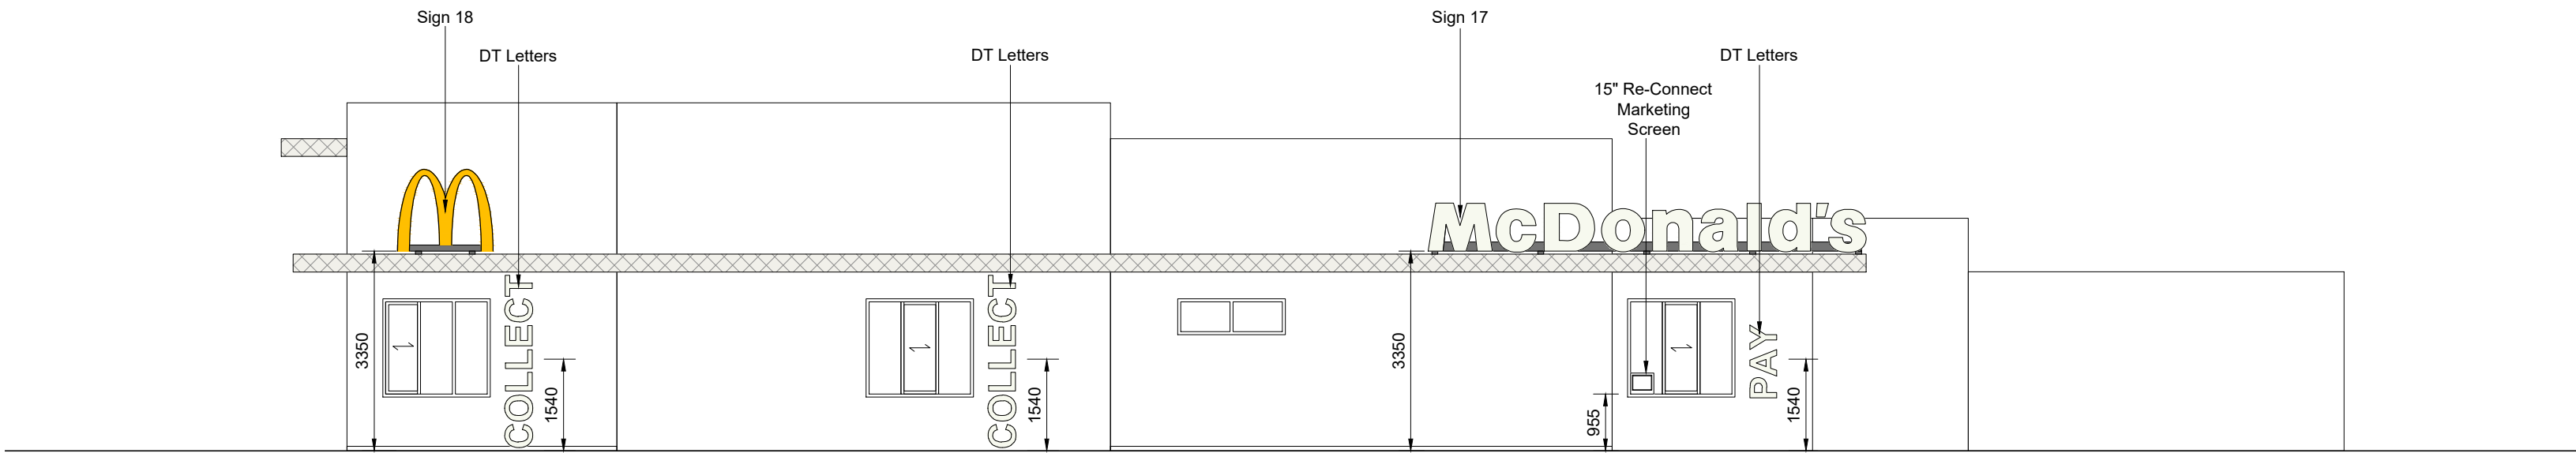


SOUTH EAST ELEVATION

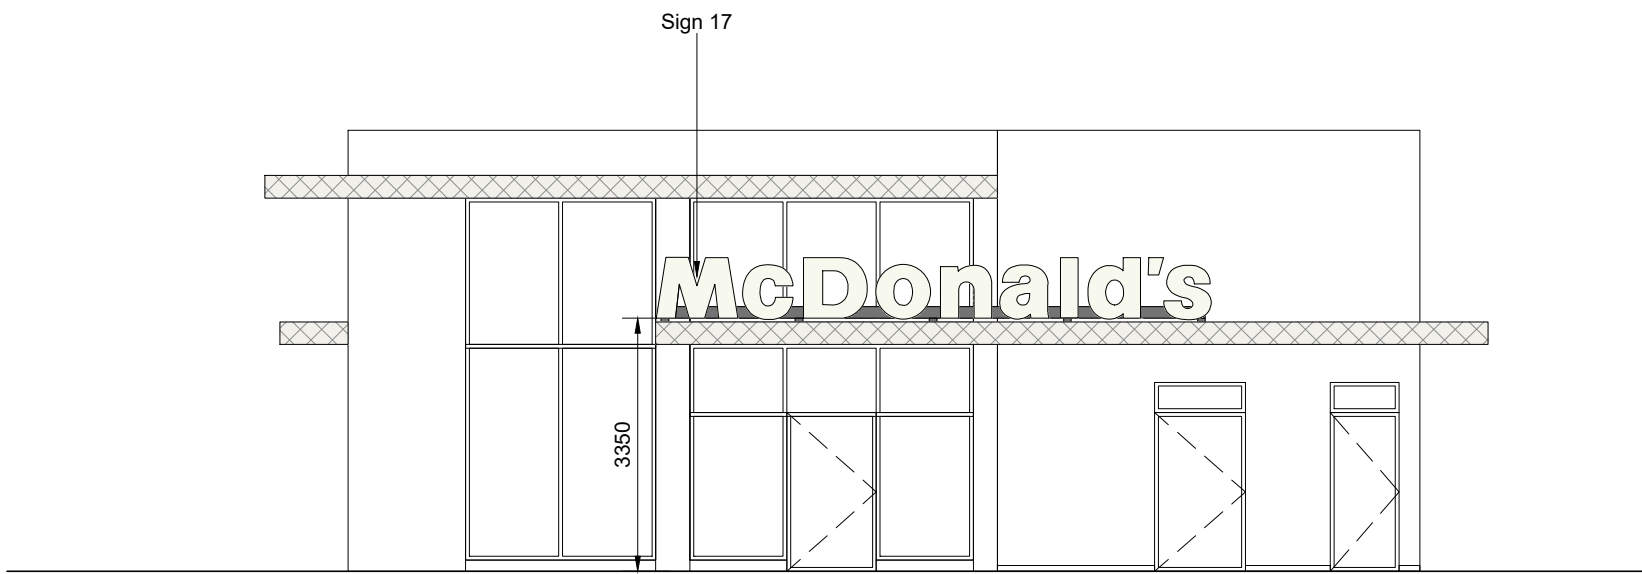

SOUTH WEST ELEVATION

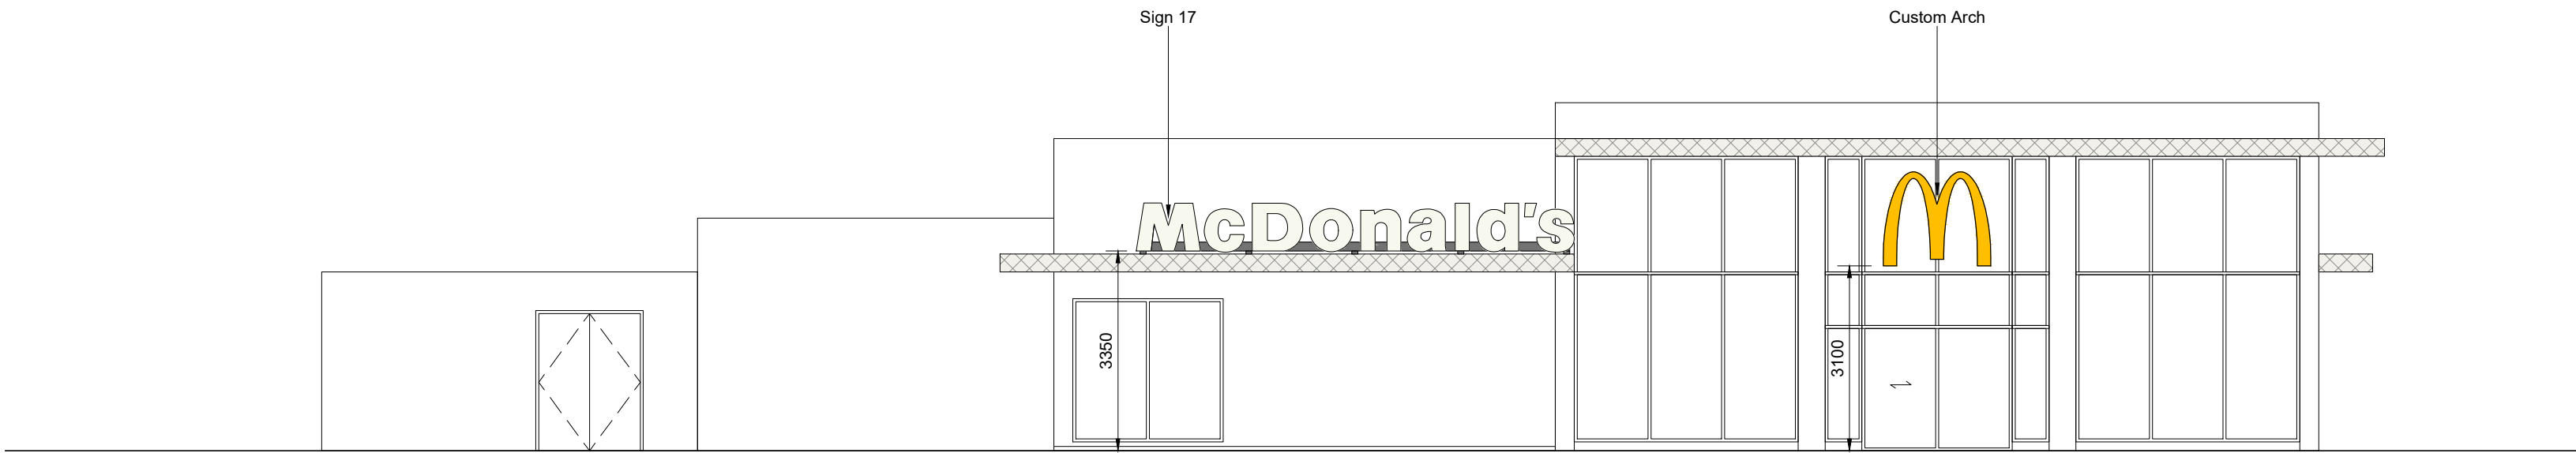

NORTH WEST ELEVATION

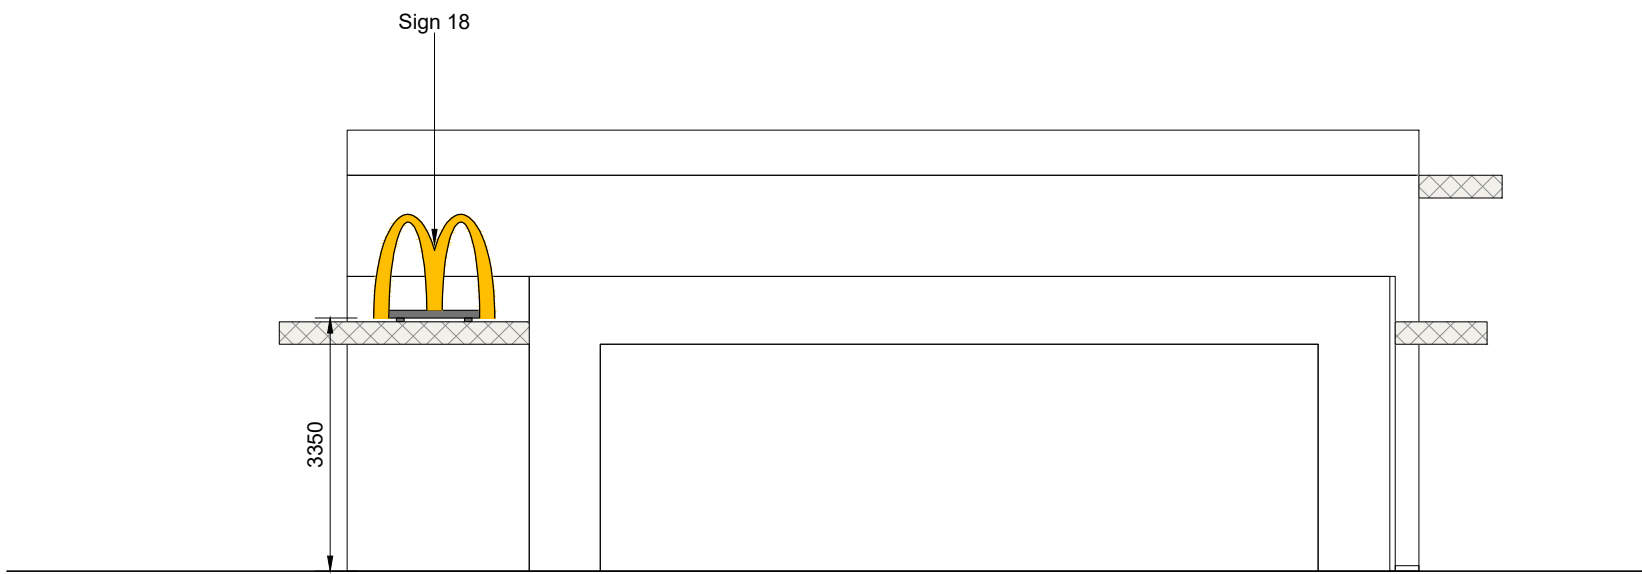

NORTH EAST ELEVATION

BUILDING SIGN SCHEDULE - ERDDS SIGNAGE (BUTTERFIELDS SIGNS)							
ADVERT REF	SIGN TYPE	QTY	SIZE (mm)	MATERIALS	HEIGHT (mm) ABOVE GROUND	EXTENT (mm) OF PROJECTION	ILLUMINATION
LETTERS	SIGN 17	3	7202W x 100D x 800H	White acrylic "McDonald's" text.	Refer to Elevations	N/A	STATIC - Max. 600cd/m²
GOLDEN ARCH	SIGN 18	2	1600W x 100D x 1400H	Yellow acrylic "Golden Arch" symbol.	Refer to Elevations	N/A	STATIC - Max. 600cd/m²
GOLDEN ARCH	Custom Arch	1	1800W x 100D x 1575H	Yellow acrylic "Golden Arch" symbol.	Refer to Elevations	N/A	STATIC - Max. 600cd/m²
SINGLE DIGITAL RE-CONNECT SCREEN	N/A	1	350W x 30D x 255H	Single sided PPC aluminium housing panel with internally mounted digital media fixed to Cash Booth Window. Grey RAL 7022	Refer to Elevations	N/A	Max. 1600cd/m²
DT LETTERS	-	2	2890W x 25D x 460H	White acrylic "COLLECT" text.	Refer to Elevations	N/A	STATIC - Max. 600cd/m²
DT LETTERS	-	1	1222W x 25D x 460H	White acrylic "PAY" text.	Refer to Elevations	N/A	STATIC - Max. 600cd/m²

REV.	DATE	DRAWING REVISIONS	BY	CHECKED

GENERAL NOTES:

All works are to be undertaken in accordance with the Building Regulations and the latest British Standards.

All proprietary materials and products are to be used solely in accordance with the manufacturer's recommendations.

All dimensions to be checked on site prior to construction.

All risks assessed to comply with the designer's responsibility under the Construction (Design Management) Regulations 2015.

PROPOSED DEVELOPMENT A1
Tesco, Gwyn's Drift, Pontardawe
SWANSEA SA8 3AZ

STORE No: 1 -
NB8823

ON BEHALF OF: -
McDonald's Restaurants Ltd

DRAWING TITLE: -
Signage Elevations

