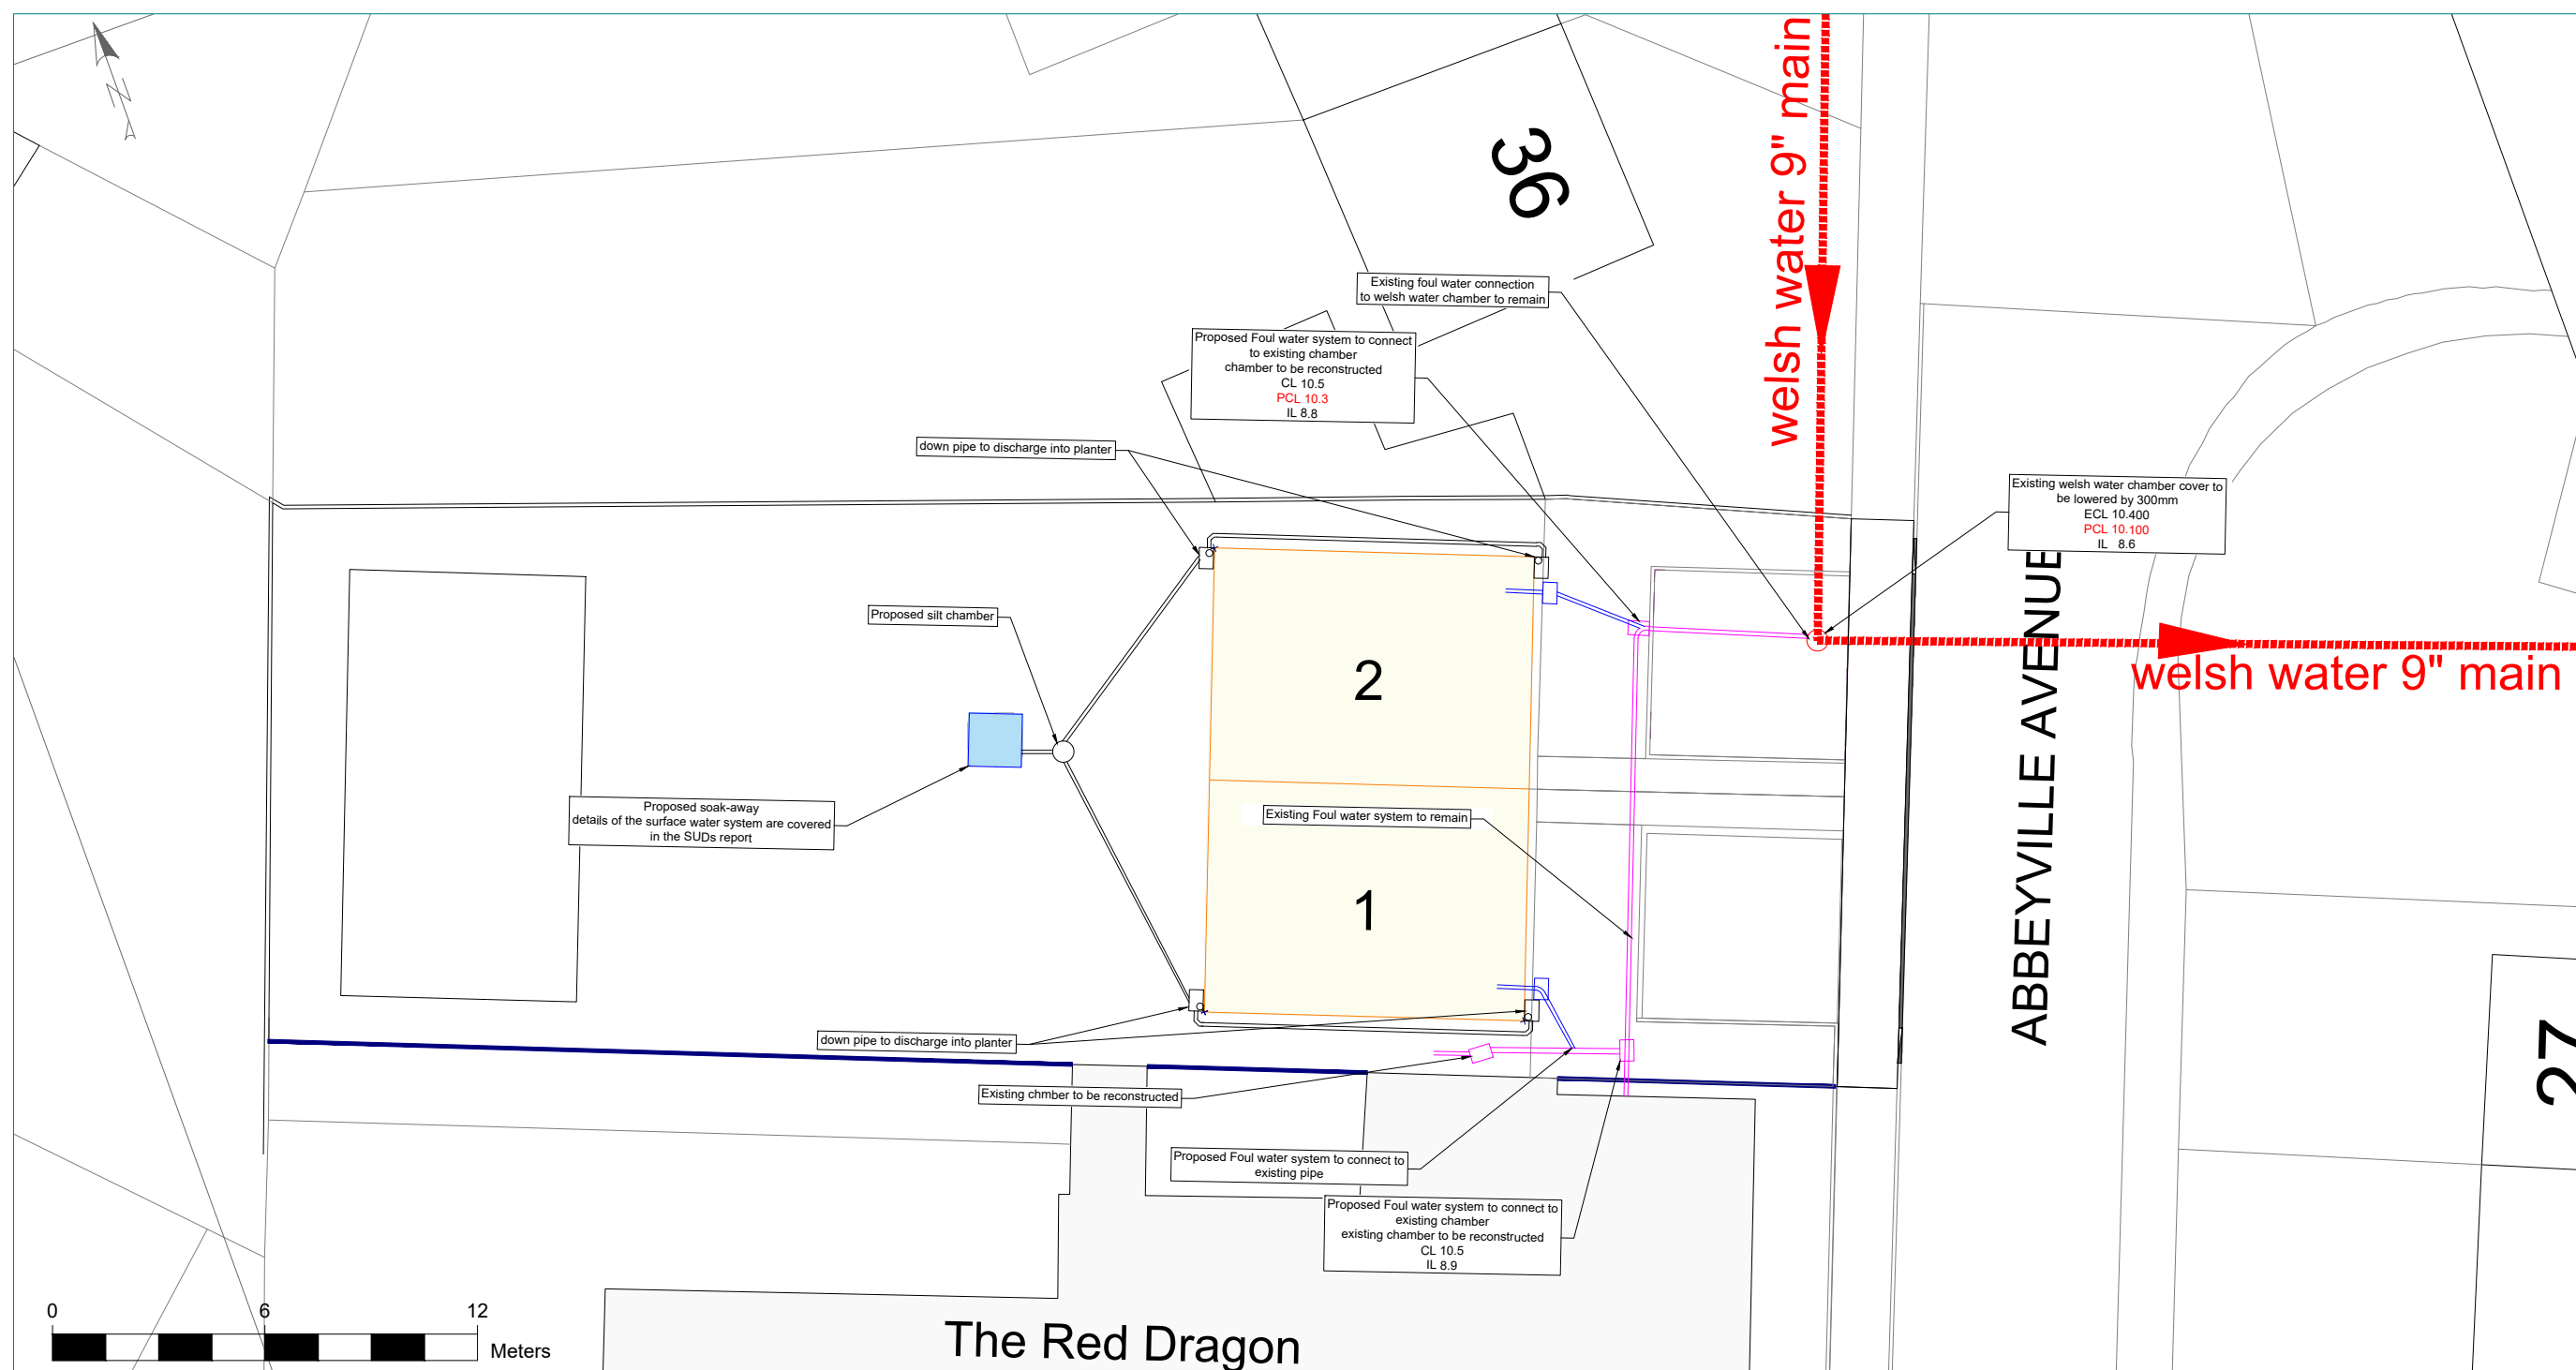


NO.	NOTES	BY	DATE
1	All dimensions millimeter unless otherwise stated.		
2	Do not scale off drawing. All dimensions to be checked on site by contractor.		
3	Drawings to be used for purposes of Planning Application only.		
4	These are not Construction Drawings.		
5	The contractor is to set out, check and ordinate all dimensions on site during the		

SHEET TITLE:

Proposed layout P02

PROJECT DESCRIPTION:

Red Dragon development

Aerium
Planning Consultants

DATE:

NOV 2022

SCALE:

1:200

SHEET:

A-2