
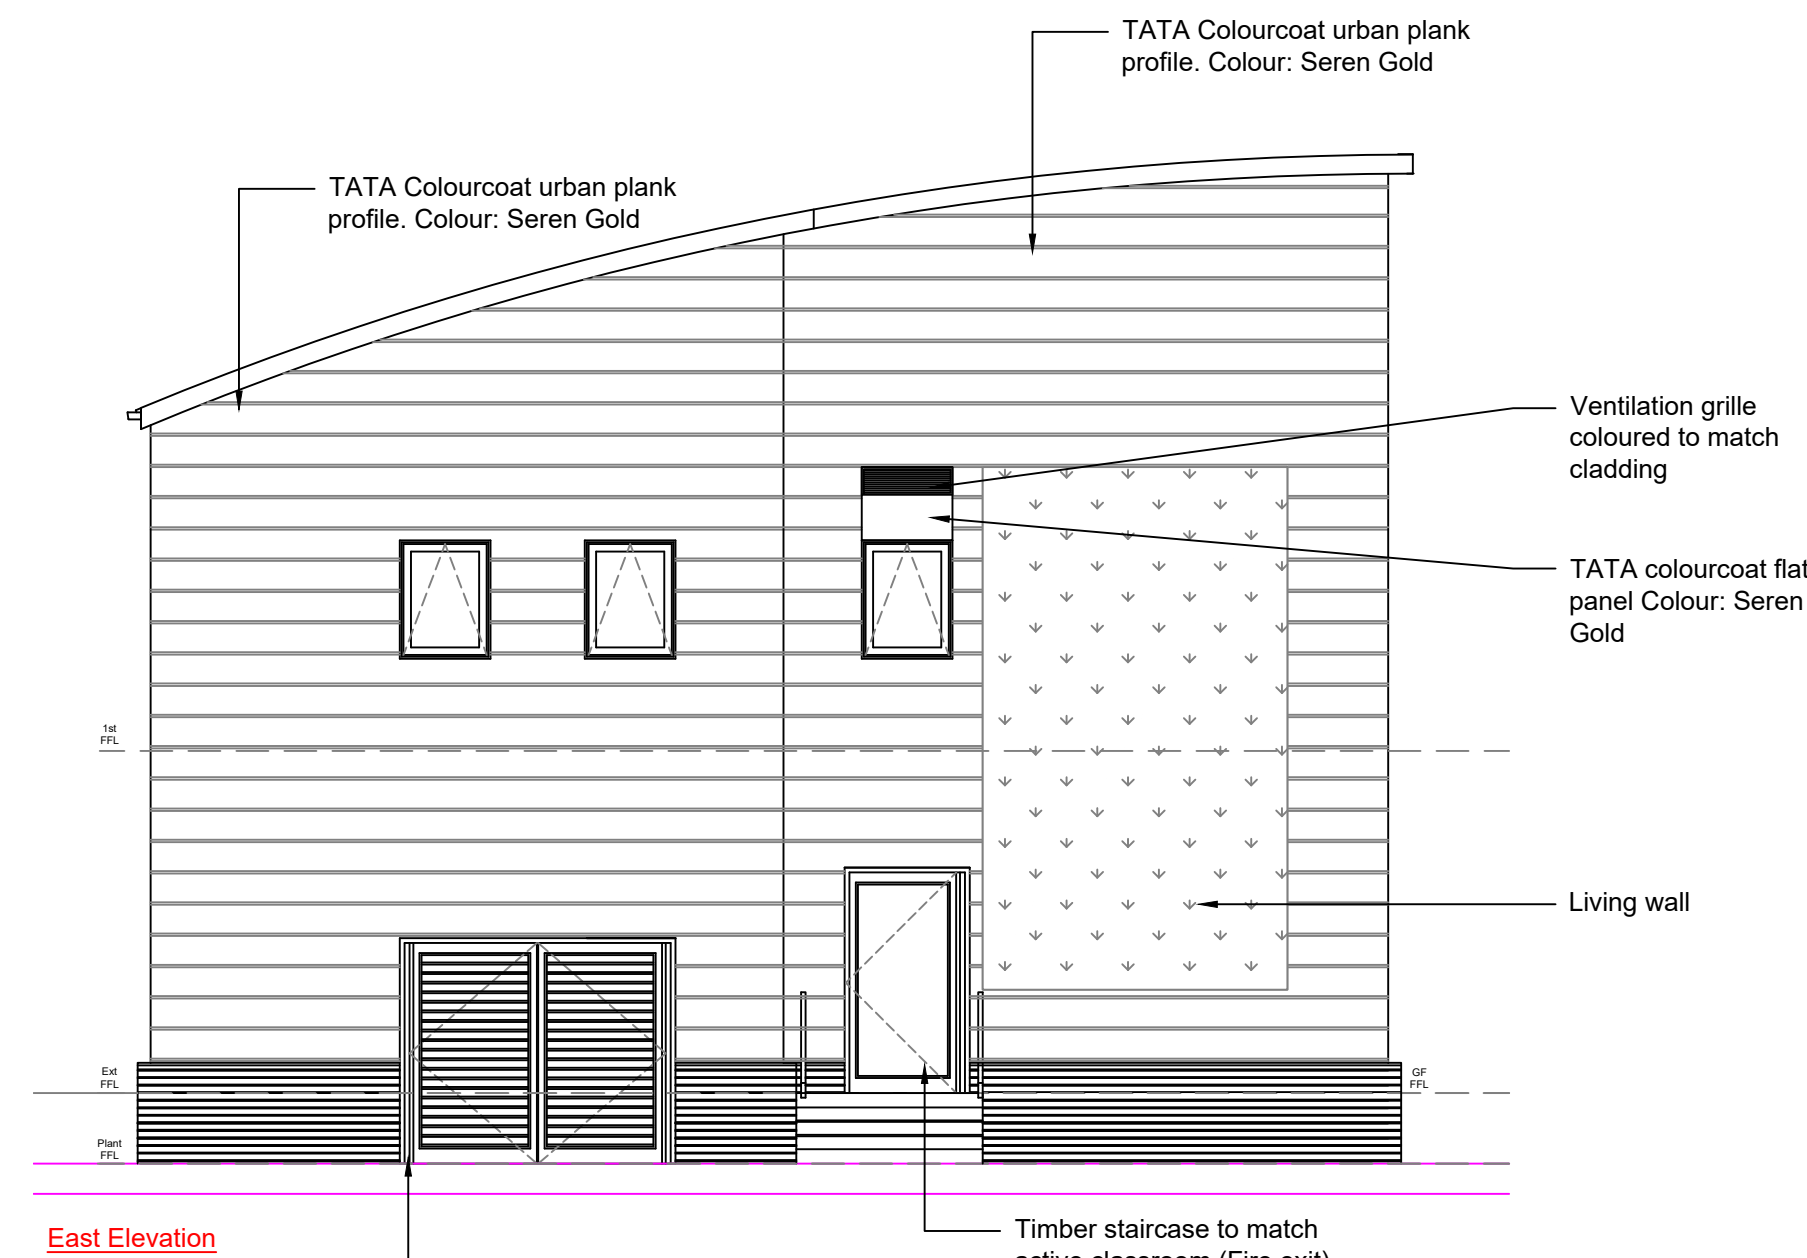
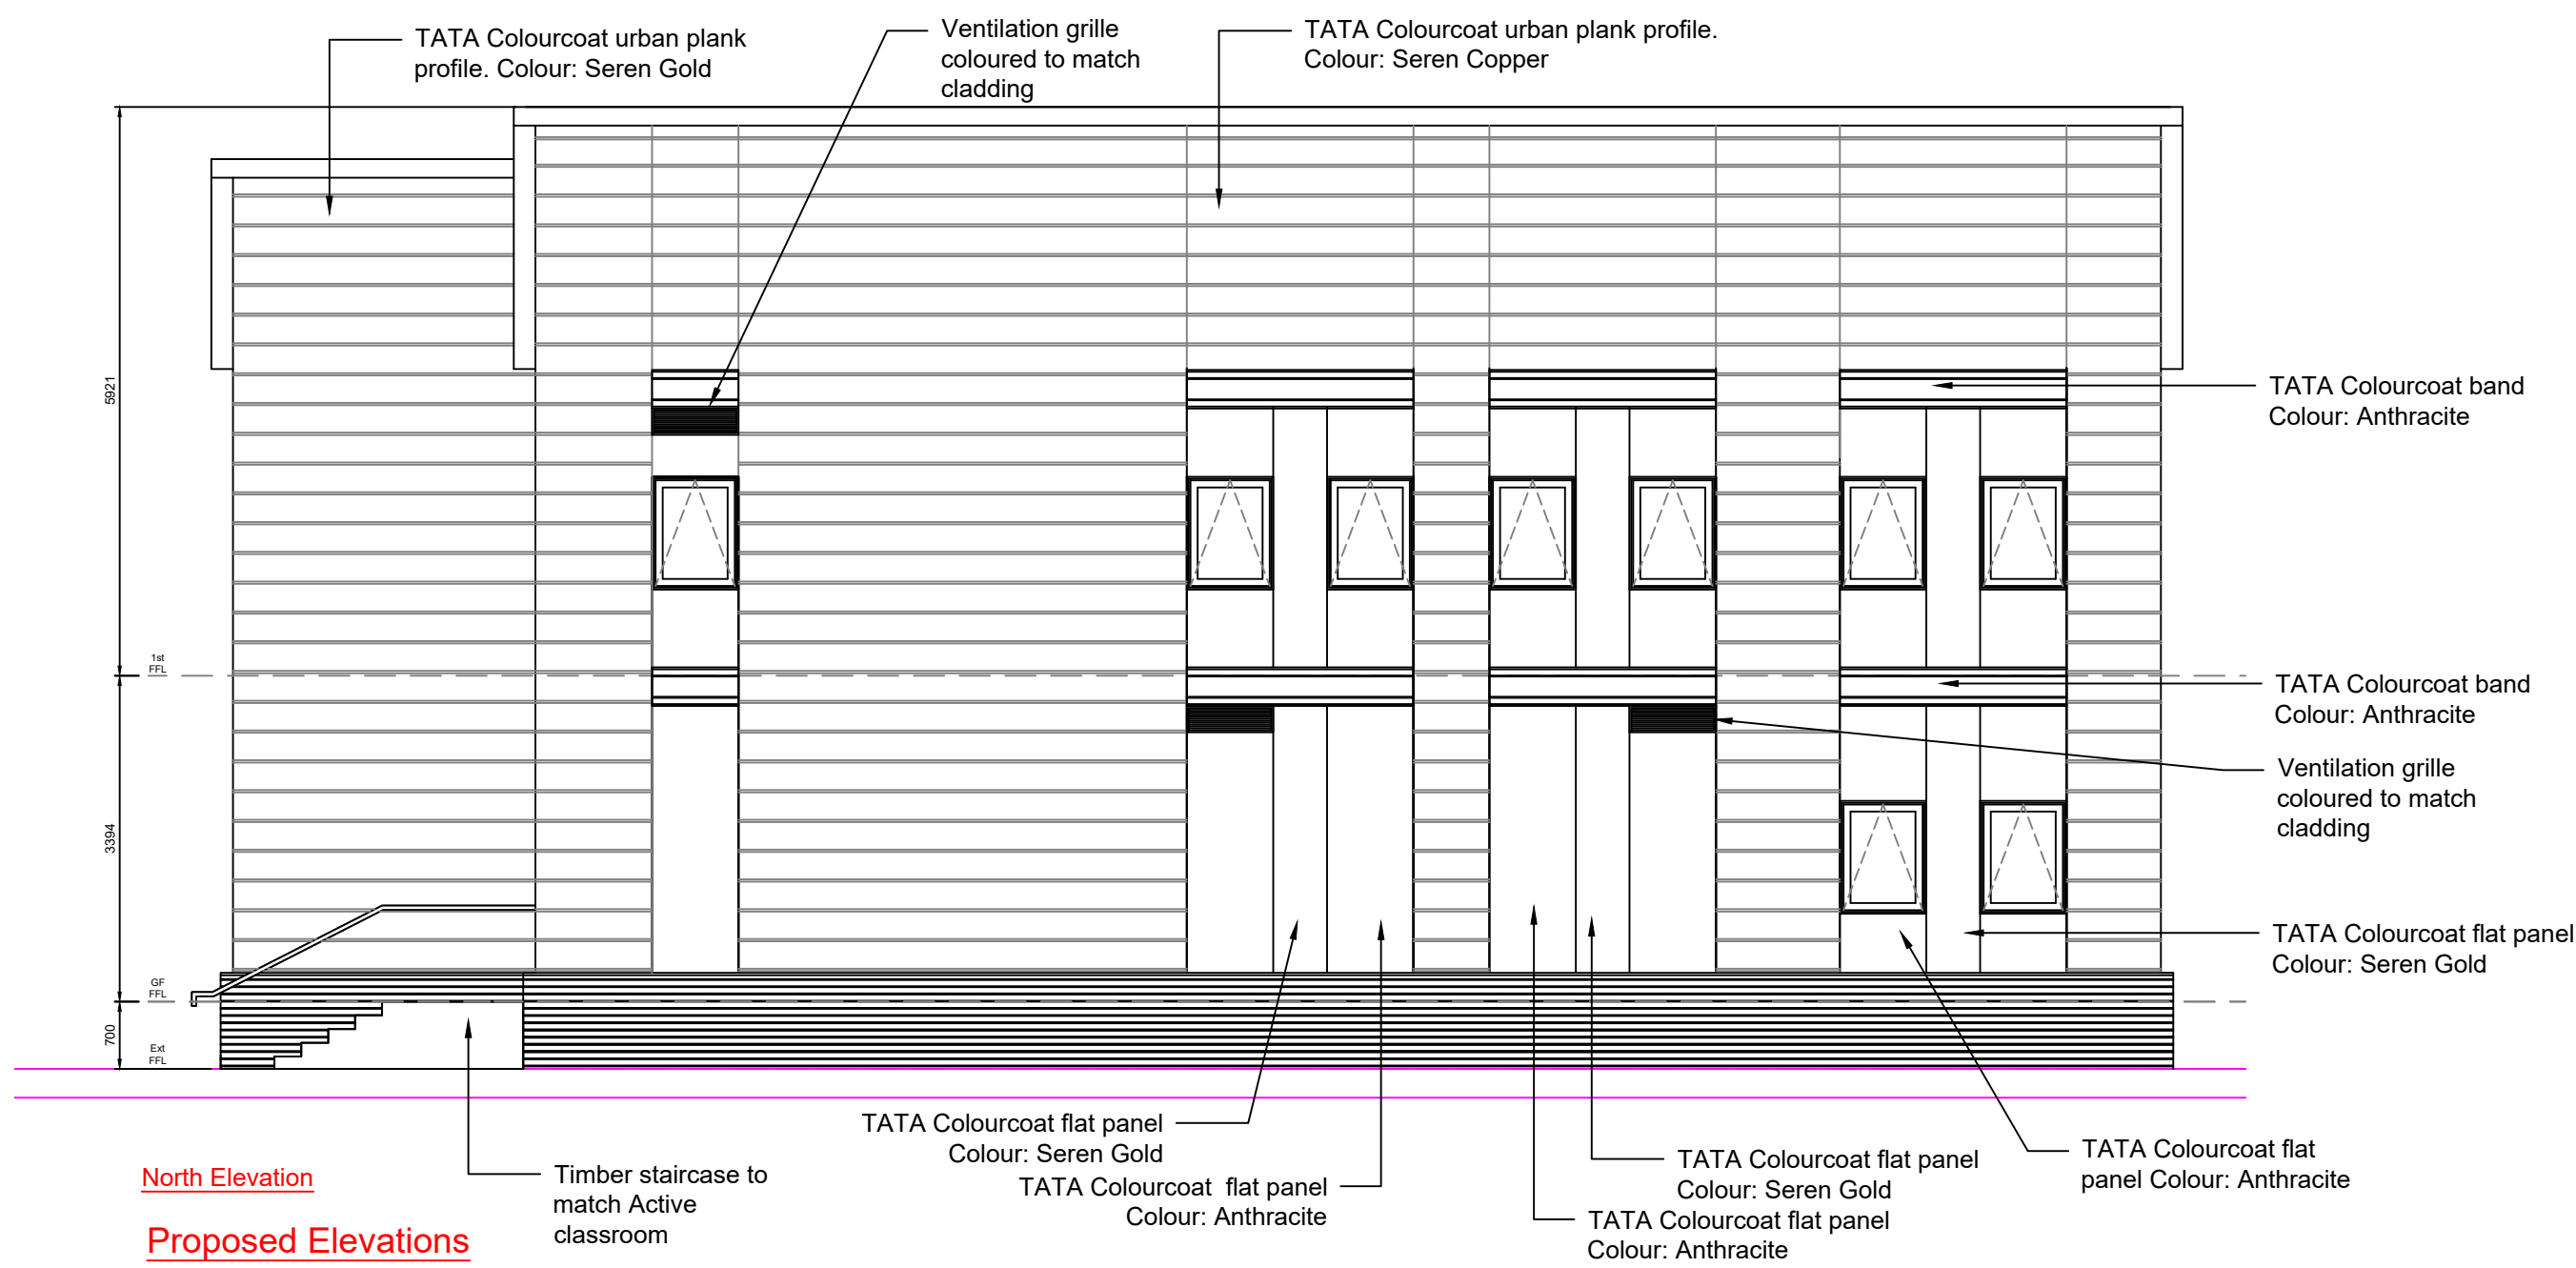


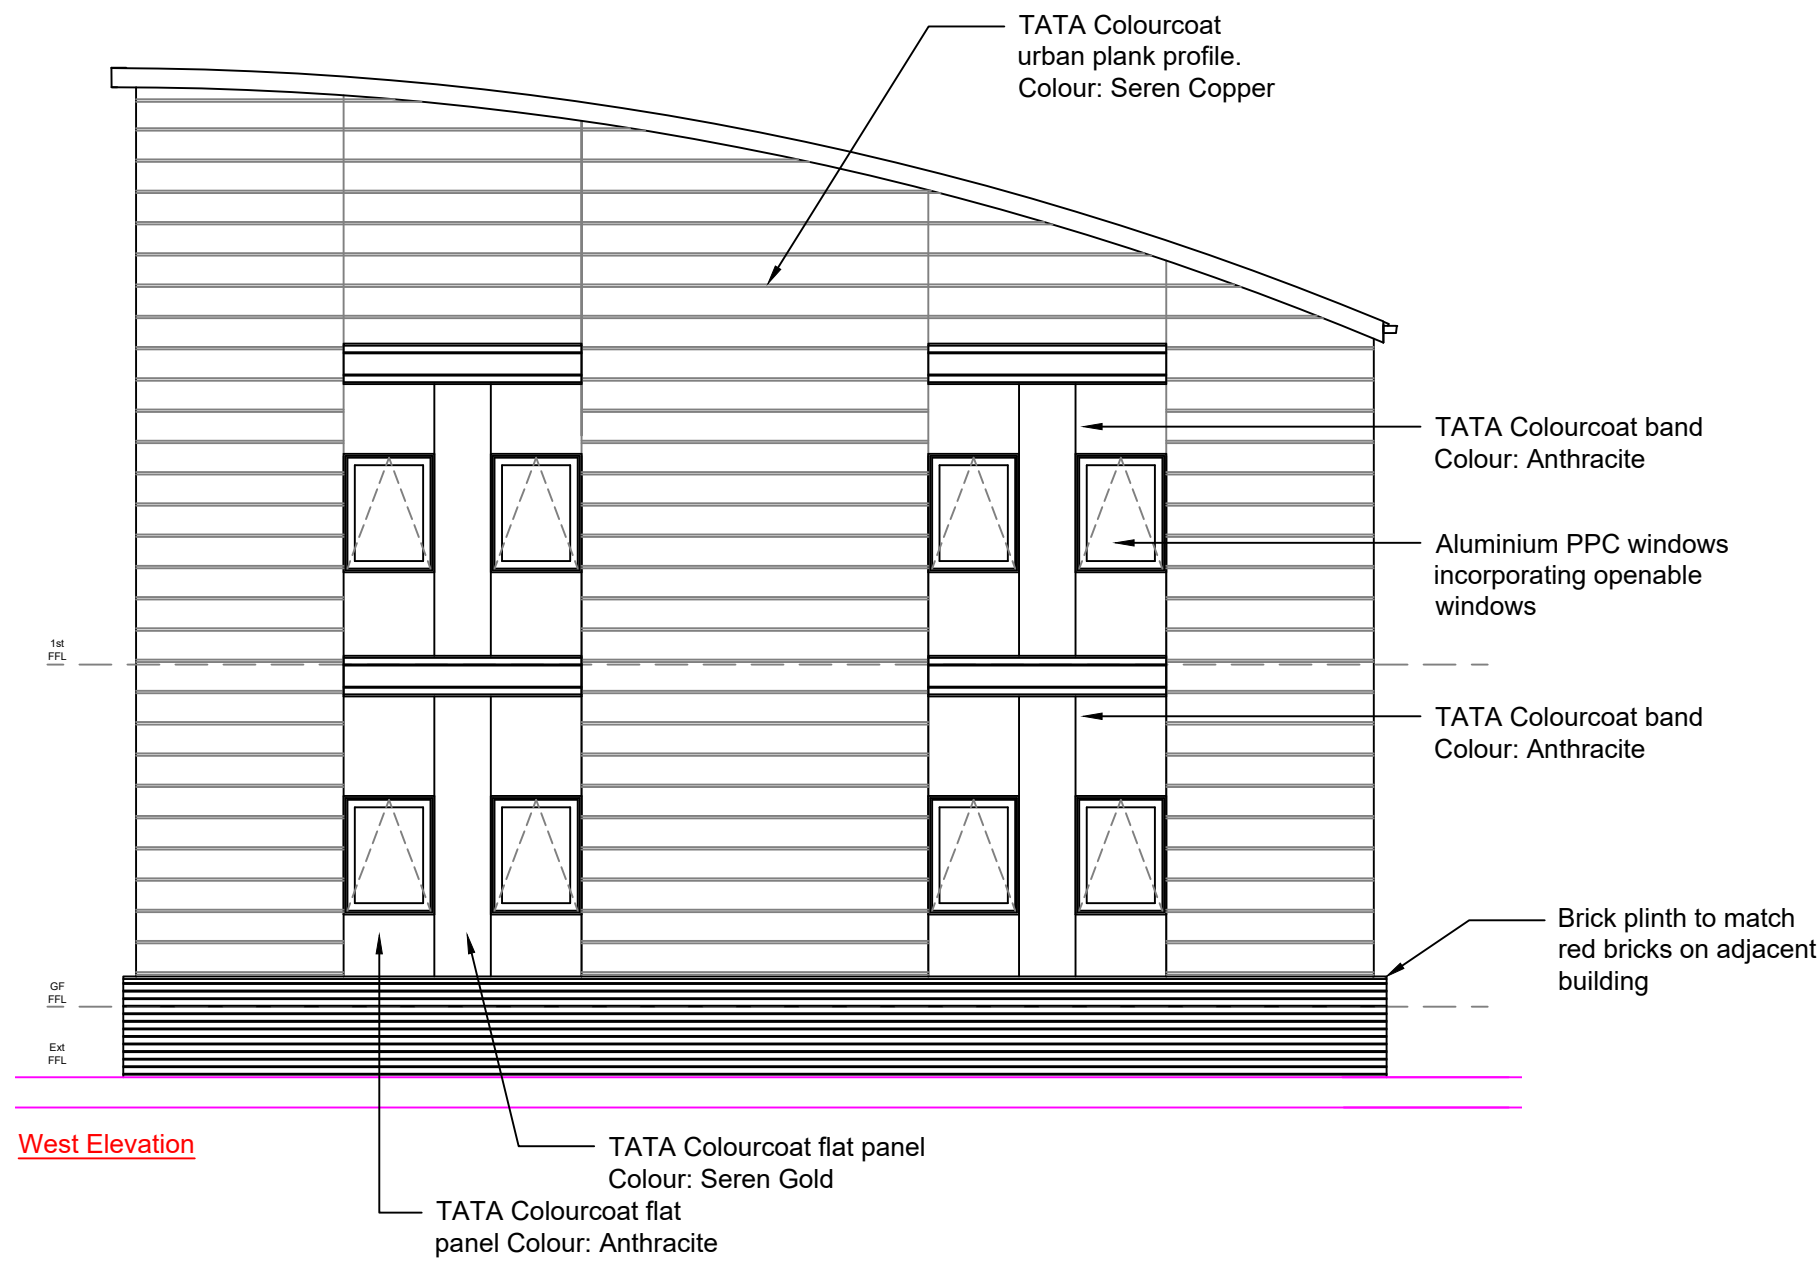

THESE DRAWINGS ARE WERNICK'S COPYRIGHT AND MAY NOT BE REPRODUCED. FIGURED DIMENSIONS ARE TO BE TAKEN IN PREFERENCE TO SCALED MEASUREMENTS.

REVISIONS		DATE	INL	CHD
A	Amendments in line with design review.	07.11.17	cl	
B	Amendments in line with client discussion on 07.11.2017 - door removed from breakout, columns added to lobby and toilet reconfigured.	08.11.17	cl	
C	External steps repositioned.	10.11.17	cl	
D	Elevations amended to suit new building layout	07.12.17	cl	
E	Contract number added, Elevations amended inline with clients comments	14.12.17	cl	
F	Dims added and levels amended	11.01.18	cl	
G	Elevations amended in line with sections	25.01.18	cl	
H	Elevations amended in line with discussions with client and TATA cladding	29.01.18	cl	
J	Ventilation grills added.	07.05.18	cl	

NOTES

SCHEDULING ISSUE

Date:By:Rev:

To:

Purpose:

APPROVED FOR CONSTRUCTION

AUTHORISED: cl

DATE: 05.01.2018

Wernick
BUILDINGS

TECHNICAL SERVICES DEPARTMENT
Kenfig Industrial Estate, Margam,
Port Talbot, SA13 2PE
Tel: 01656 747340
Fax: 01656 747375
e-mail: technical@wernick.co.uk
Web-site: www.wernick.co.uk

CLIENT
Specific
Swansea University

PROJECT TITLE
Active Office

DRAWING TITLE
Proposed Elevations

DRAWN cl	CHECKED DP	USER
ORIGINAL SCALE 1:75@A1		DATE 06.11.2017

CONTRACT NO. 17-145	DRAWING NO. 10157-1-003J
------------------------	-----------------------------

Wernick
GROUP
WB511