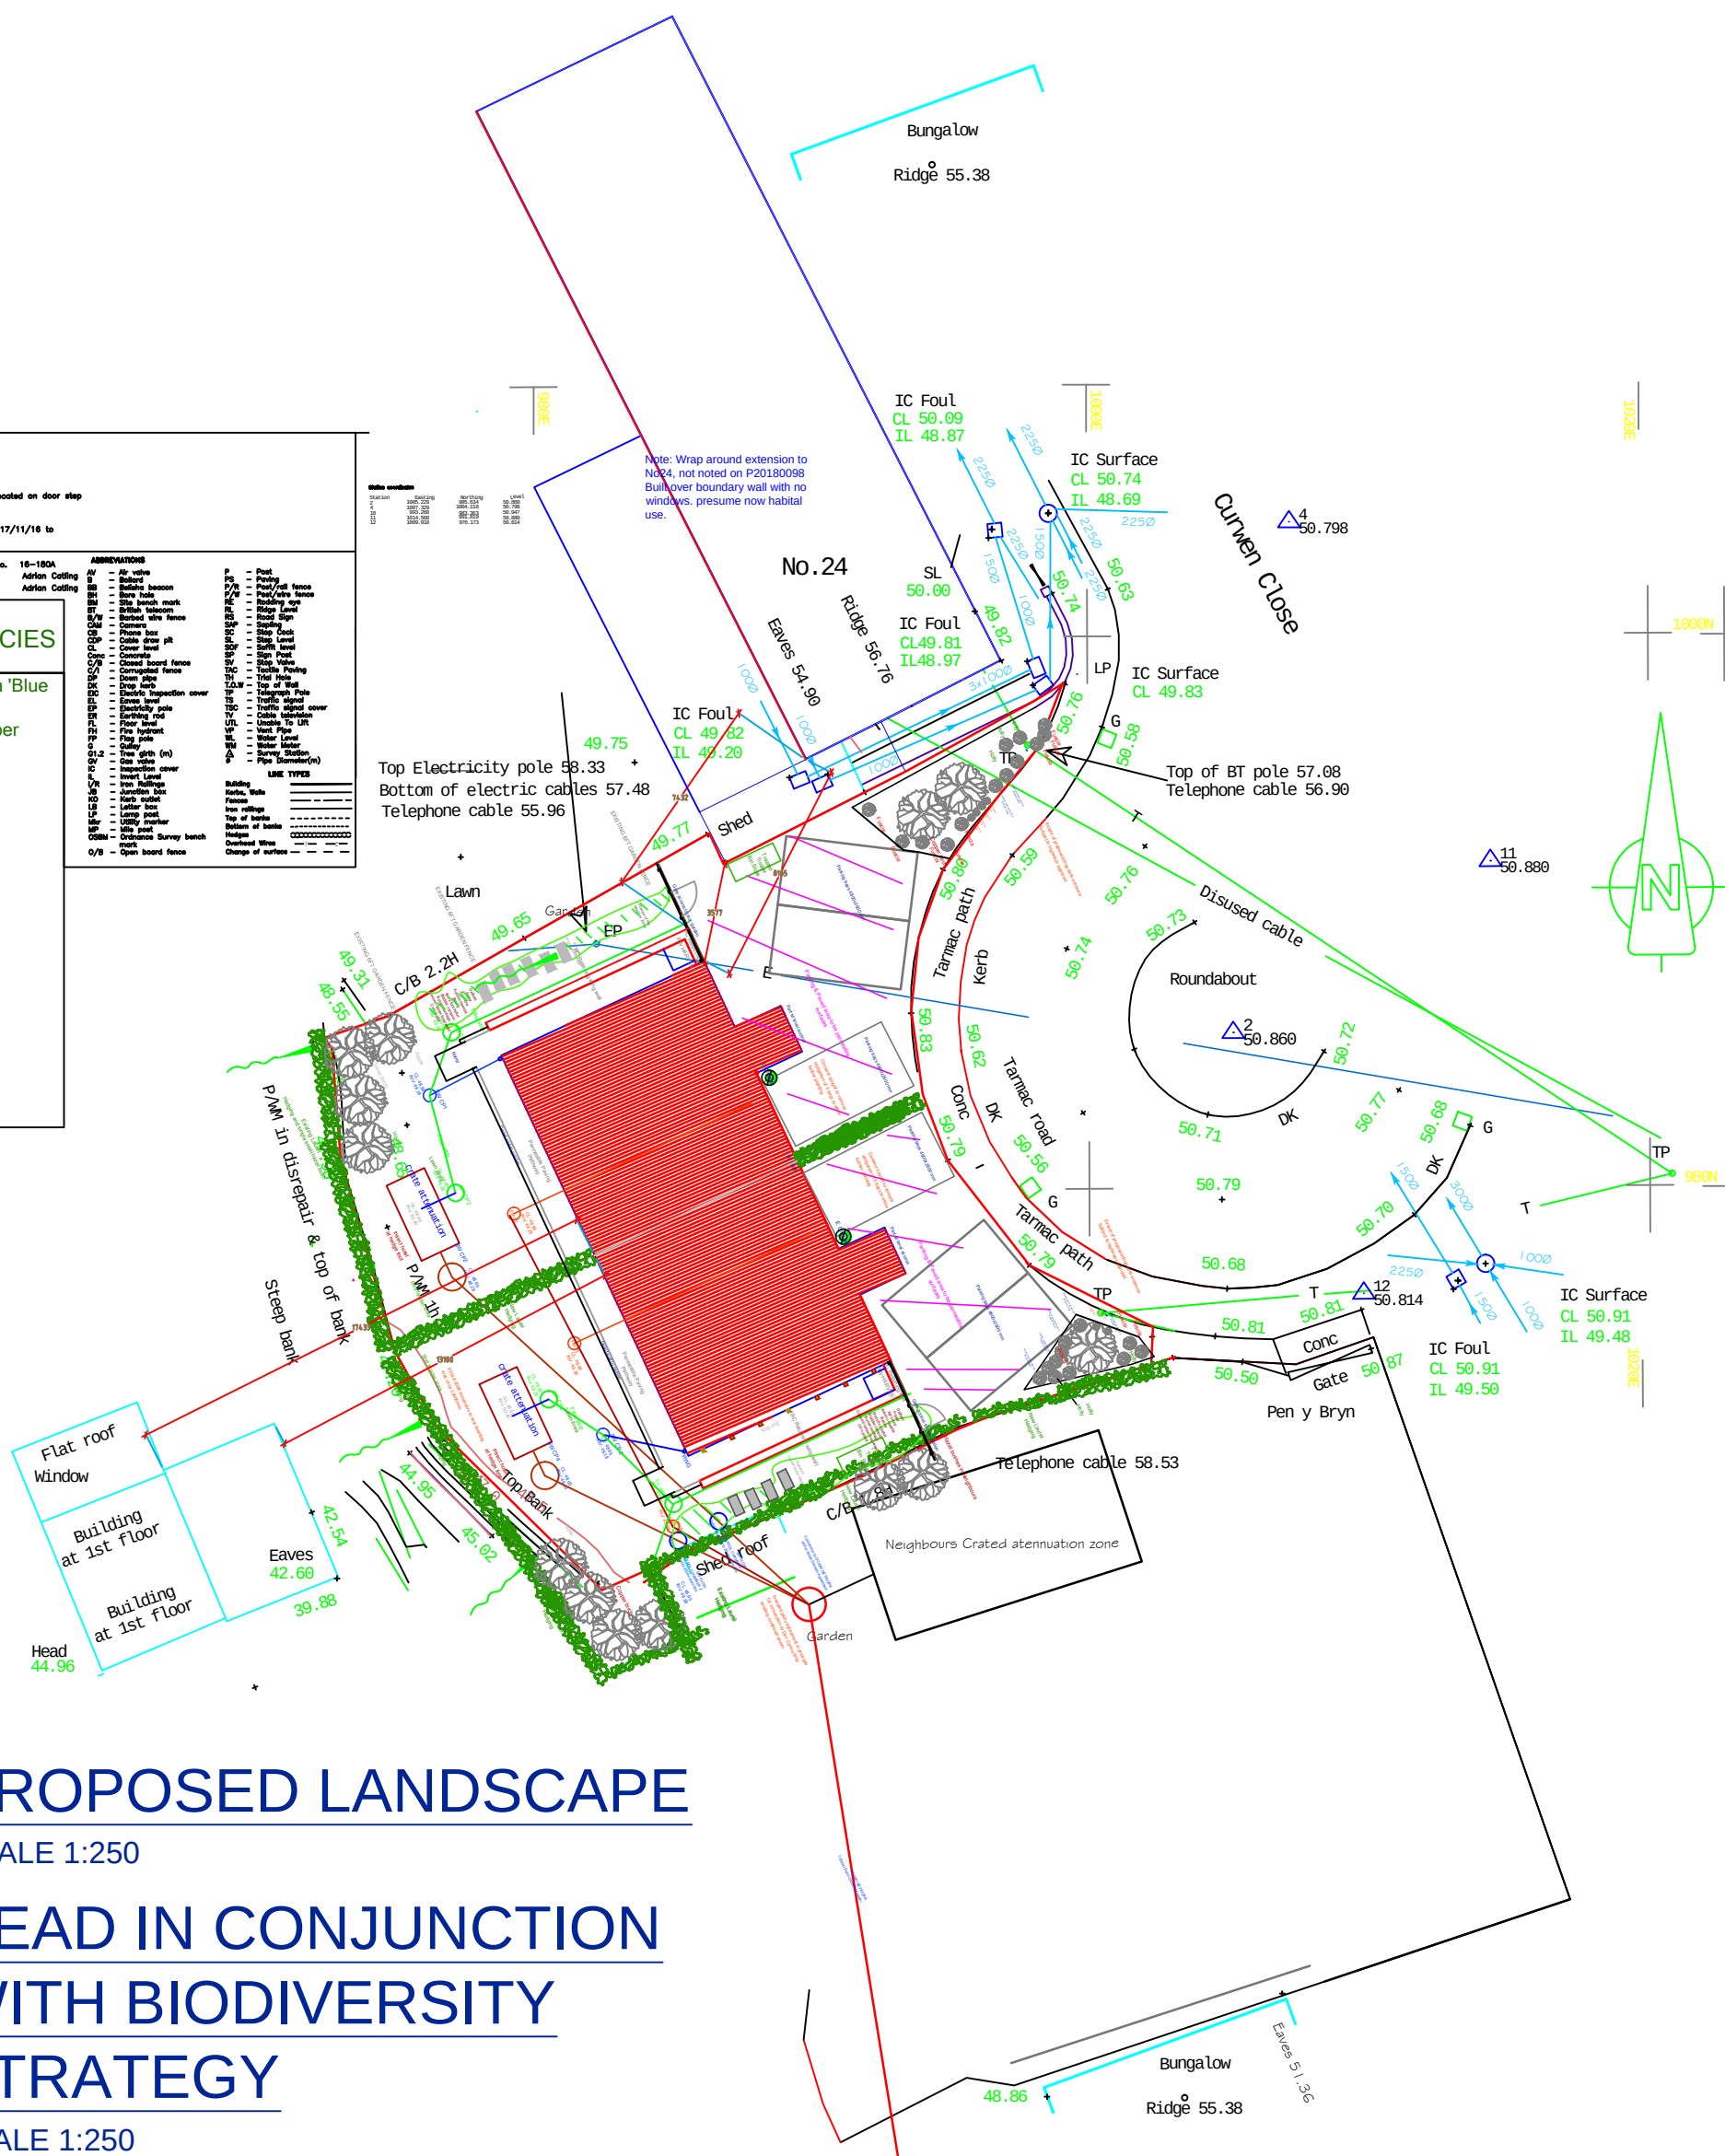


Scale: 1:100 at A1	CLS Job No. 16-180A	ABBREVIATIONS	
Drawing No. 10-161/100A1/1.1D	Surveyor: Adrian Catling	AV - Air valve	P - Post
Date: Nov 2016	Checked: Adrian Catling	B - Bollard	PS - Paving
		SB - Ballast beacon	P/R - Post/rail fence

PLANNED SPECIES

Juniperus squamata 'Blue
star'
Himalayan Juniper
Taxus Bacatta
Yew
Fuscia
Hazel bushes
Copper birch
Daffodil
Poppy
Agrimony
Autumn hawkbit
Betony
Bird's foot trefoil
Bladder campion
Burnet saxifrage
Common lesser
knapweed
Corn poppy

[illegible]

PROPOSED LANDSCAPE

SCALE 1:250

READ IN CONJUNCTION WITH BIODIVERSITY STRATEGY

SCALE 1:250

CLIENT NAME :
AMANDA BOUCHER

Revision Notes:

PROPOSED PAIR OF 3 BED SEMI
DETACHED HOMES

PROJECT NAME:
PROPOSED PAIR OF 3 BED SEMI DETACHED HOMES
PLOT ADJ TO No 24 CURWEN CLOSE
PONTRHYDDEEN PORT TALBOT SA12 9UT

DRW TITLE & NO PROPOSED LANDSCAPE LAYOUT
FDL AB 1021 005

Dated 20/10/21	DO NOT SCALE PRINT A3
----------------	-----------------------

Drawn By: STK