


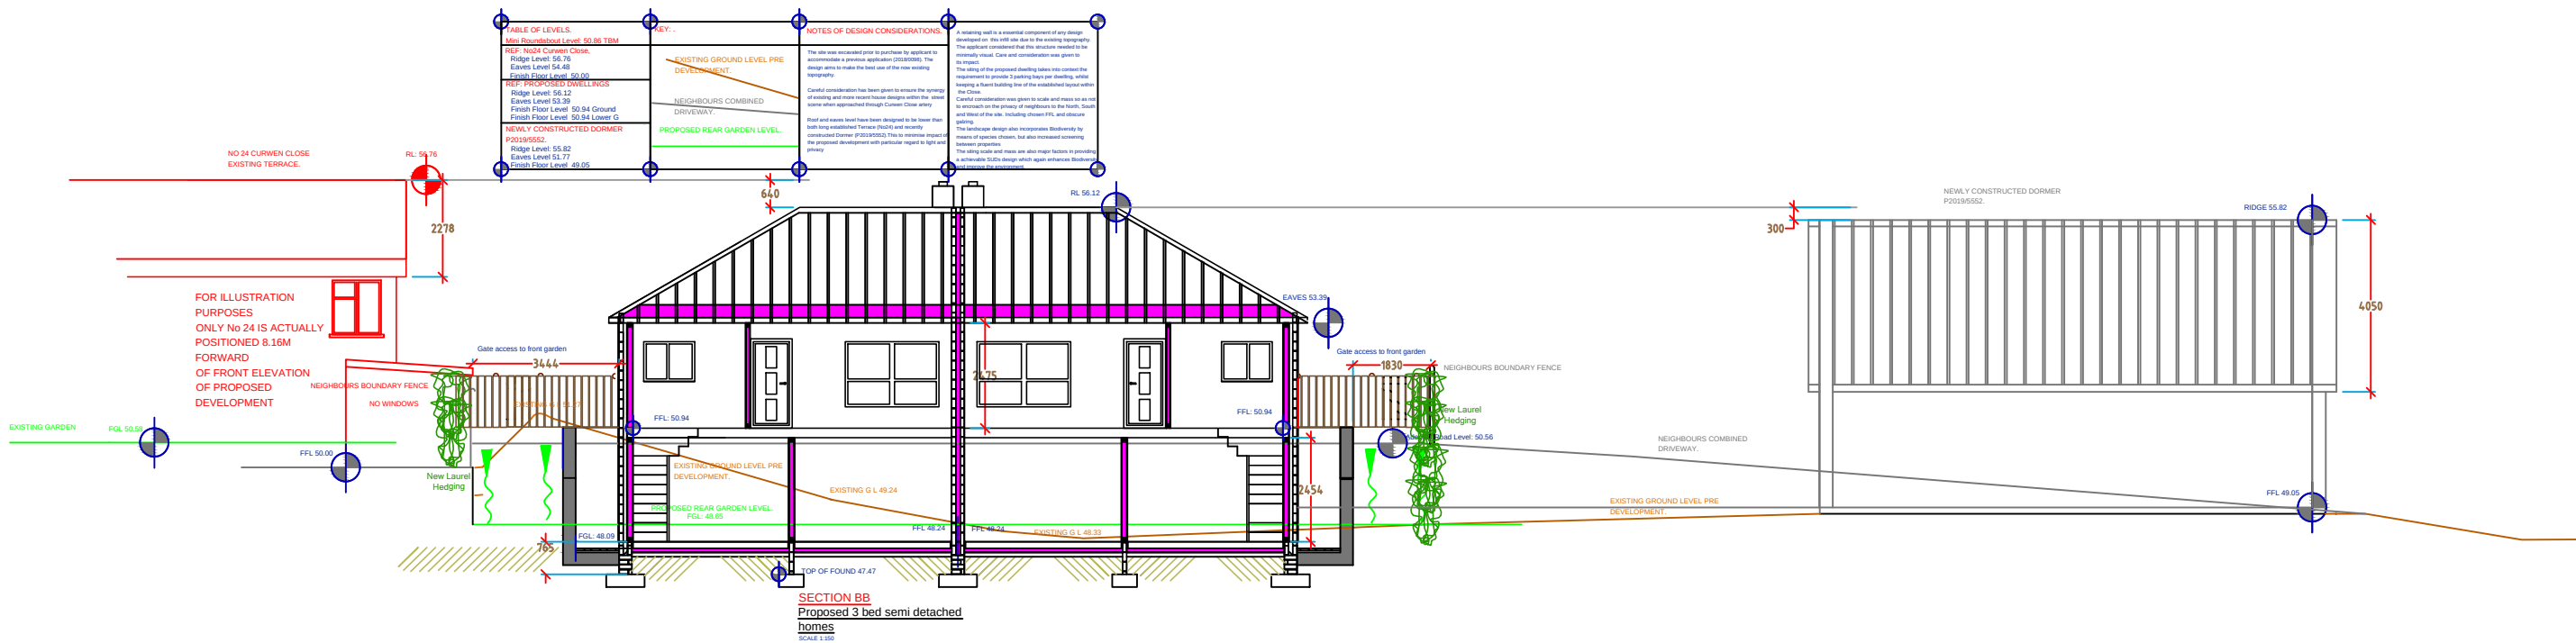

Revision Notes:

Client Focused Professional Service Provider.



CLIENT NAME :  
AMANDA BOUCHER

PROPOSED PAIR OF 3 BED SEMI  
DETACHED HOMES

PROJECT NAME:  
PROPOSED PAIR OF 3 BED SEMI DETACHED HOMES  
PLOT ADJ TO No 24 CURWEN CLOSE  
PONTRHYDYFEN PORT TALBOT SA12 9UT

DRW TITLE & NO Cross Section BB.  
FDL AB 1021 009A

DATE: 02/02.23 DO NOT SCALE PRINT @ A3

Drawn By: STK