



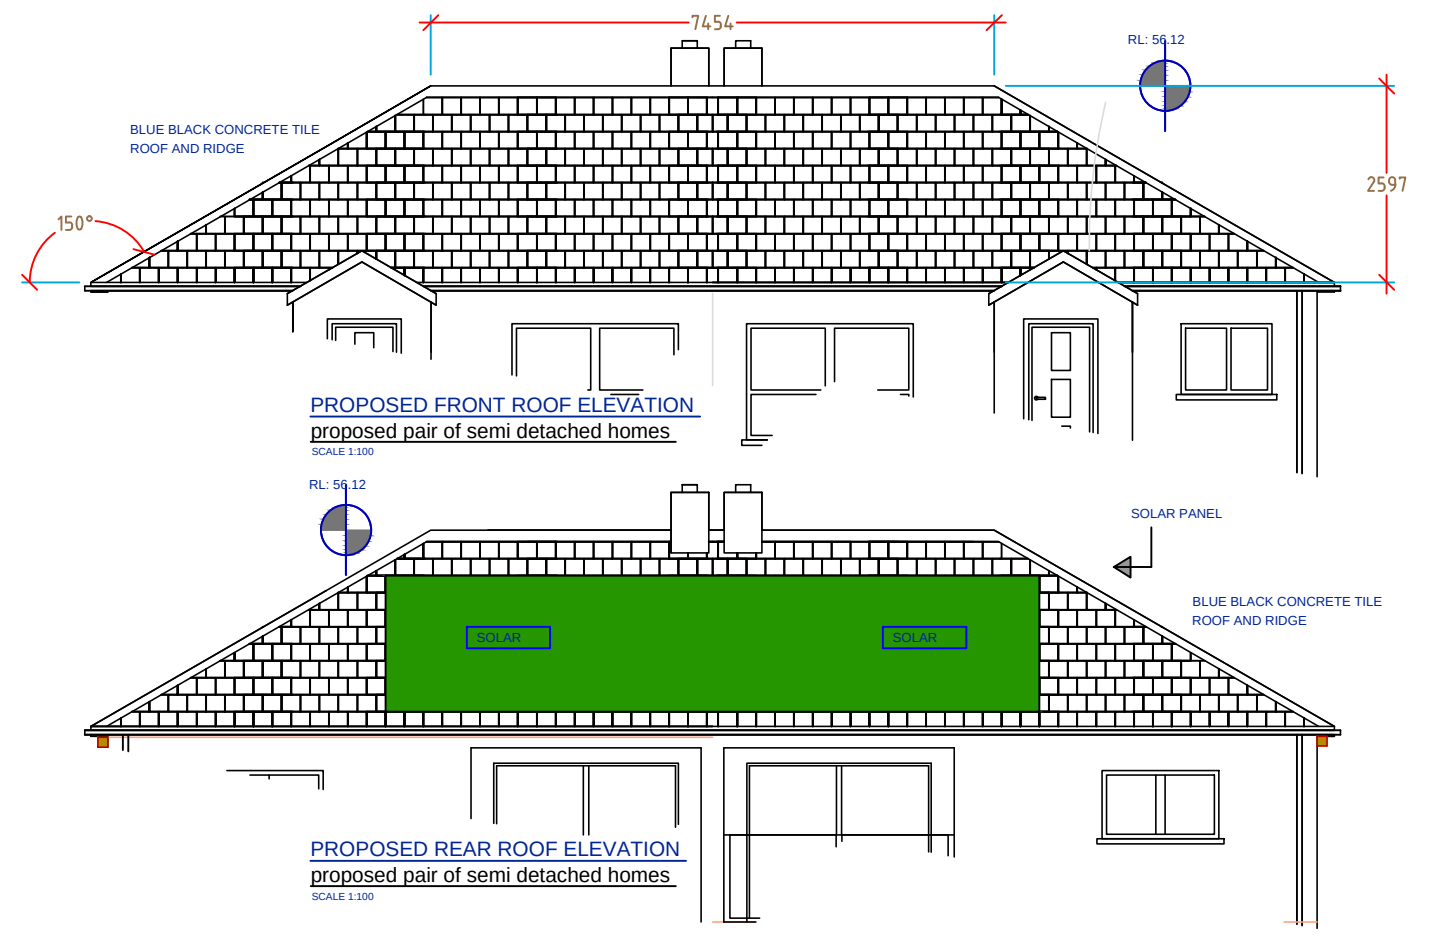

Revision Notes:

Client Focused Professional Service Provider.

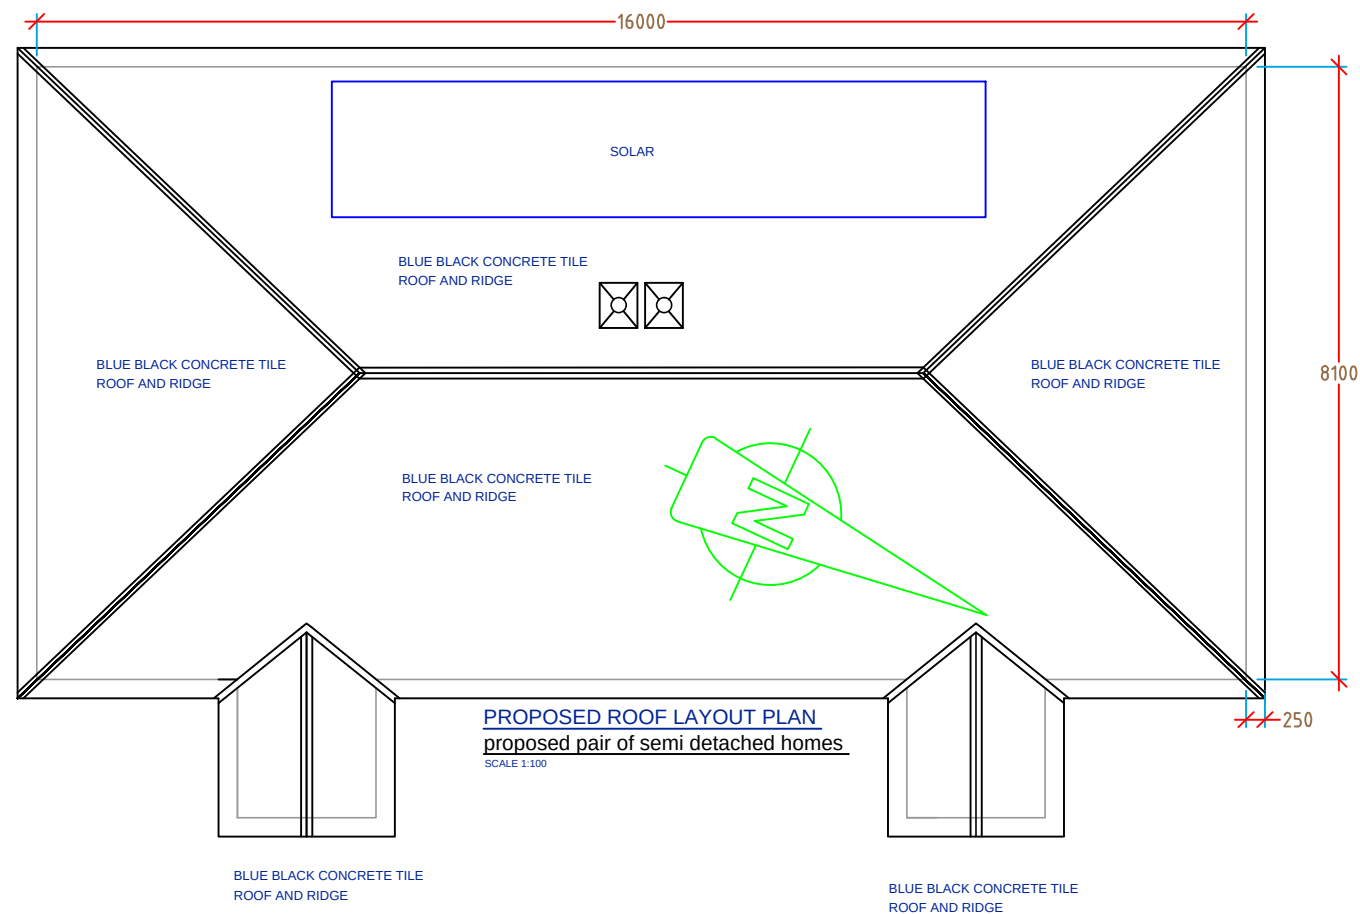

CLIENT NAME :
AMANDA BOUCHER

PROPOSED PAIR OF 3 BED SEMI
DETACHED HOMES

PROJECT NAME:
PROPOSED PAIR OF 3 BED SEMI DETACHED HOMES
PLOT ADJ TO No 24 CURWEN CLOSE
PONTRYDYFEN PORT TALBOT SA12 9UT

DRW TITLE & NO	PROPOSED ROOF LAYOUT FDL AB 1021 012
DATE	02/02/23
Drawn By:	STK

DO NOT SCALE PRINT A3