
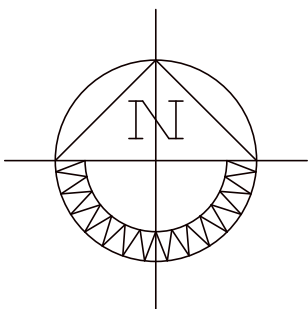


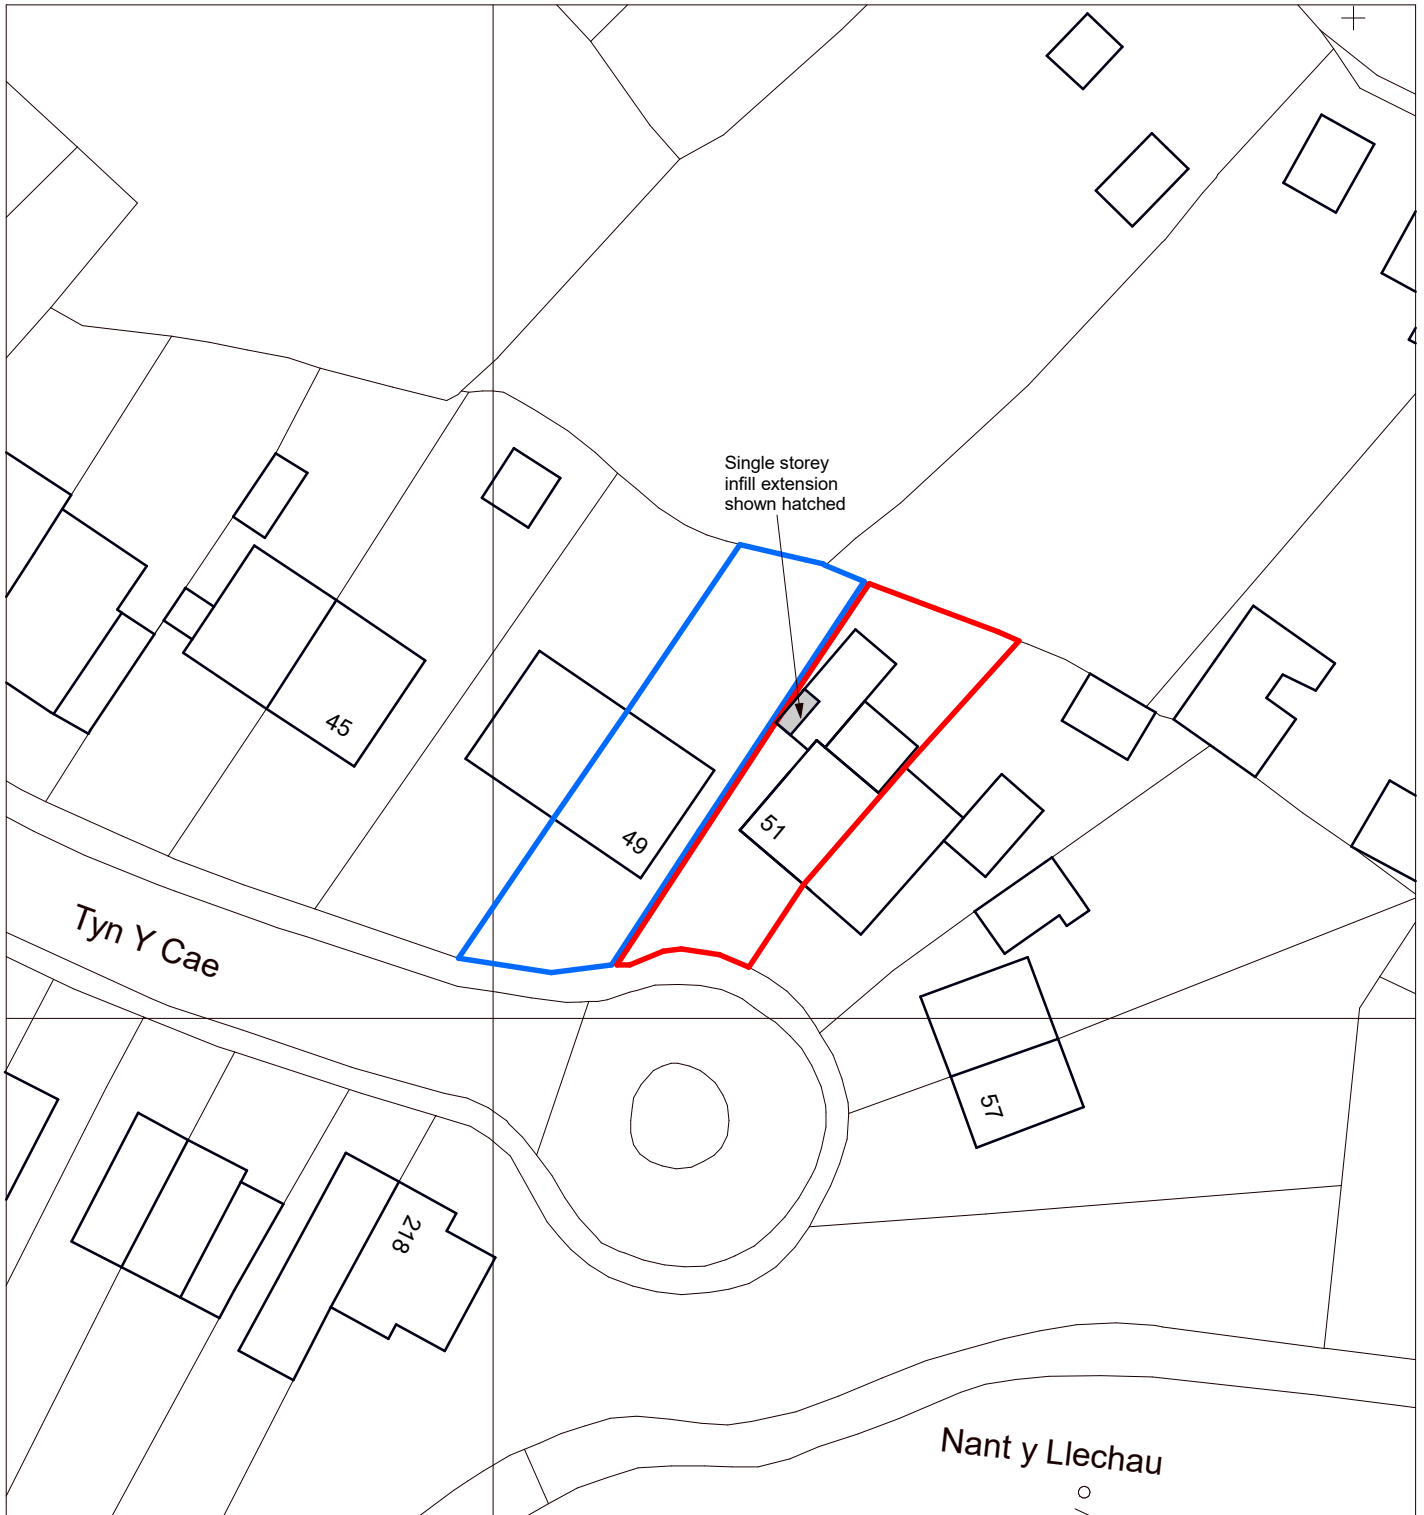

51 TYN Y CAE, PONTARDAWE, SWANSEA
Mrs Evans

SCHEME DESIGN: Proposed Block Plan

2307-05

1:500 @ A4

February 2023

