




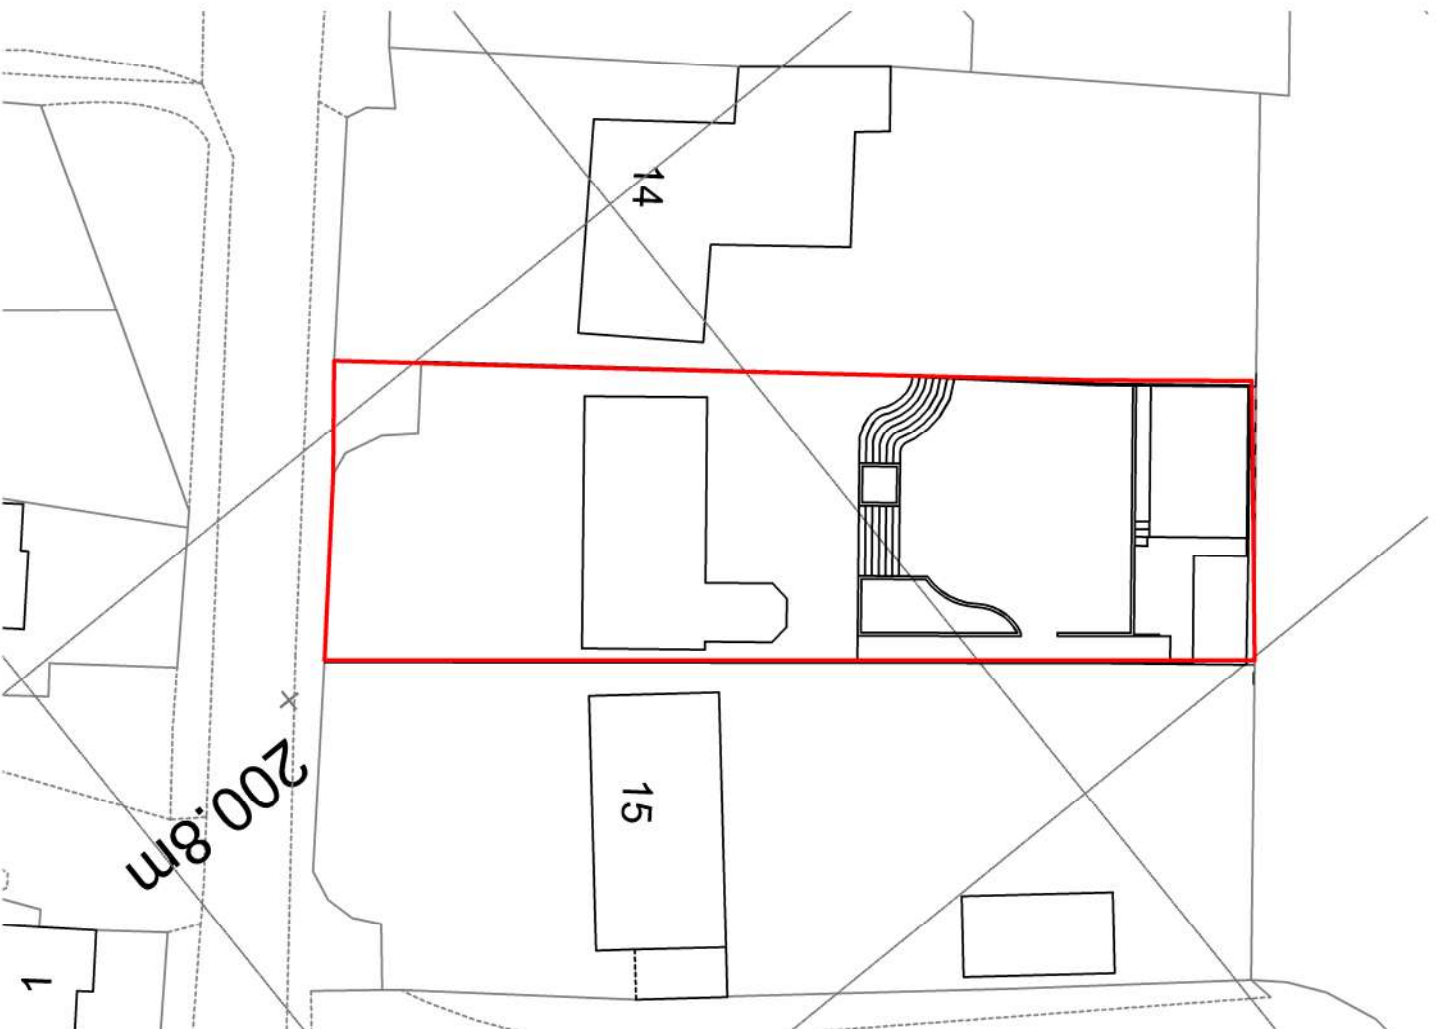

Block Plan 1-500

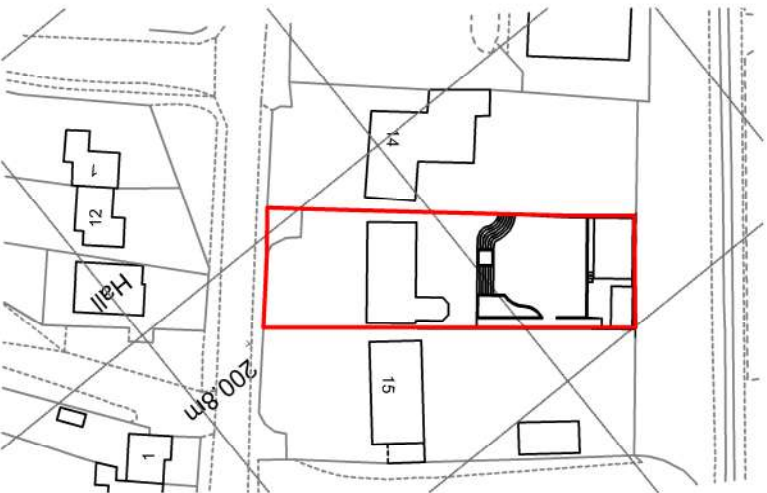

Location Plan 1-1250

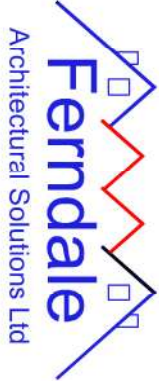

This drawing is copyright ©
NOTE: All dimensions to be checked on
site and not scaled from the drawing.

CLIENT Mr Jody Davies		JOB TITLE Rear extension and outbuilding at - 14a Brynhyfryd Terrace, SA10 9BA		DRWG. TITLE Existing OS Extract	
DATE: Nov 2022	SCALE: As Shown	A3	DRWG. NO. 21.19.201	REV. 01	PURPOSE: Planning

Ferdale Architectural Solutions LTD
98 Neath Road, Resolven, Neath, SA11 4AN Tel:07970808768 Email: owen@ferdaleas.co.uk