




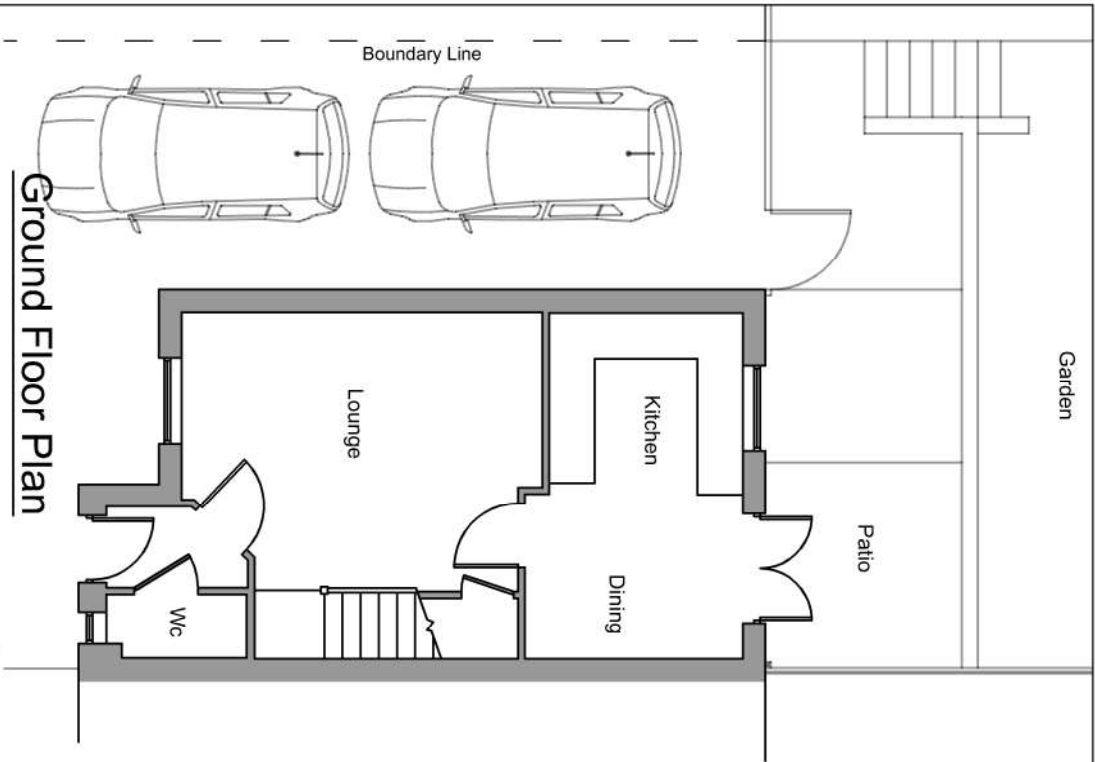


Ground Floor Plan

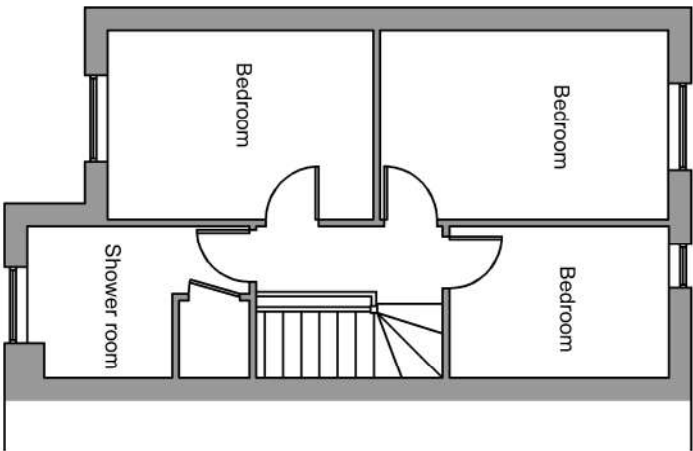


First Floor Plan

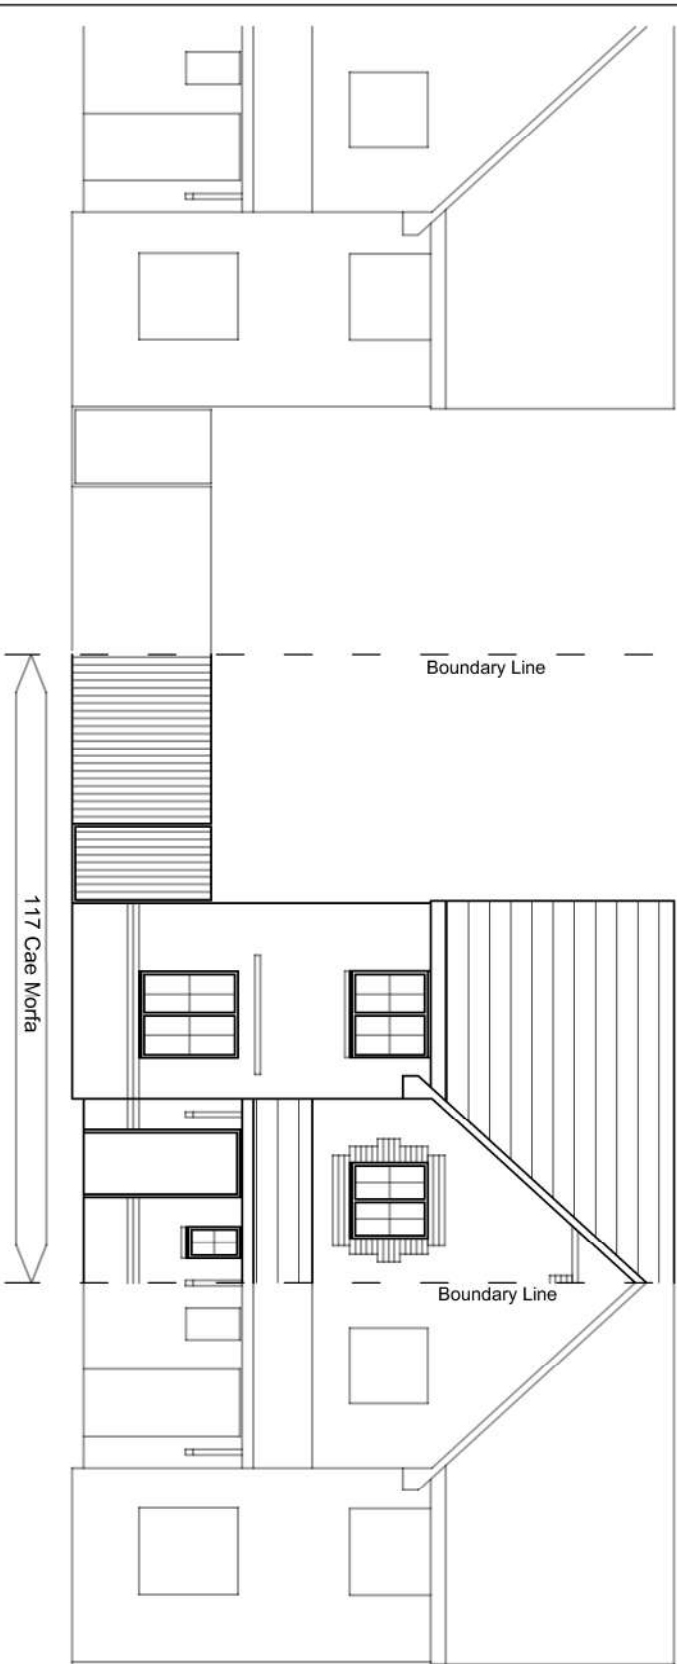


Front Elevation

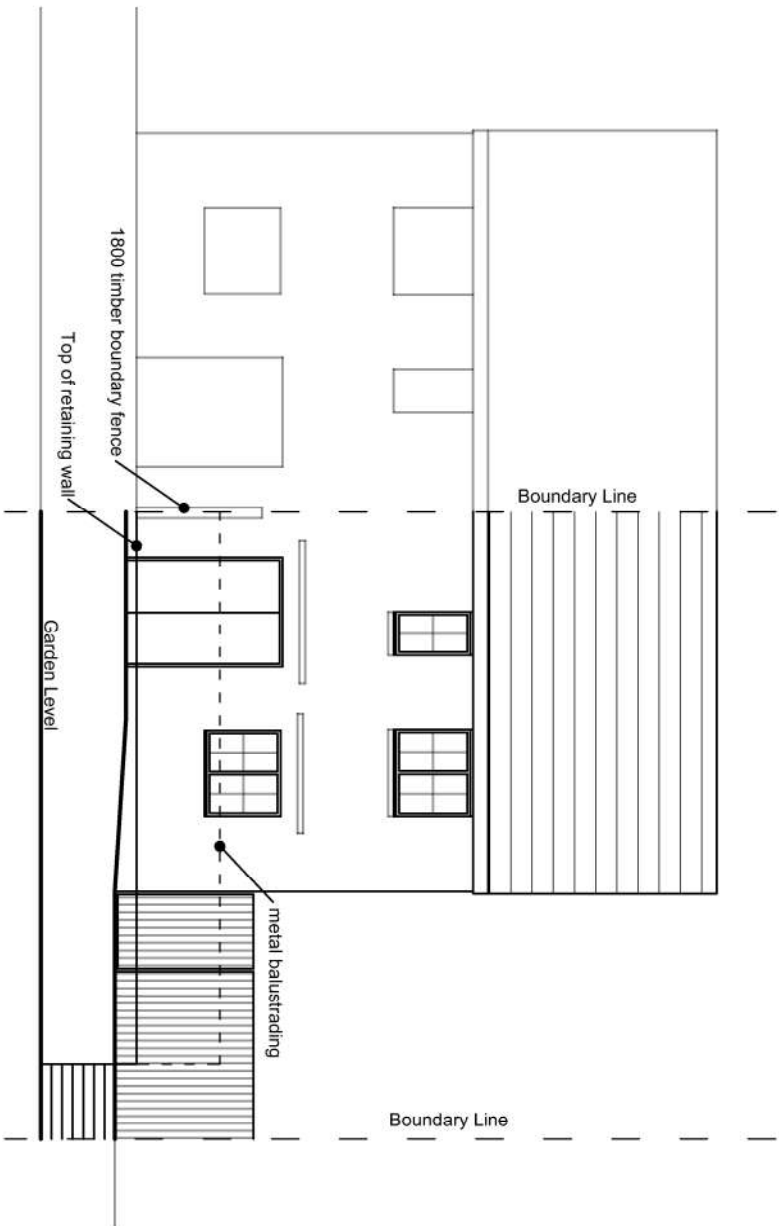

Rear Elevation

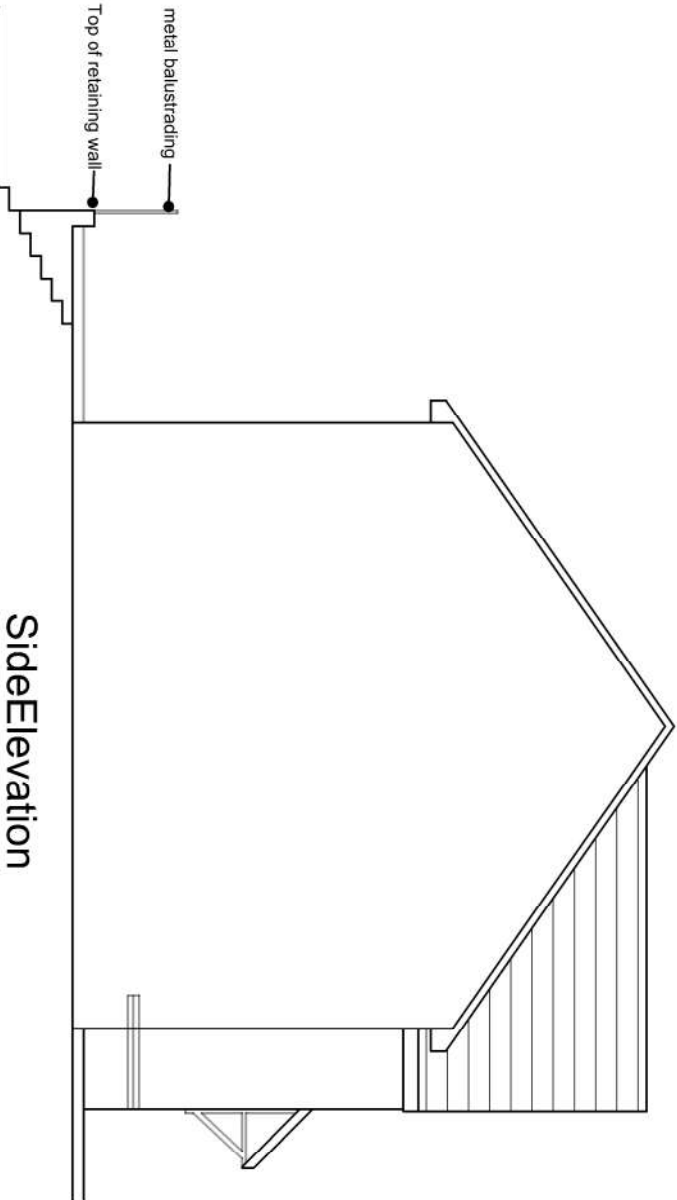

Side Elevation

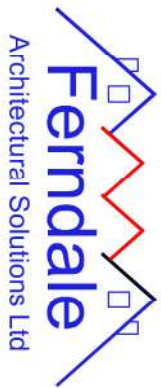

This drawing is copyright ©
NOTE: All dimensions to be checked on
site and not scaled from the drawing.

CLIENT		JOB TITLE		DRWG. TITLE	
Mr Mike Osullivan		Rear extension to 117 Cae Morfa Skewen		Existing Plans and Elevations	
DATE:	Jan 2023	SCALE:	1:100	DRWG. NO.	23.02.01
				REV.	---
				PURPOSE:	Record

Ferndale Architectural Solutions LTD
98 Neath Road, Resolven, Neath, SA11 4AN Tel:07970808768 Email: owen@ferndaleas.co.uk