
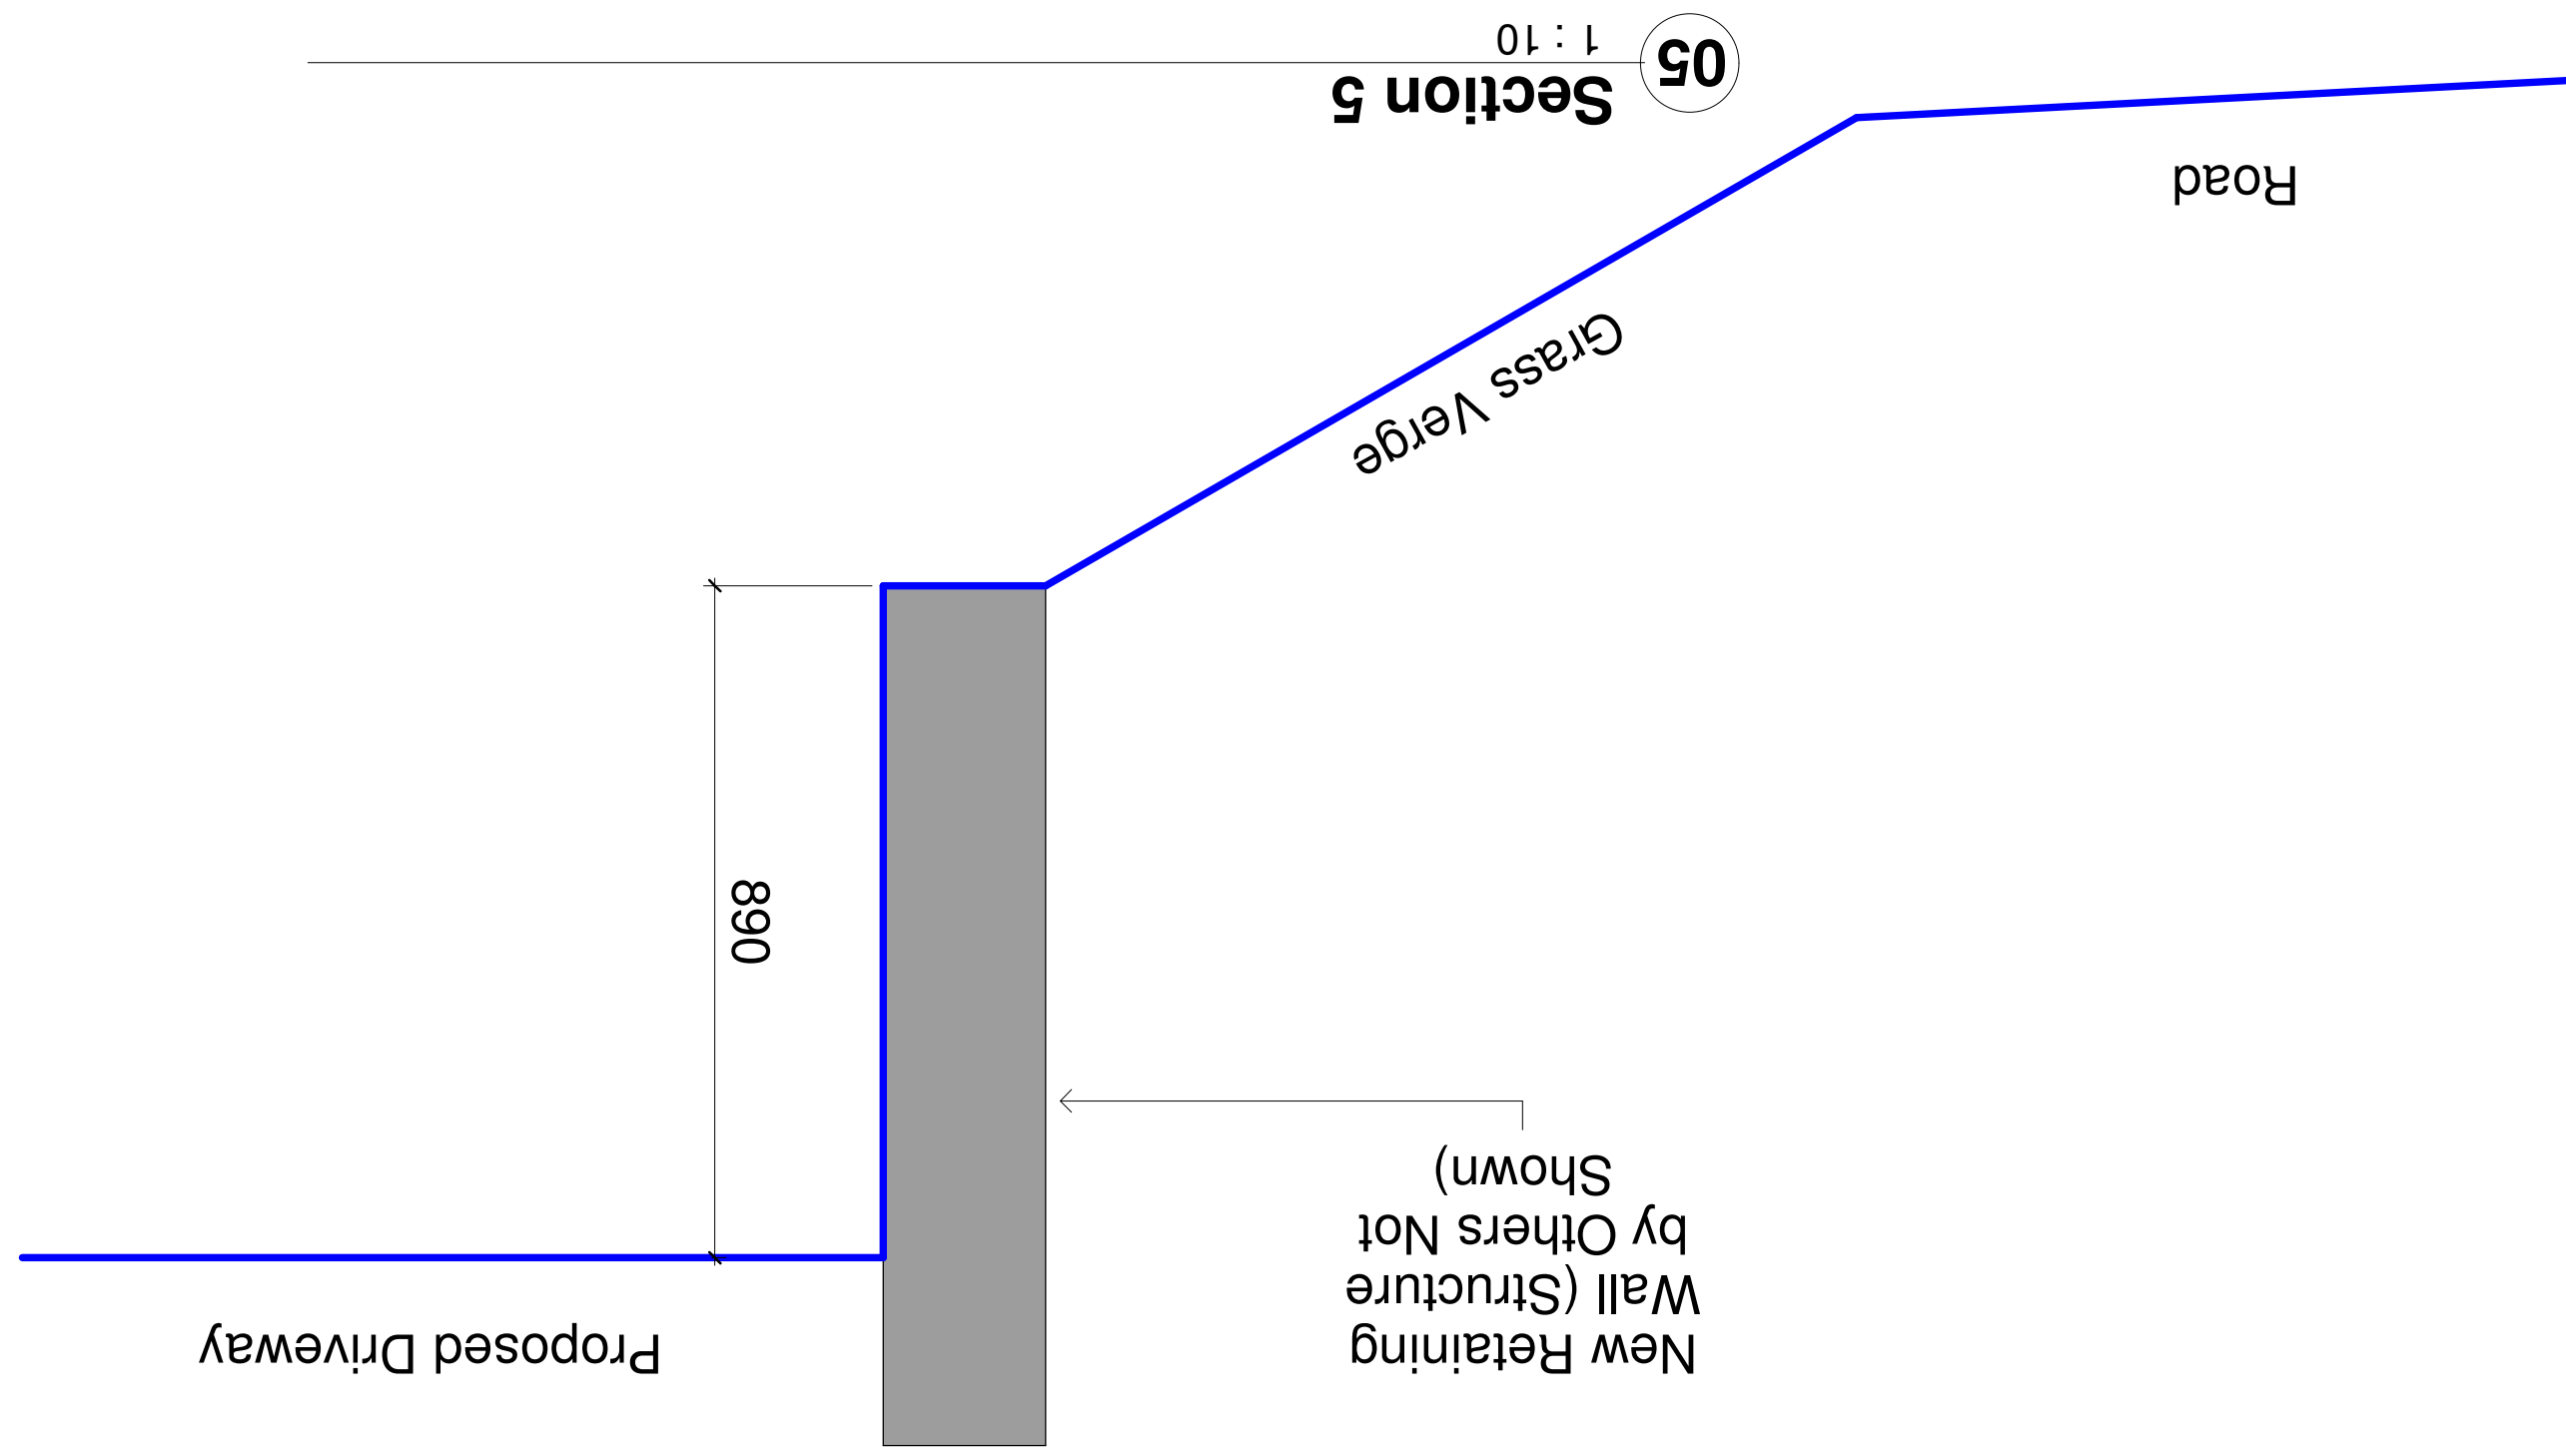


Superseded

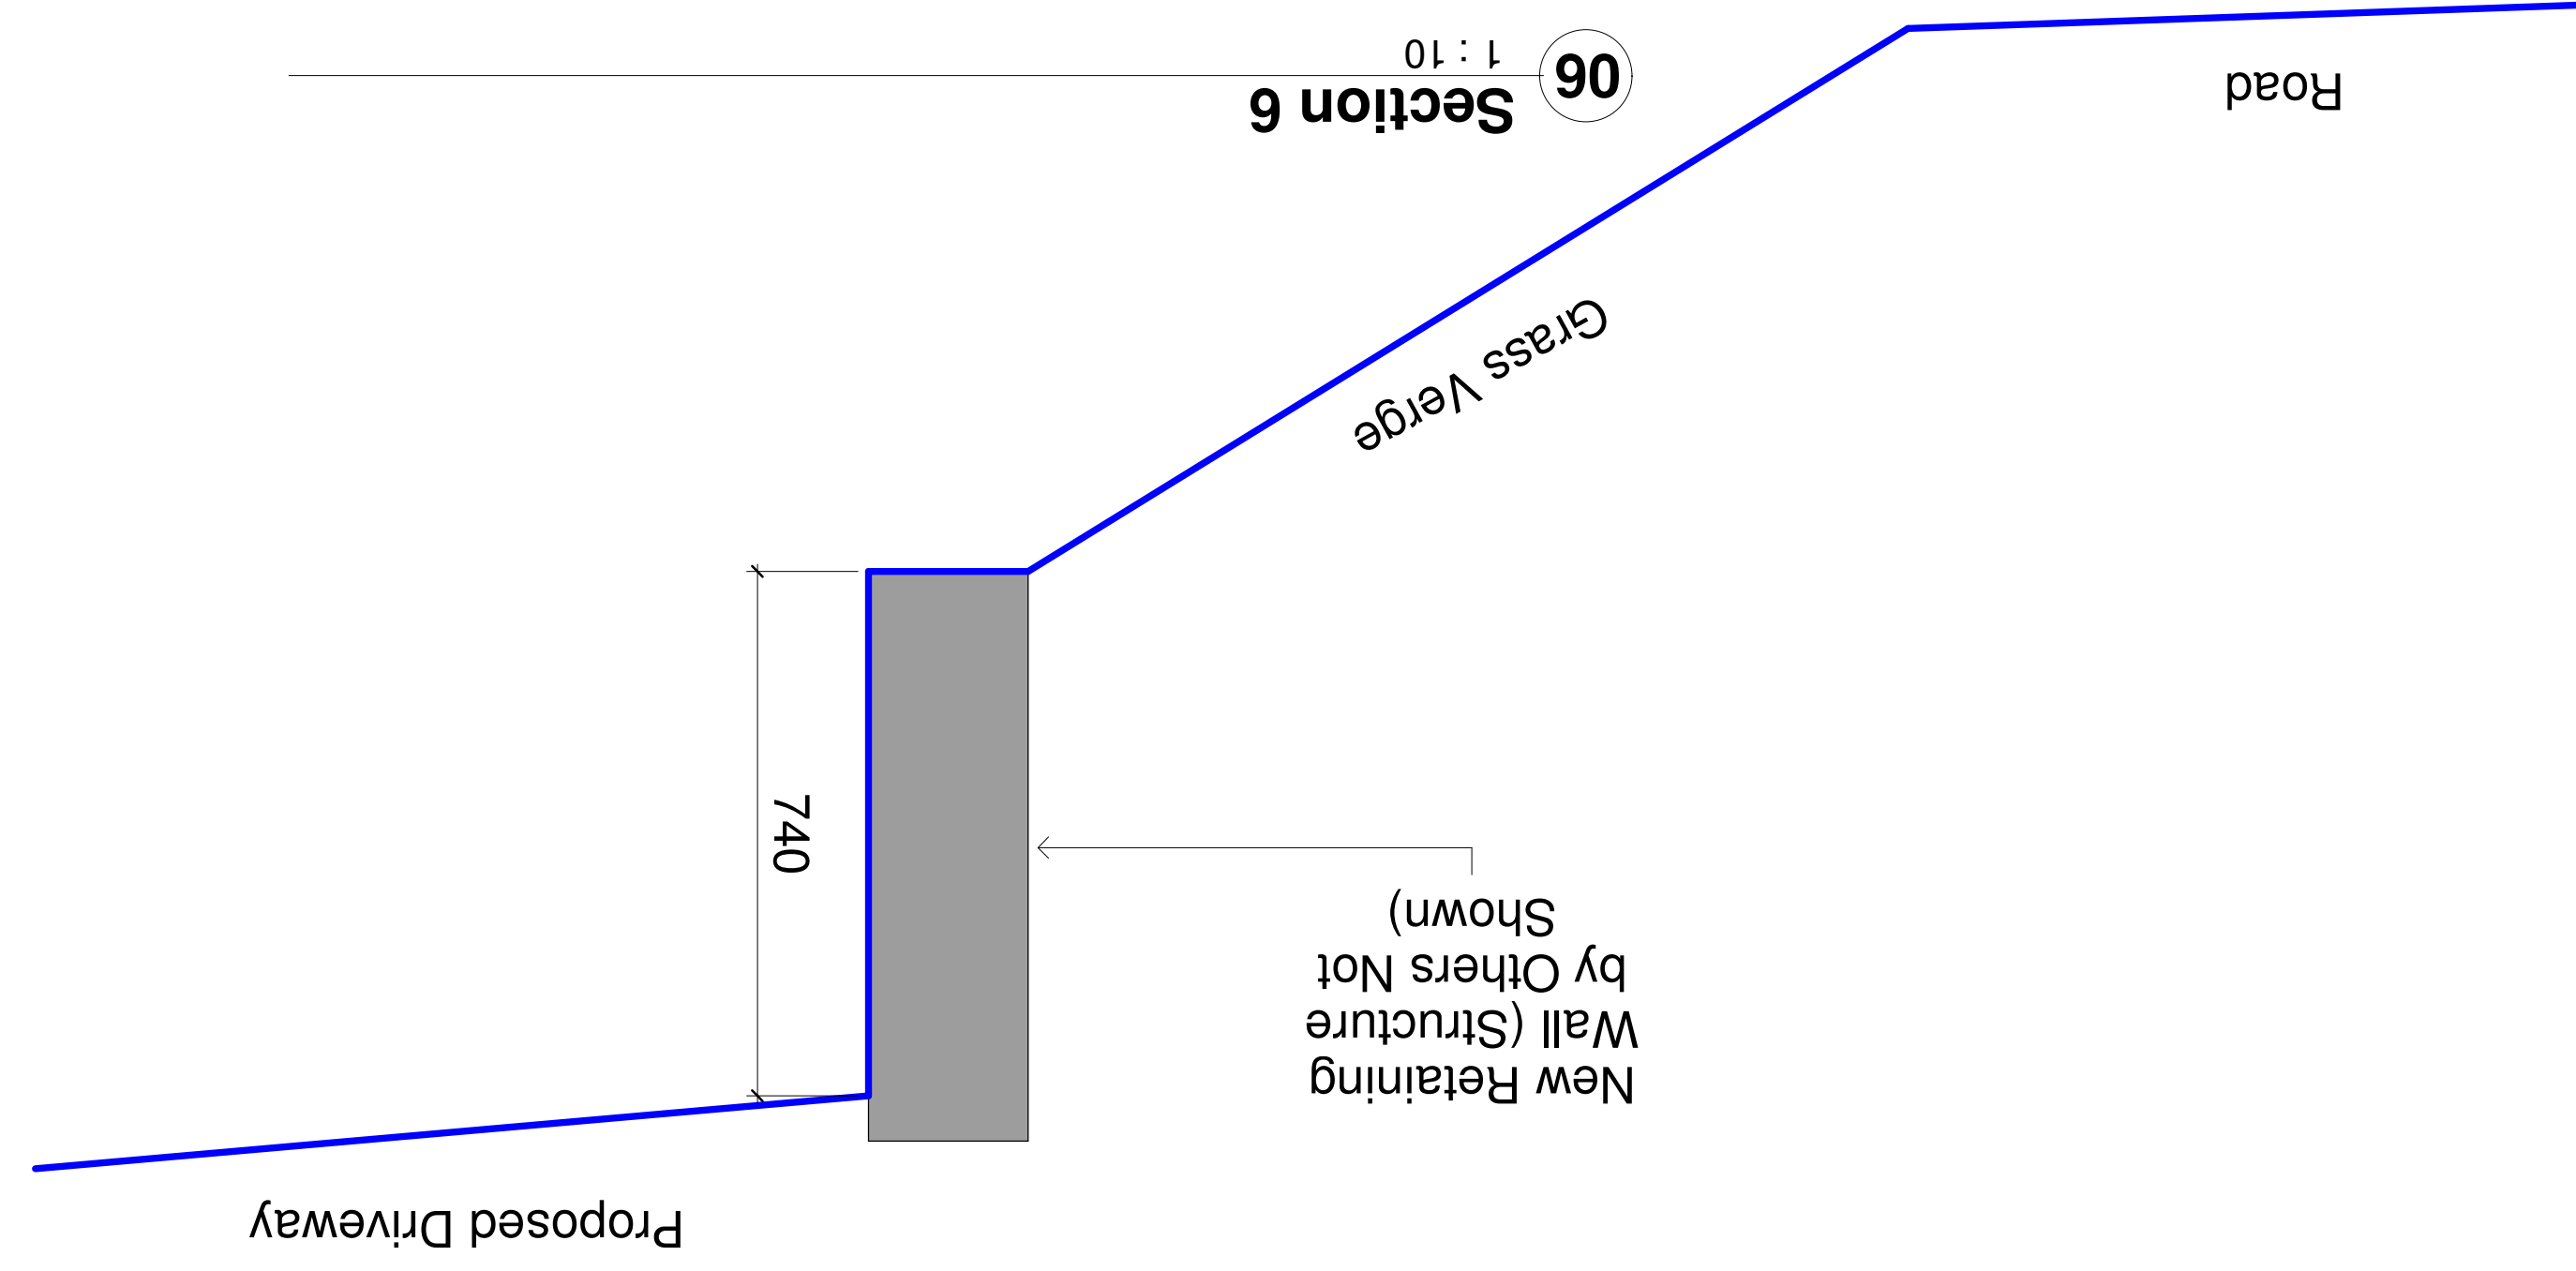

DRAWING STATUS	
CONCEPT DESIGNS	
PROJECT	
2 Fernfield, Baglan - Bungalow Conversion	
TITLE	
Site Sections 02	
CLIENT	
Mr & Mrs Thomas	
DRAWN BY	
Gareth Owen	
SCALE (@A1)	PROJECT NO.
1 : 10	GOOD 0401
DRAWING NO.	REV
S004 B	-
DATE	
19.11.22	
DATE OF NEW CONCEPT DESIGN L10	
gareth@conceptdesigns.co.uk aaron@conceptdesigns.co.uk	