



**Williams**

Architecture / Pensaerniaeth

[www.williamsarch.co.uk](http://www.williamsarch.co.uk)

Client:

Mrs I. Leyson

Project Address:

The Coach House,  
Main Road,  
Cadoxton, Neath,  
SA10 8DA.

Drawing Title:

Location Plan

Drawn By: L JW

Scale: 1 : 1250


Paper Size: A4

Job Reference: PWA72

Drawing Number: A404

Project Stage: RIBA Stage 3

10/02/2023 13:59:49

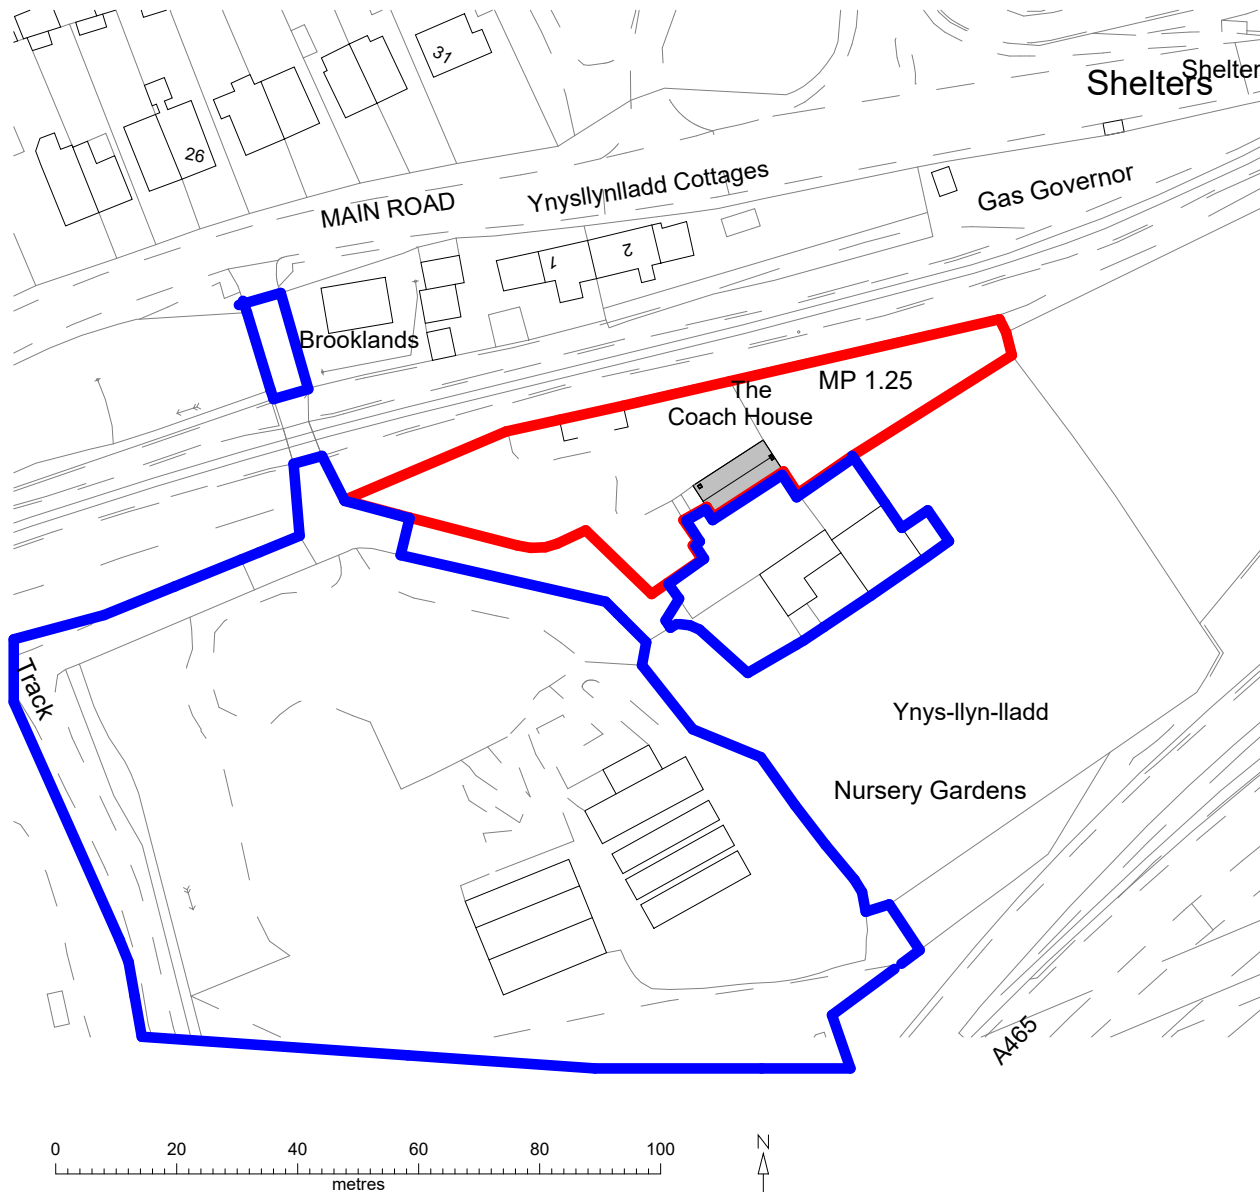

View No. 1  
Sheet A404  
**Location Plan**  
1 : 1250