
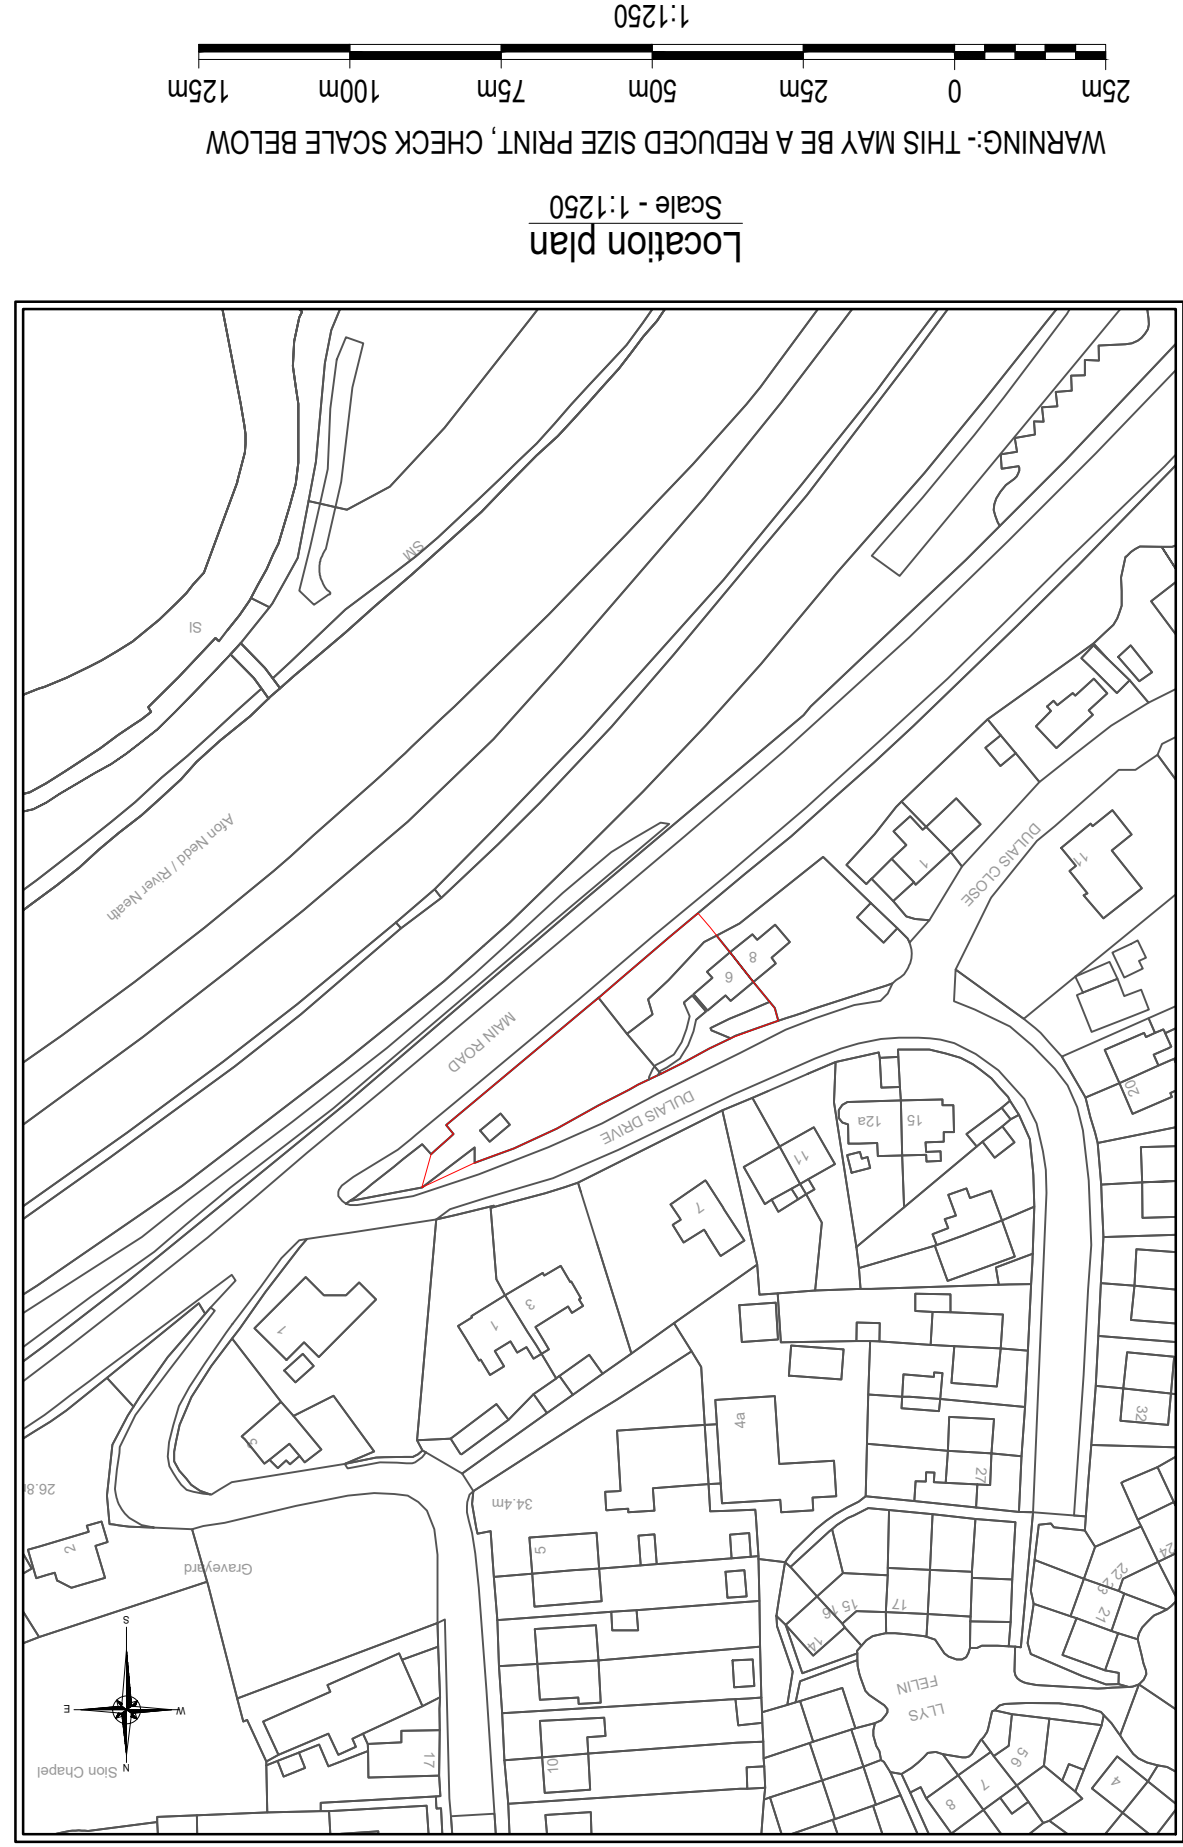


Superseded

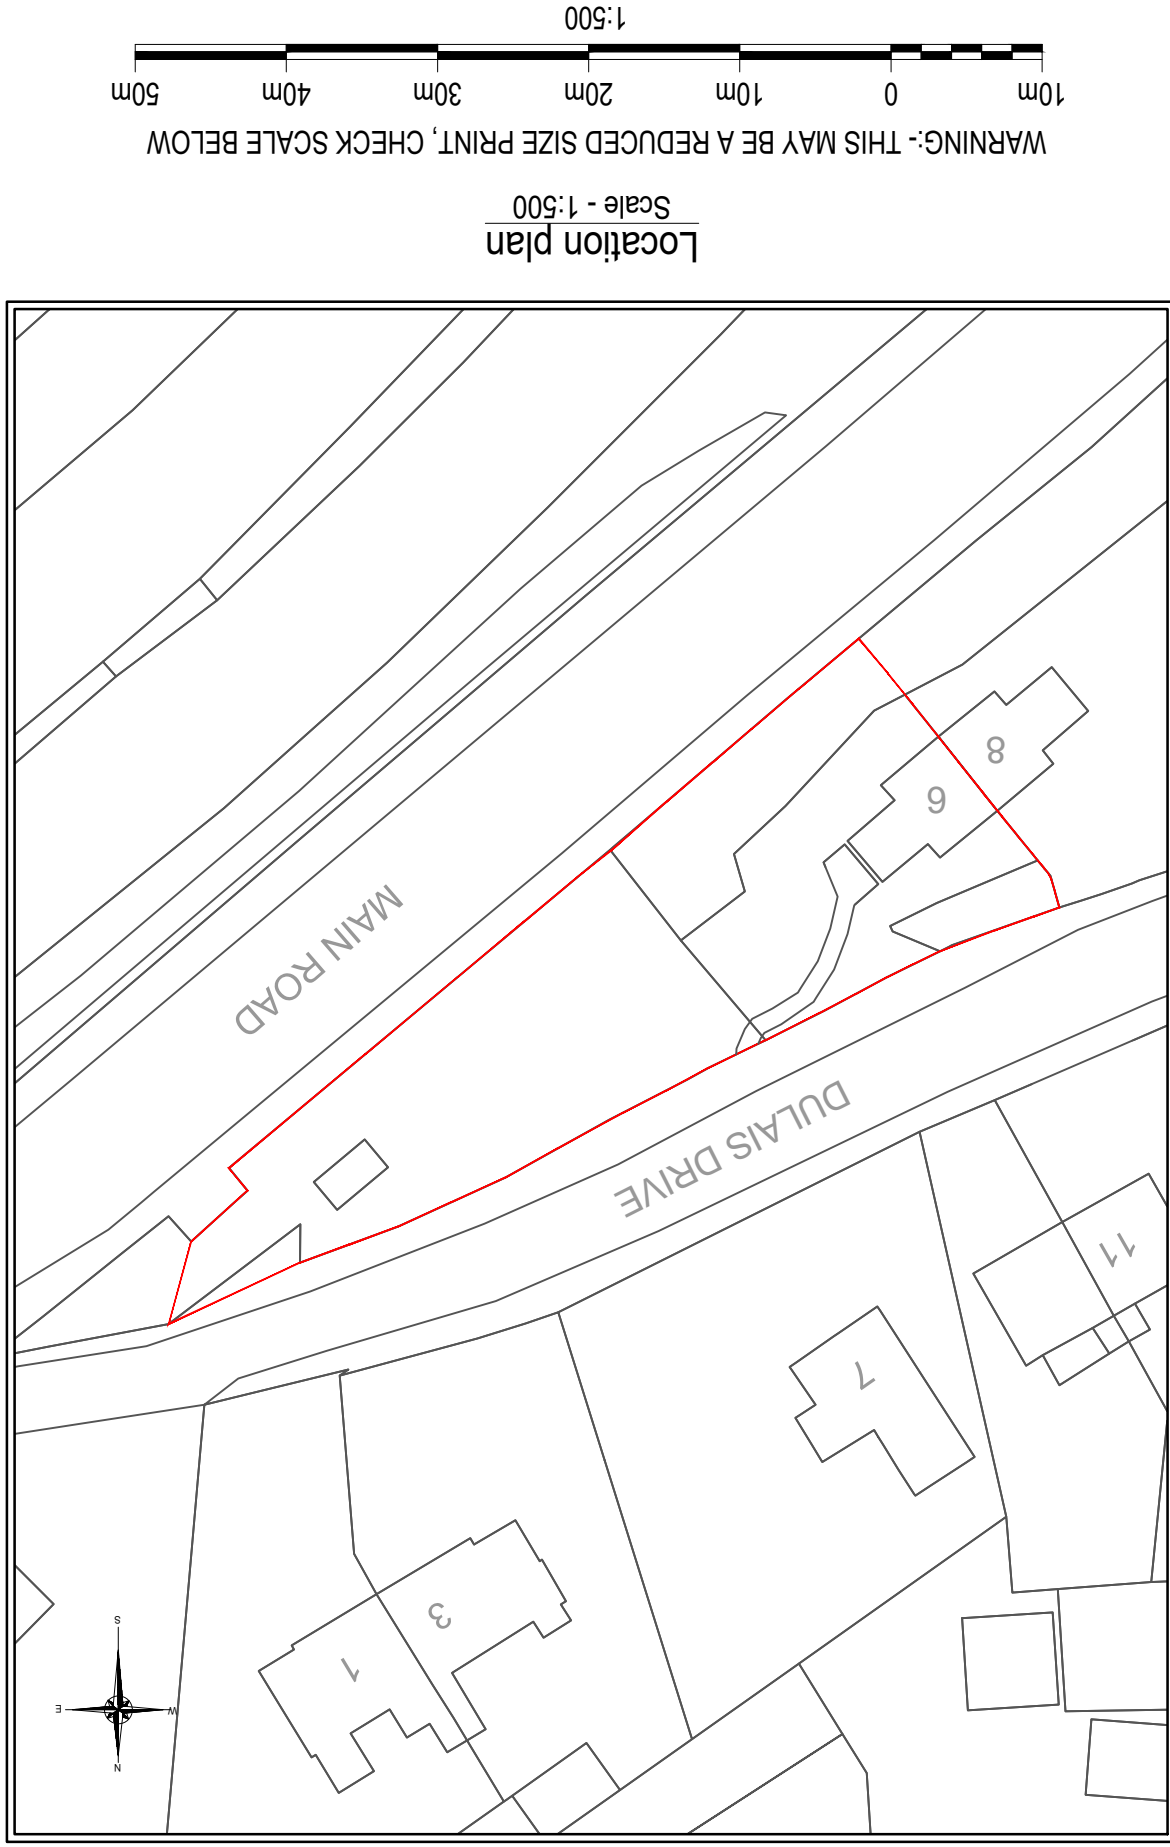

02		02		As shown		Scale (A3)		Drawing No.		JB-001		Issue		02	
Proposed outline planning for a two storey house on land adjacent to No. 6 Duials Drive, Aberduals, SA10 8HB															
Scheme															
Location plan															
Mr J. Byrne															
Client															
REV		DESCRIPTION		DATE											
01		First Issue		July 22											
02		Boundary alterations following topographical survey		Oct 22											

Notes :

All dimensions are to be site checked and confirmed prior to order and manufacture of components and Material, workmanship & construction are to conform with current British Standards, Codes of Practice, Agreement Certificates & Manufacturers recommended specifications, related approved documents and legislation.

Alf services are to be installed in accordance with safety authority regulations and by-laws.

SAFETY :

All builder practices are to comply with :

- The Health & Safety at Work Act (1974)
- The Management of Health and Safety at Work (1989)
- The Construction (Health & Safety Welfare) regs. (1996)
- The Construction (Lifting Operations) regs. (1961)
- The Construction (Head Protection) regs. (1989)
- The Construction (Design & Management) regs. (2007)
- COSHH regs
- PUWER regs
- PPE regs
- Manual Handling regs

Go to www.hse.gov.uk for further information.