



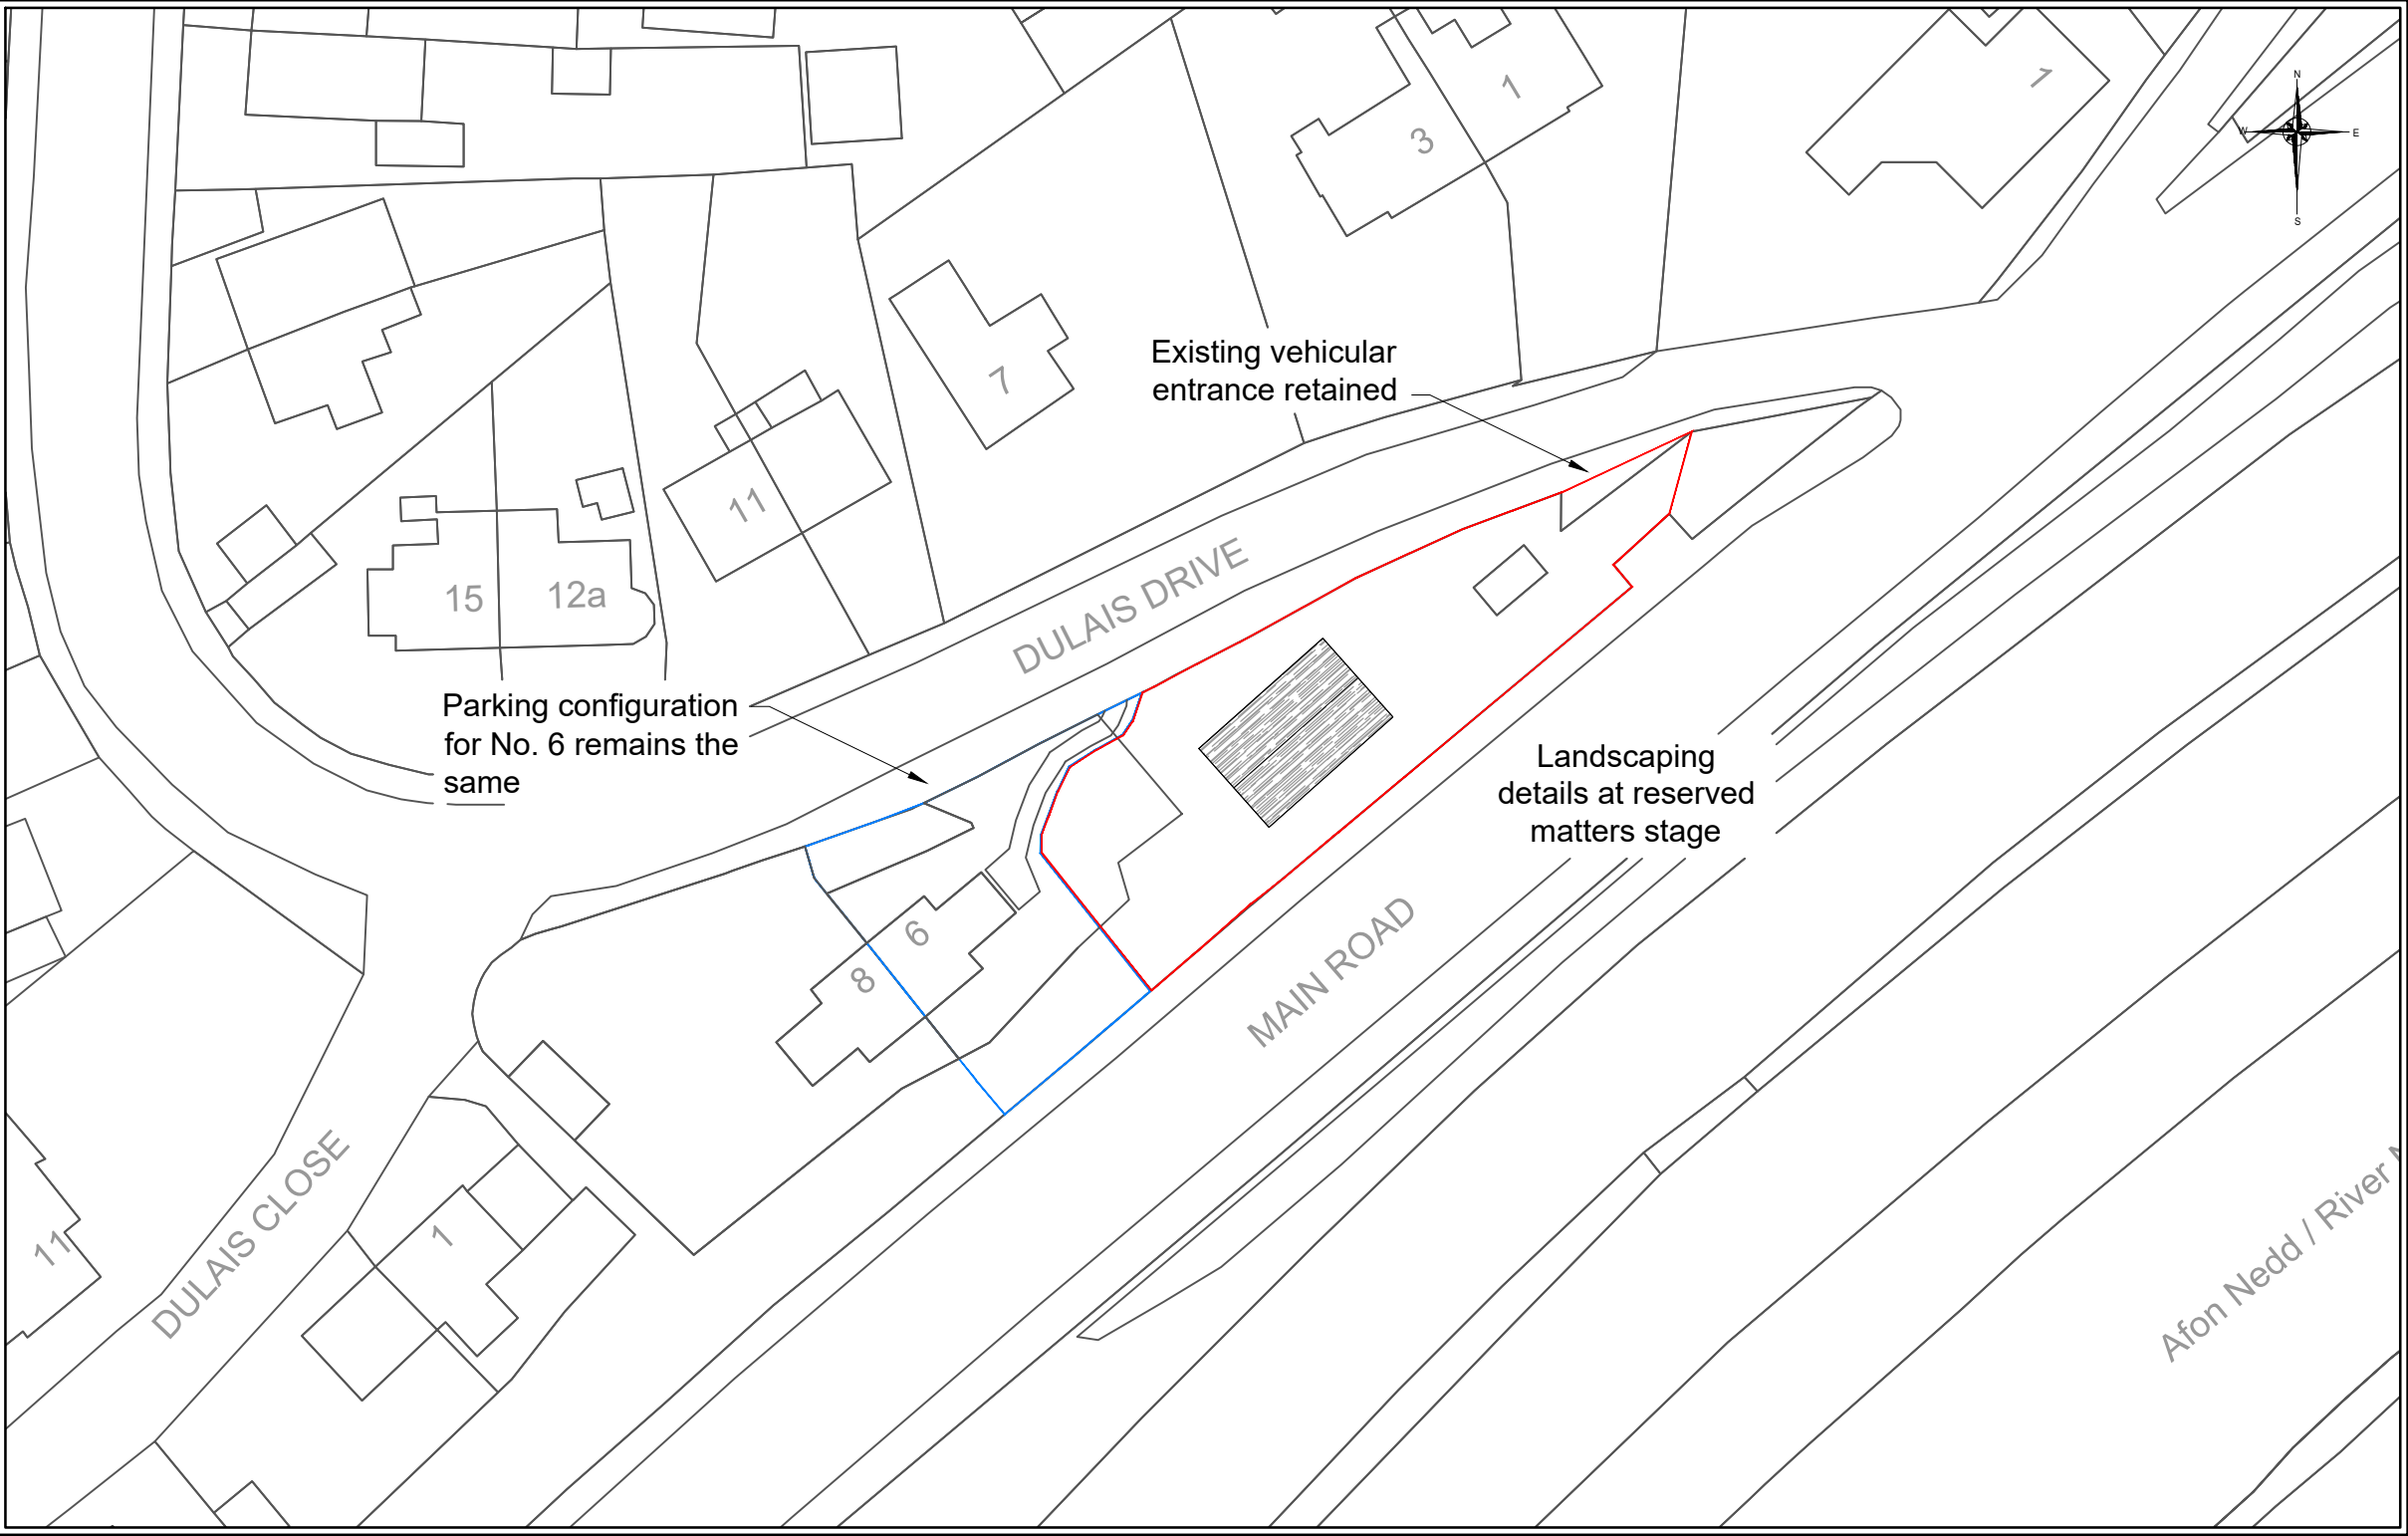

Block plan showing building position

Scale - 1:500

WARNING:- THIS MAY BE A REDUCED SIZE PRINT, CHECK SCALE BELOW

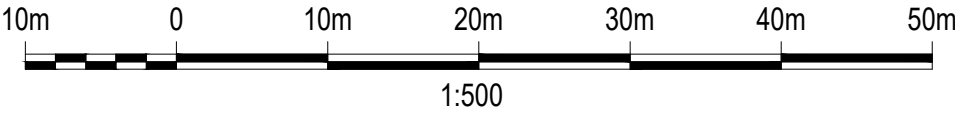

Notes :

All dimensions are to be site checked and confirmed prior to order and manufacture of components and prior to the commencement of works on site.

Material, workmanship & construction are to conform with current British Standards, Codes of Practice, Agreement Certificates & Manufacturers recommended specifications and are to fully comply with the Building Regulation, related approved documents and legislation.

All services are to be installed in accordance with statutory authority regulations and by-laws.

- SAFETY :
- All builder practices are to comply with :
- * The Health & Safety at Work Act (1974)
 - * The Management of Health and Safety at Work (1999)
 - * The Construction (Health & Safety Welfare) regs. (1996)
 - * The Construction (Lifting Operations) regs. (1961)
 - * The Construction (Head Protection) regs. (1989)
 - * The Construction (Design & Management) regs. (2007)
 - * COSHH regs
 - * PUWER regs
 - * PPE regs
 - * Manual Handling regs

Go to www.hse.gov.uk for further information.

Scale parameters
Width - 11.0m to 12.0m
Depth - 7.0m to 7.5m
Height - 8.28m to 8.5m

02	Boundary alterations following topographical survey	Oct'22
01	First issue	July'22
REV	DESCRIPTION	DATE

Client	Mr J. Byrne
--------	-------------

Title	Outline building position and parameters
-------	--

Scheme	Proposed outline planning for a two storey house on land adjacent to No. 6 Dulaish Drive, Aberdulaish, SA10 8HB
--------	---

Scale (A3)	Drawing No.	Issue
As shown	JB-004	02