



# Superseded

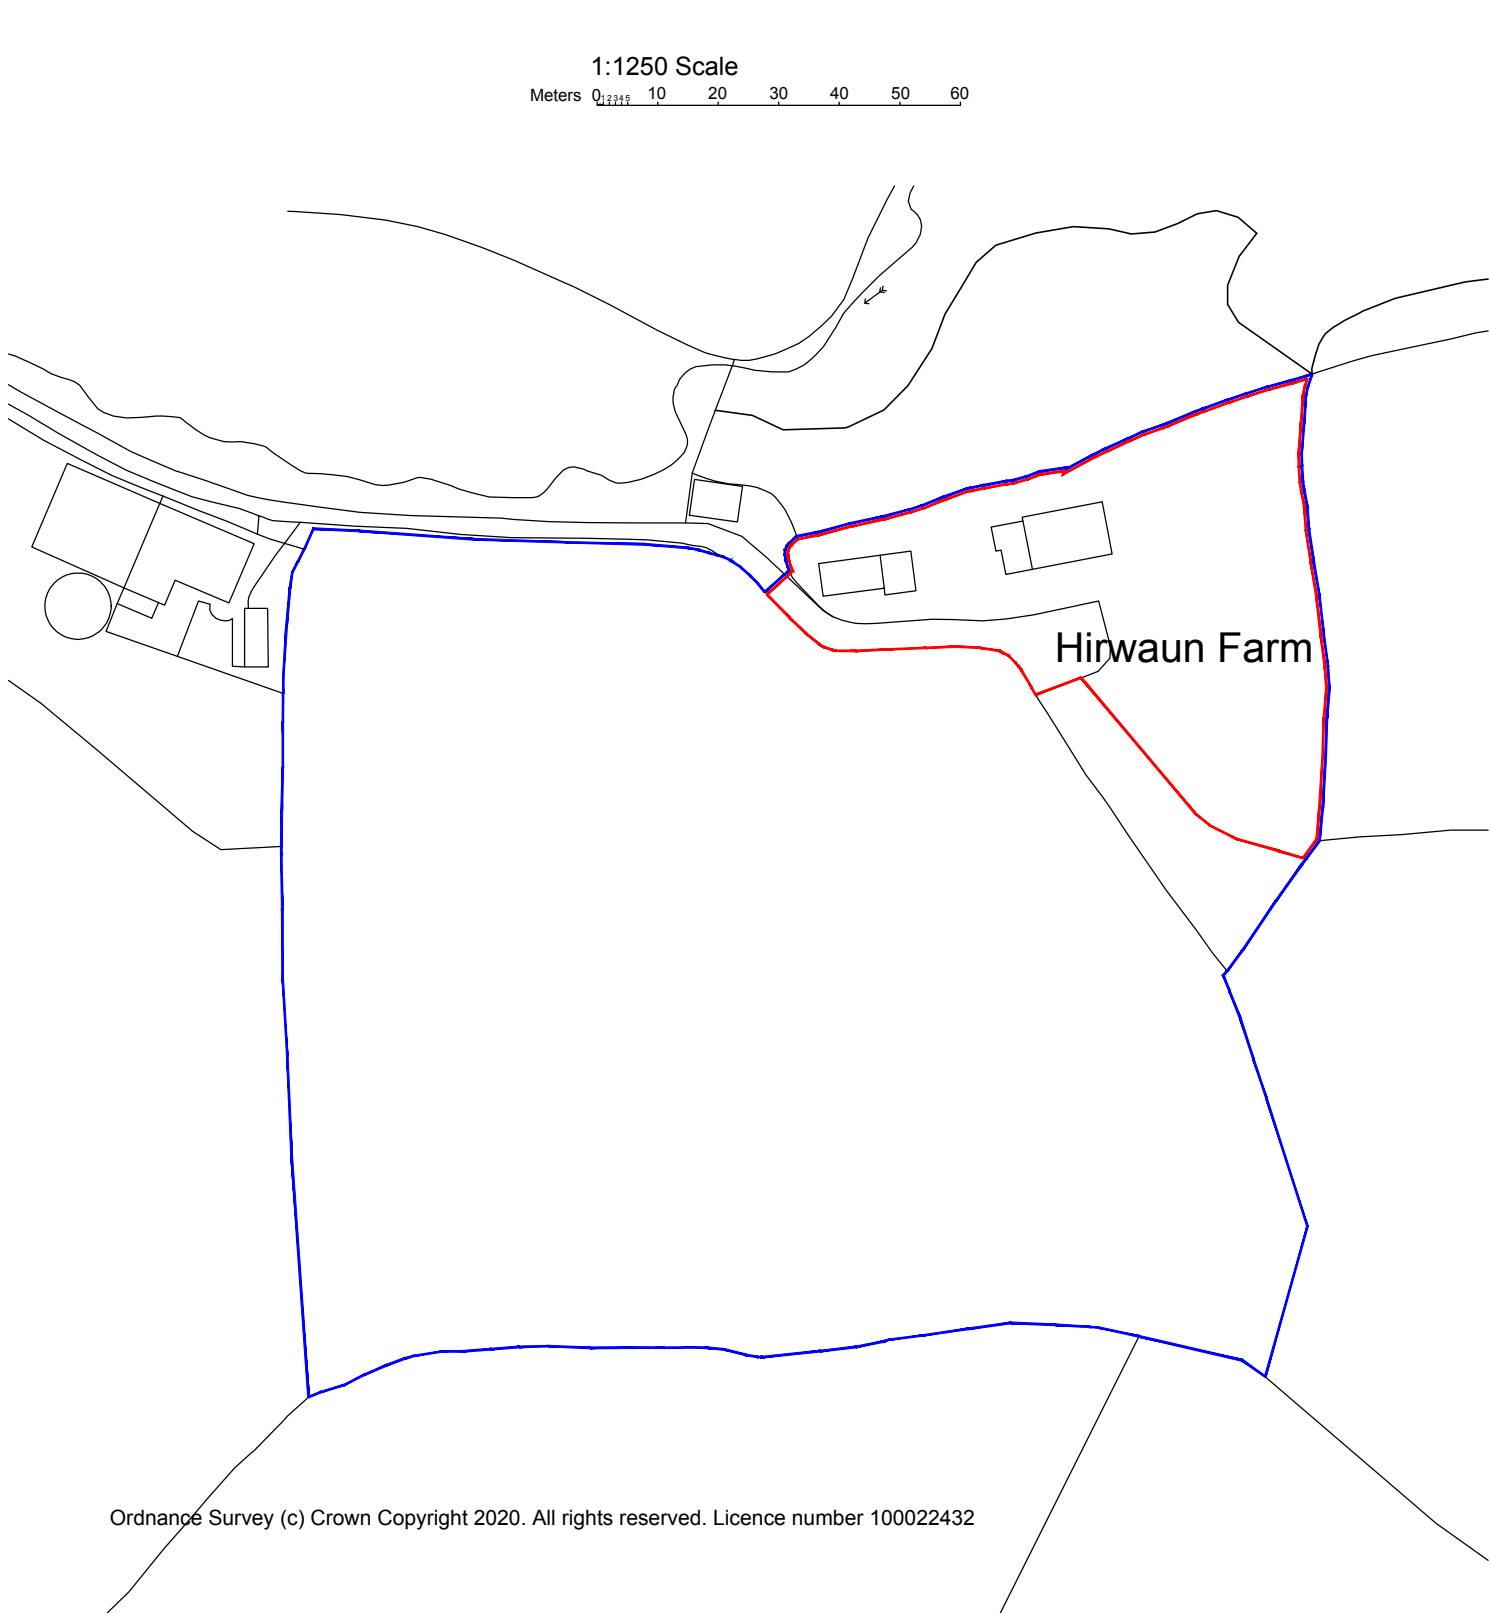

Existing Site Location Plan 1:1250

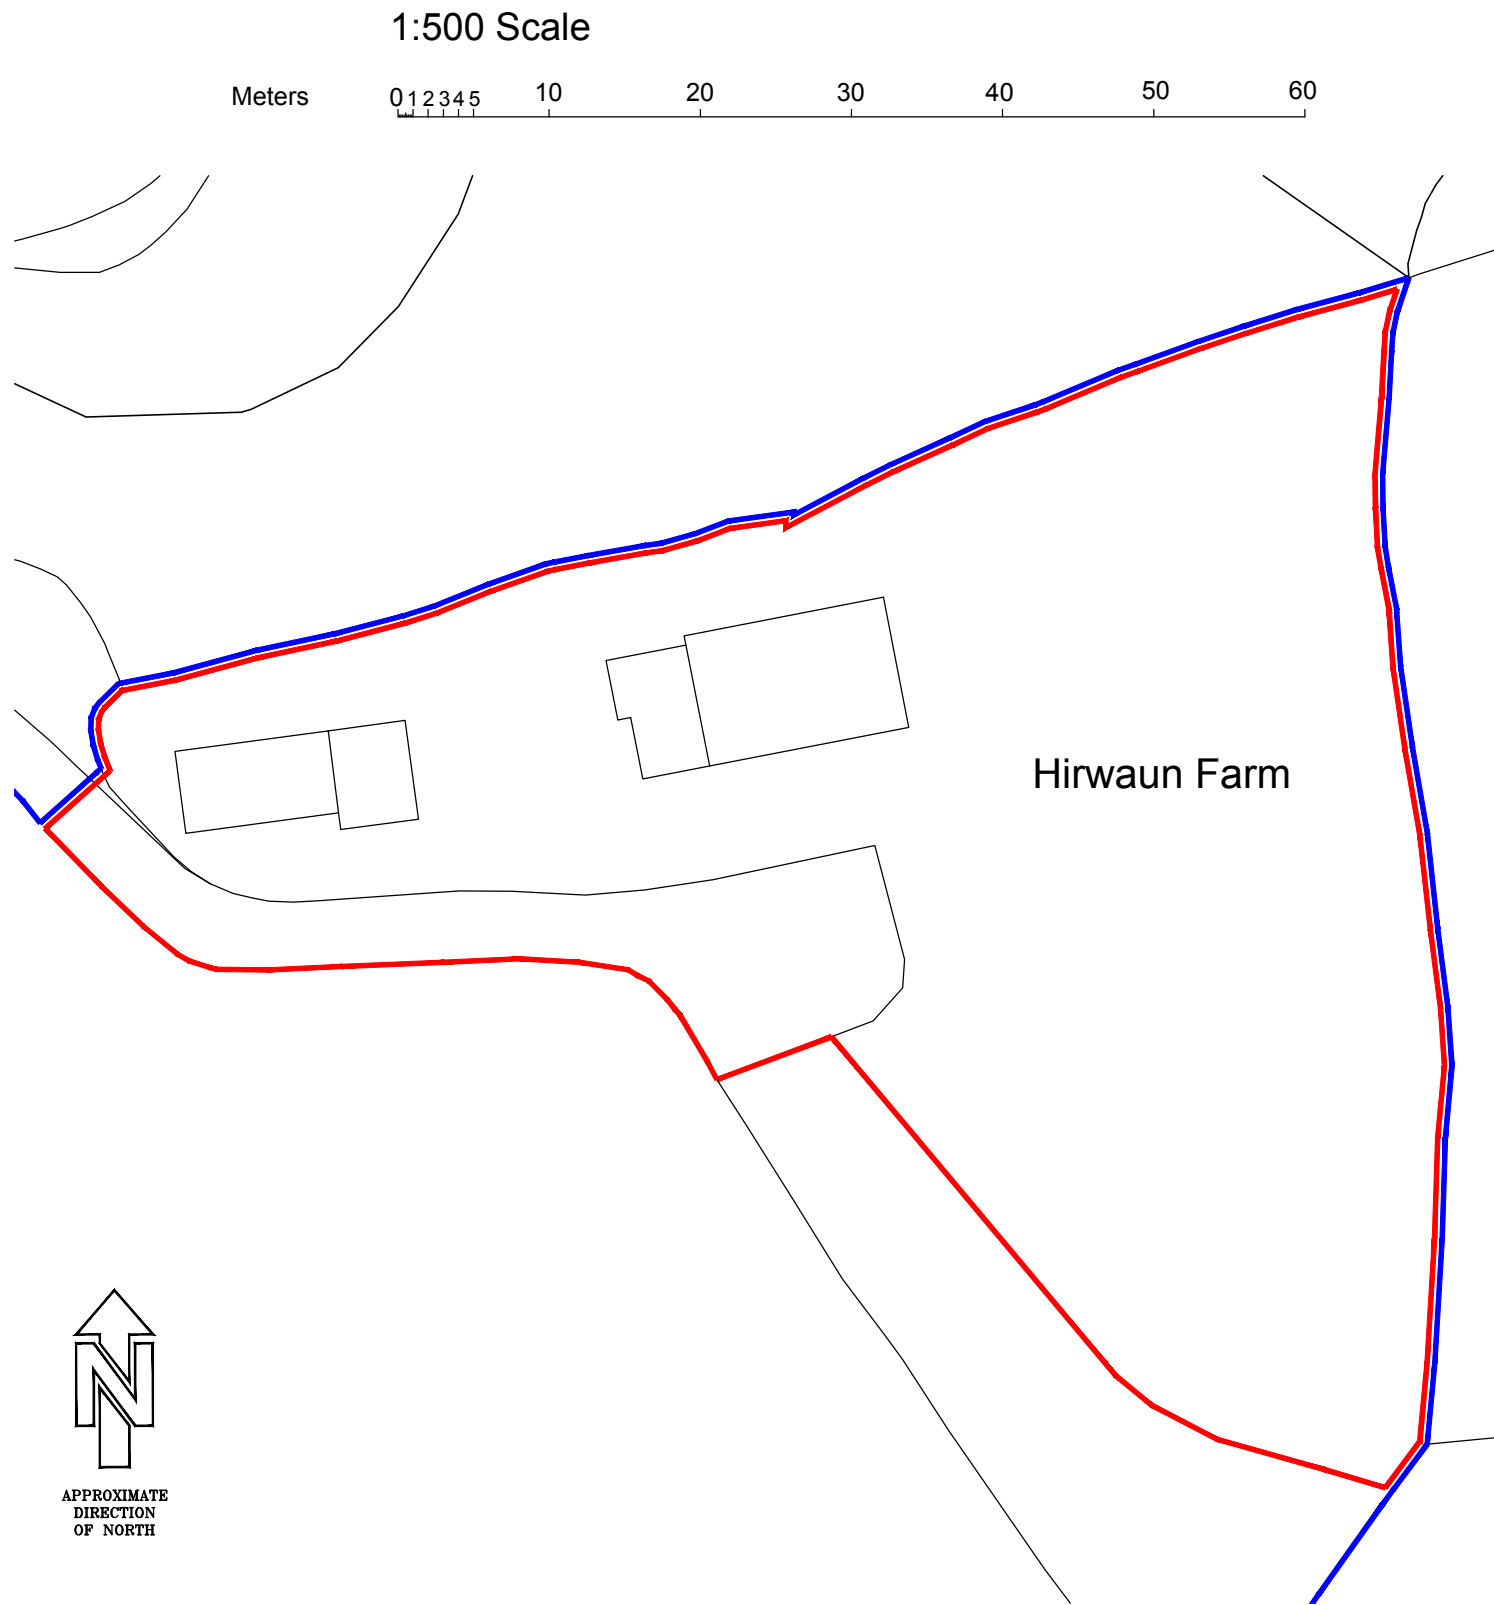

Existing Block Plan 1:500

|           |                                |               |                                          |          |                     |          |            |                |
|-----------|--------------------------------|---------------|------------------------------------------|----------|---------------------|----------|------------|----------------|
| CLIENT    | Mr & Mrs C Jackson             | DRAWING TITLE | Existing Site Location Plan & Block Plan | SCALE    | 1:1250 / 1:500 @ A3 | DRAWN BY | IRJ        | REVISION NOTES |
| JOB TITLE | Hirwaun Farm, Margam, SA13 2TL | NUMBER        | 180-07                                   | REVISION | -                   | DATE     | October 19 |                |