



SECTION C-C - Supply duct

Scale: 1:50

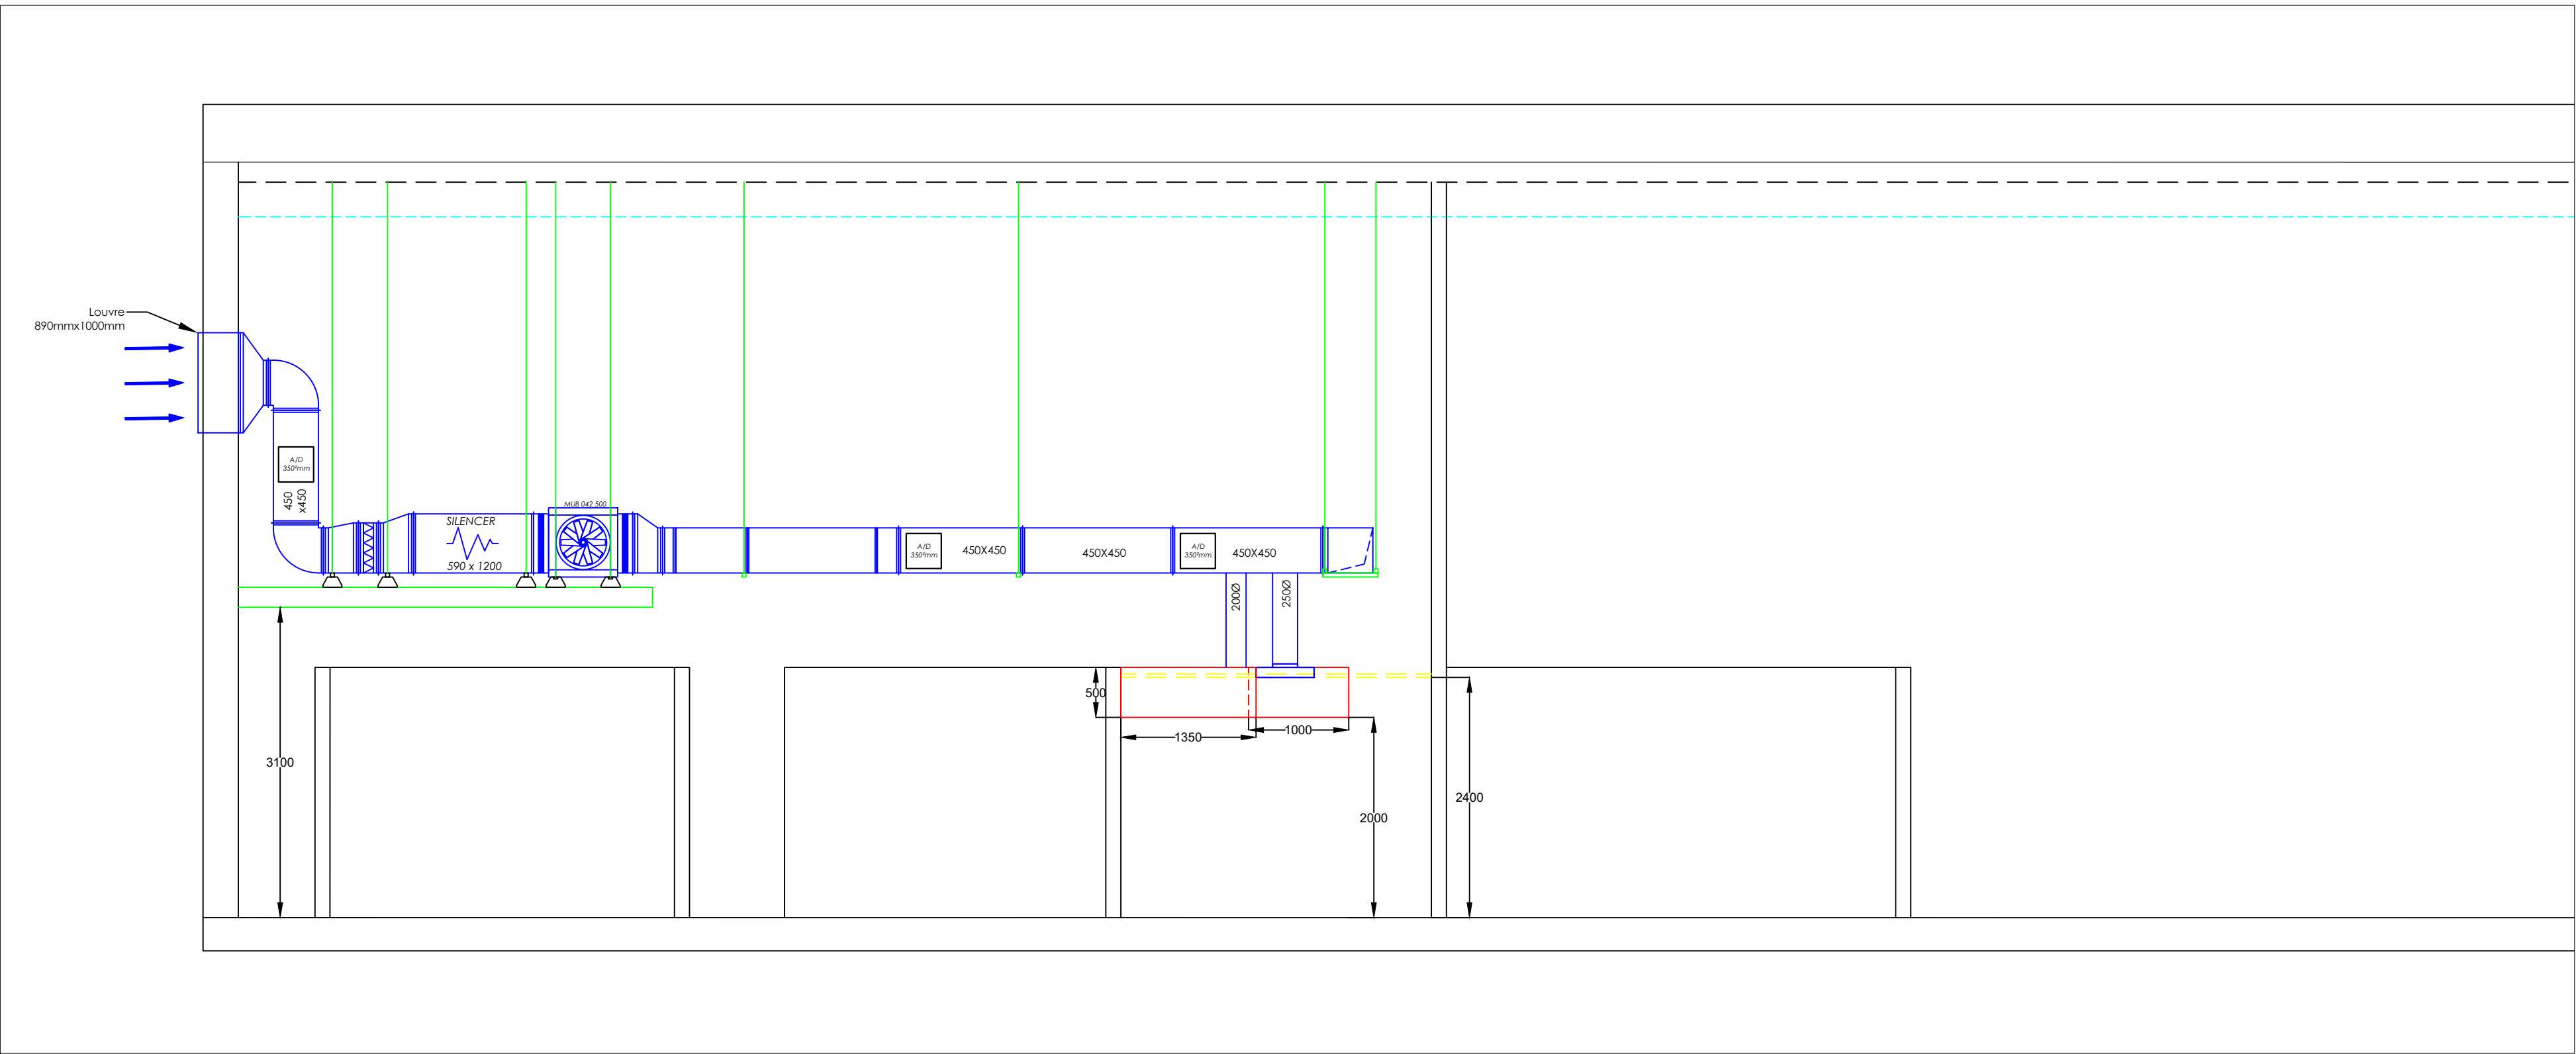


SECTION B-B - Extract duct and toilets

Scale: 1:50

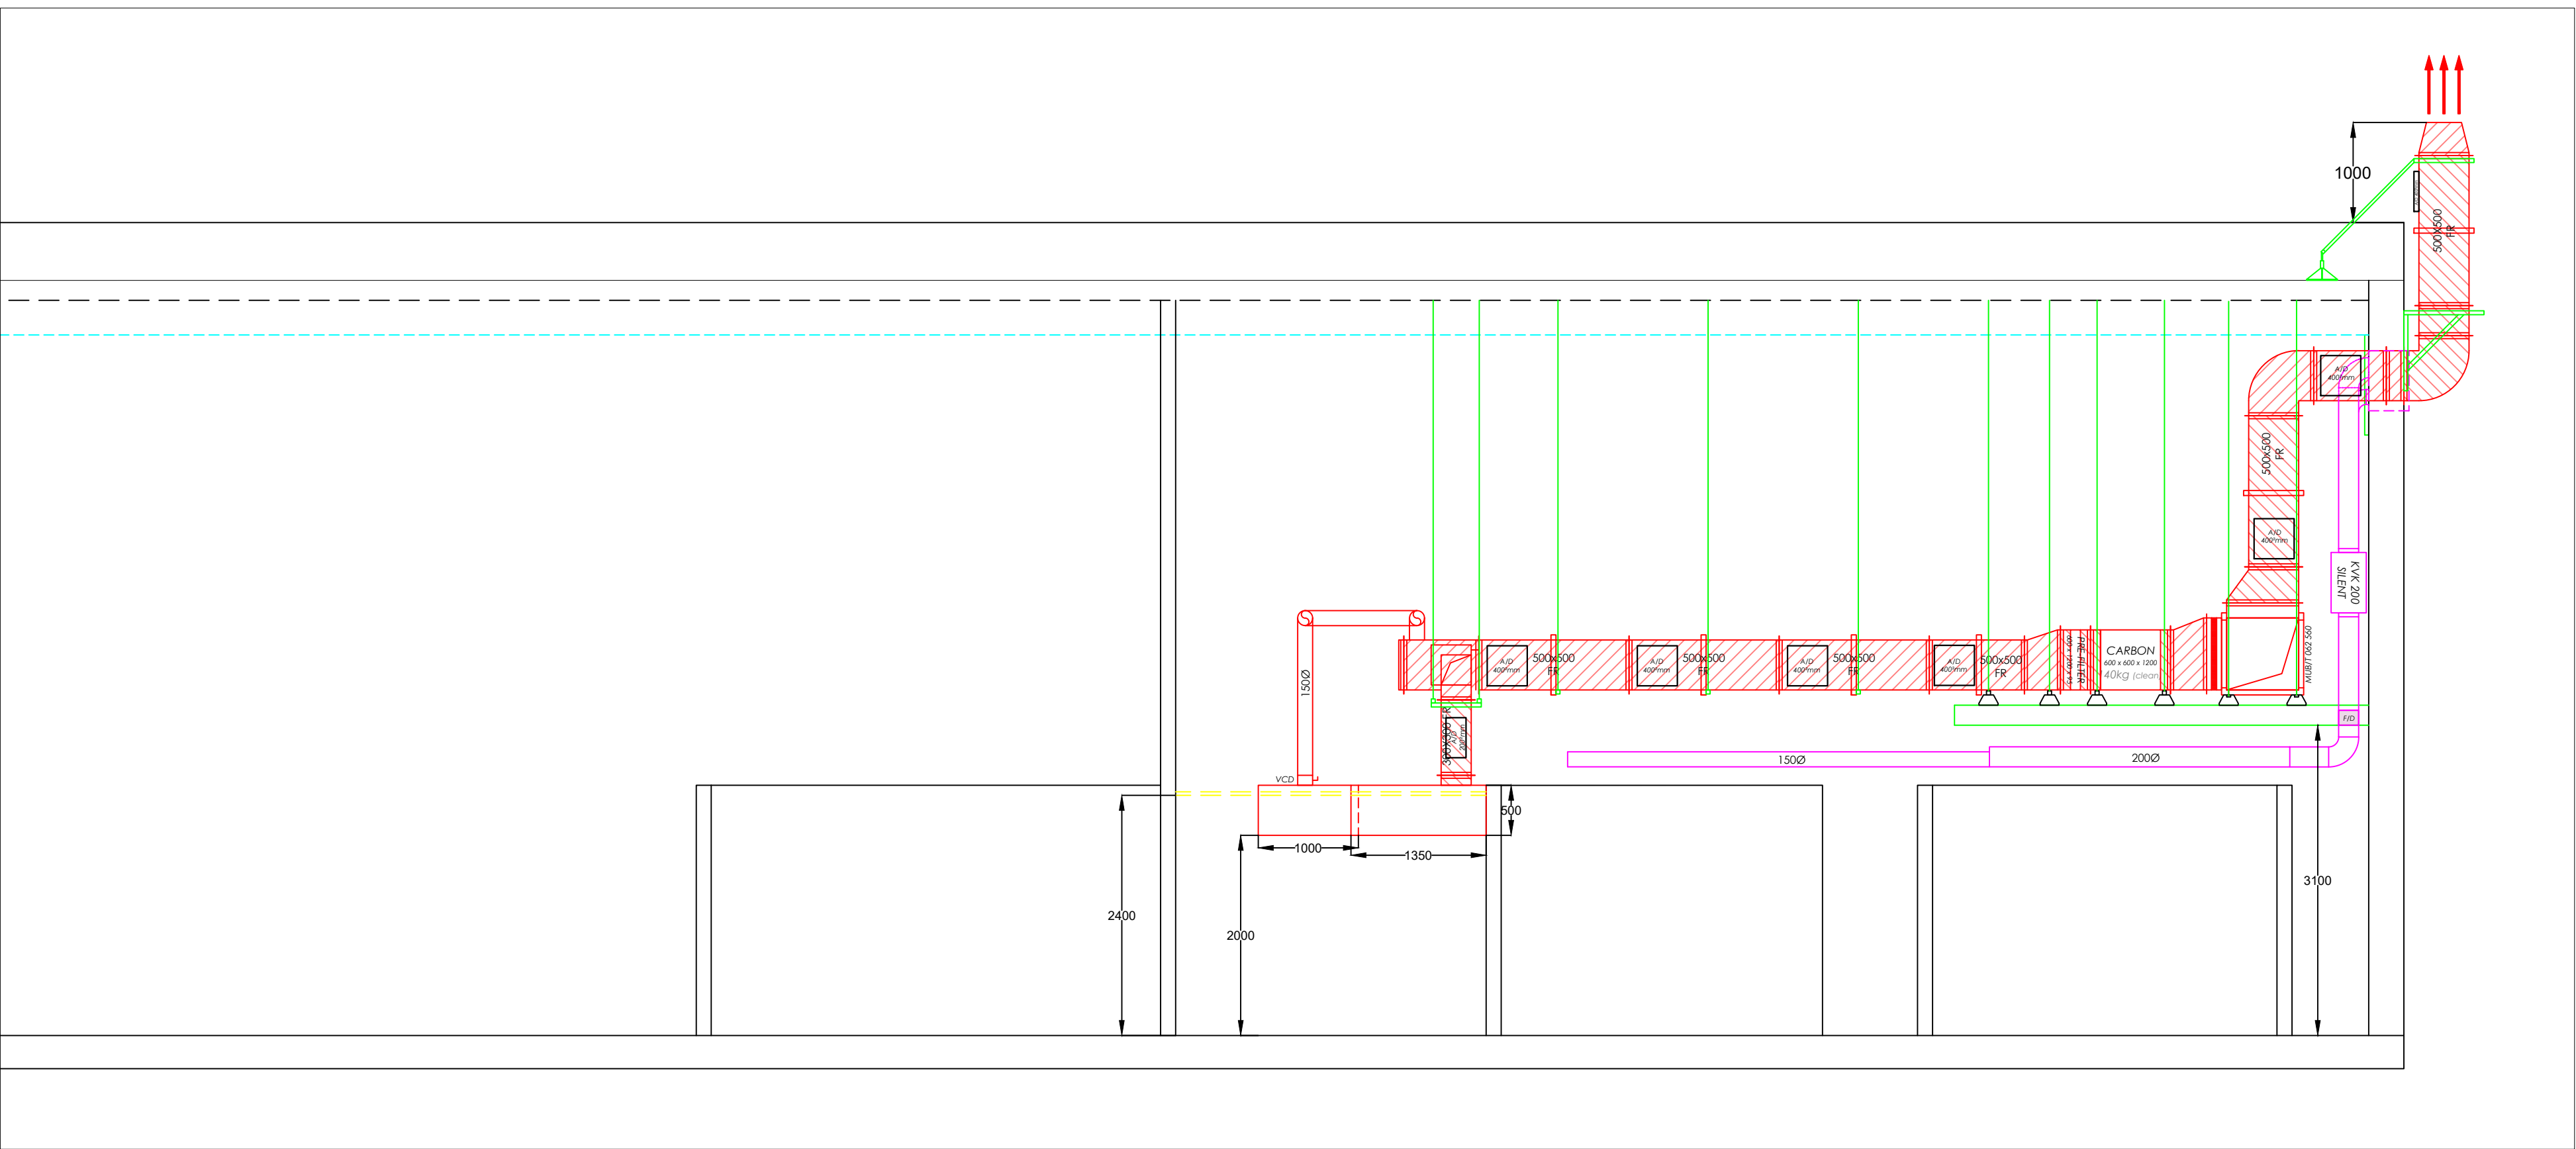


OUTSIDE TERMINATIONS

Scale: 1:100

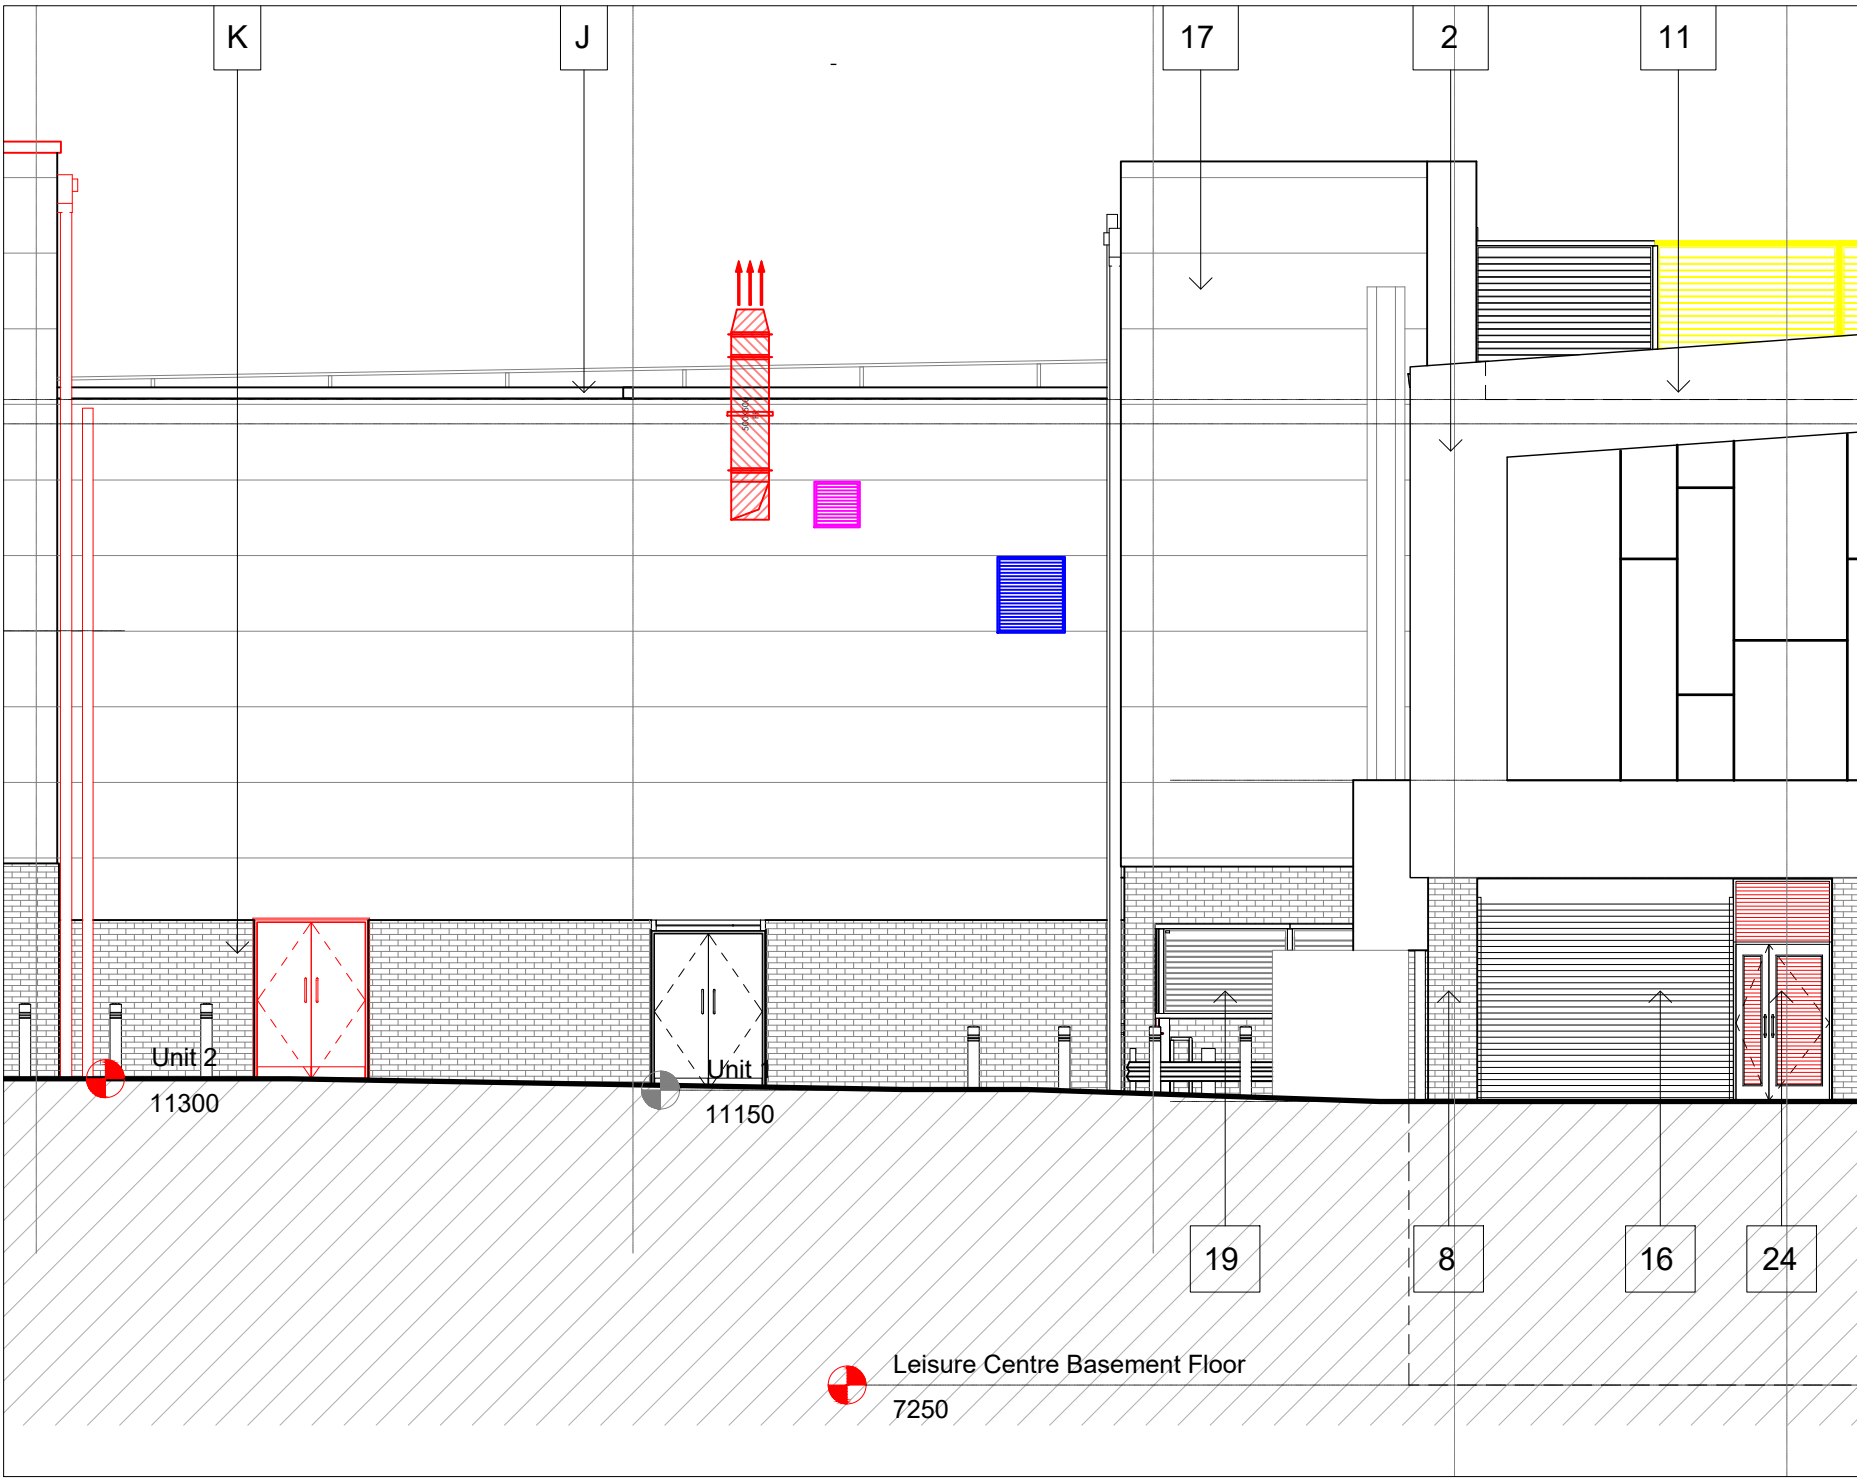

SECTION A-A

Scale: 1:50

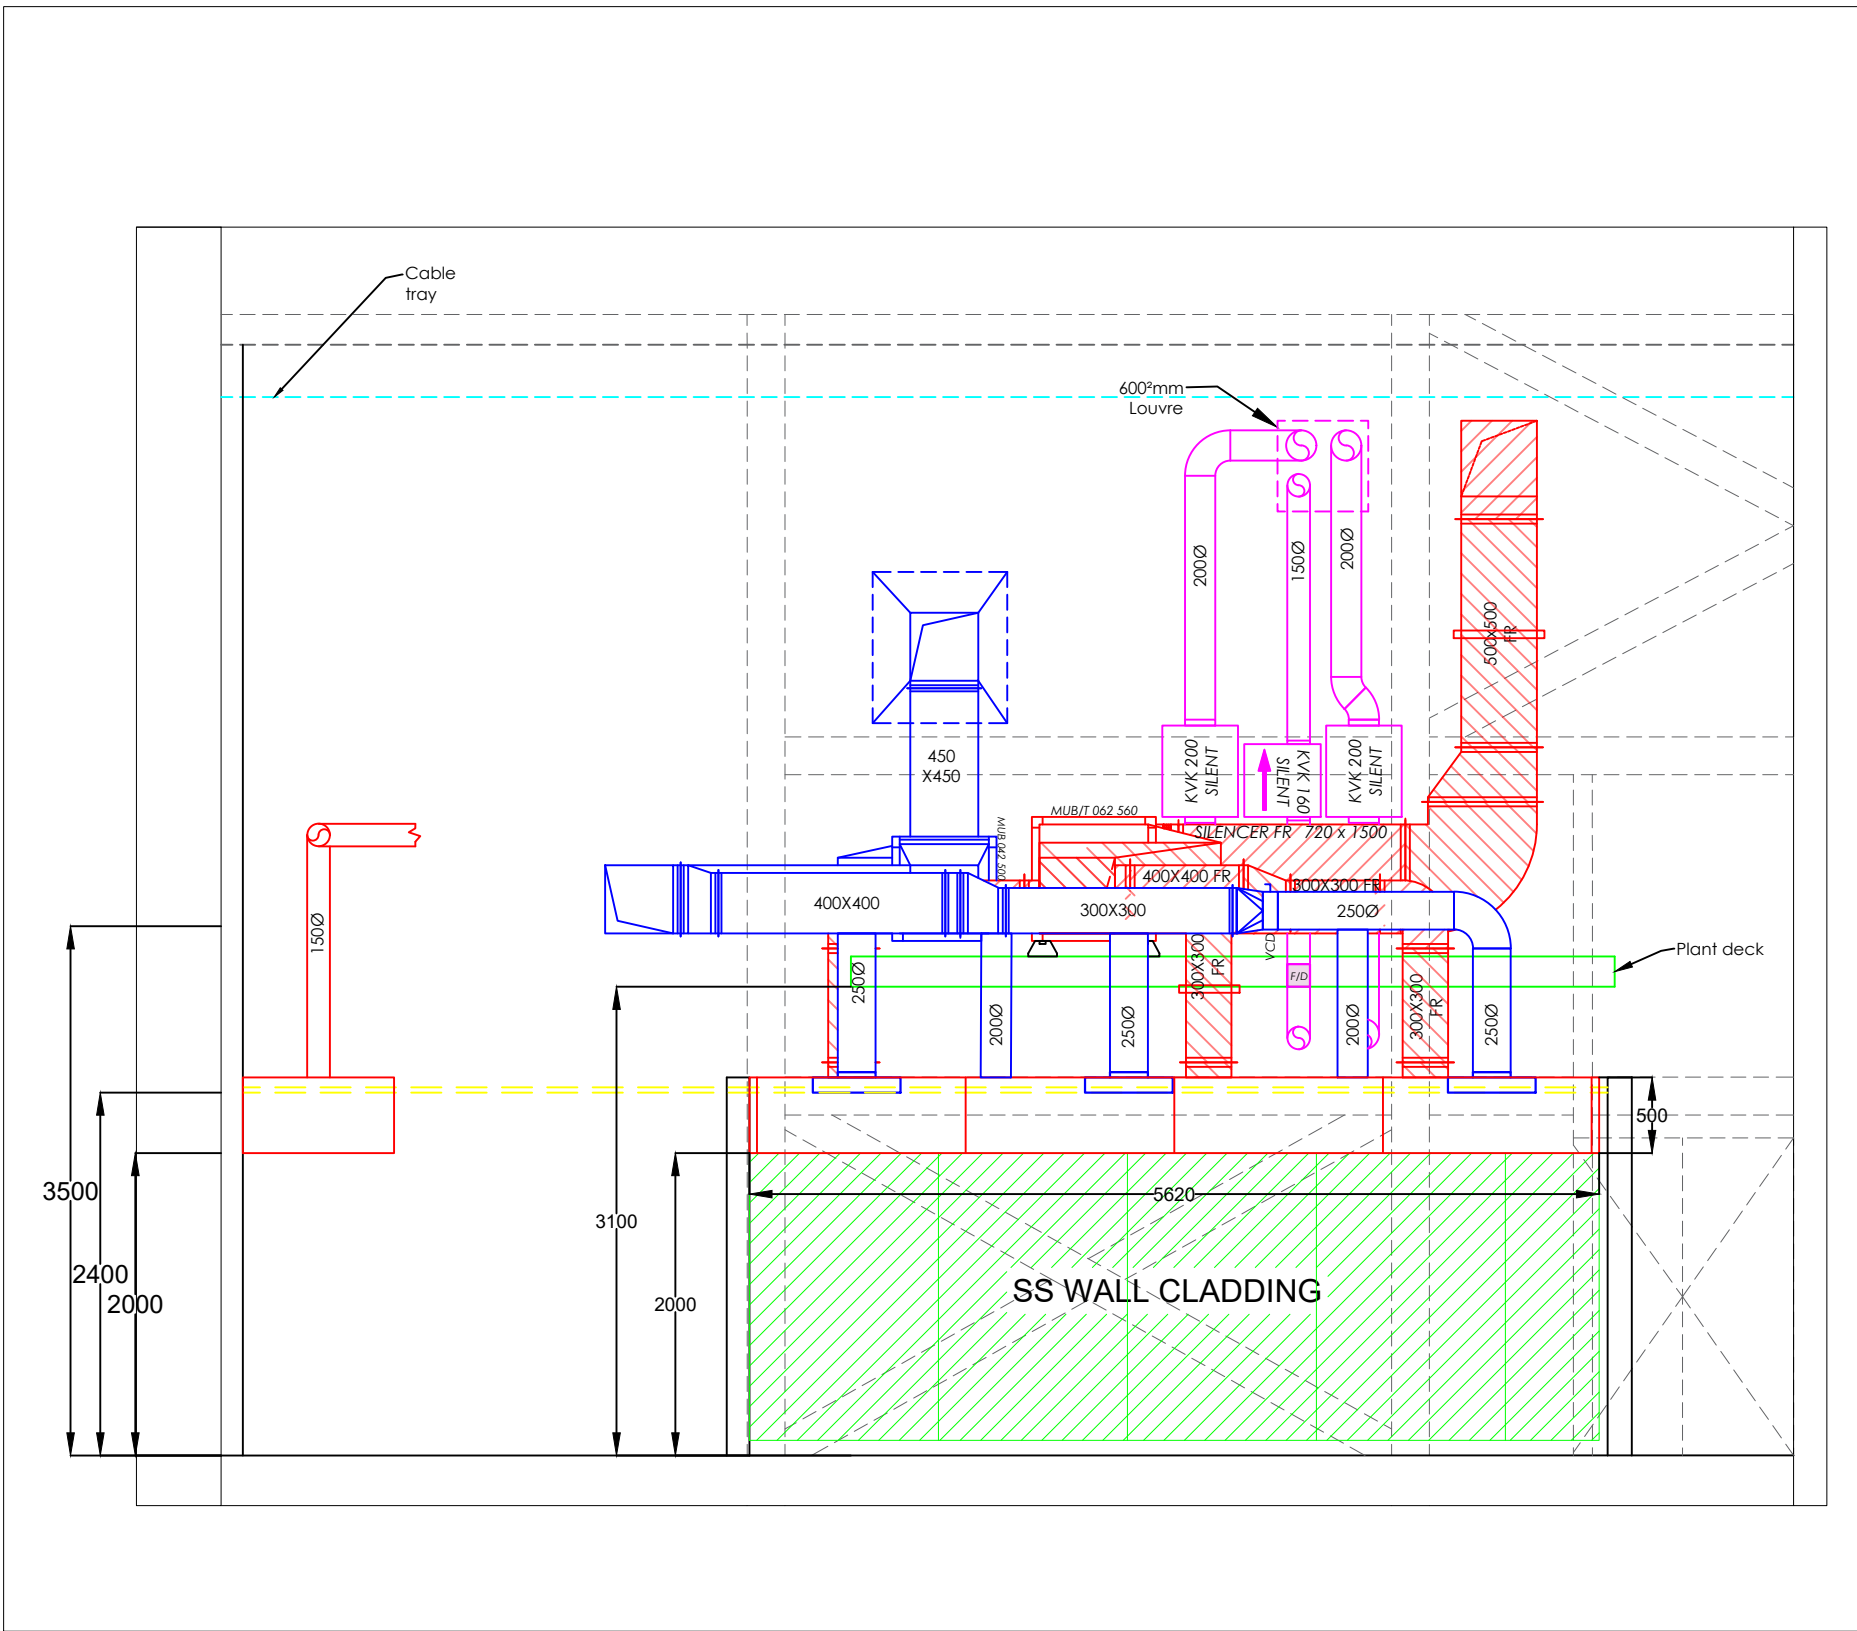

Rev	Date	By	Notes
A	13/10/2022	EF	A/C Condensers added
B	09/11/2022	EF	Extract and toilet termination moved
C	13/12/2022	EF	Supply and toilet louvre termination moved
D	13/12/2022	EF	Supply louvre moved
E	10/01/2023	EF	Change to terminations, duct and slight change to canopy size
F	20/01/2023	EF	Layout changed
G	01/02/2023	EF	Bracketry added and plant mezz lowered

DO NOT SCALE FROM THIS DRAWING!
All measurements in mm with a tolerance +/- 1mm
All Power & Services Installation by client/M&E Contractor
Ceiling grid for illustration purposes we do not fit them
Print in colour

Approximate canopy weight:	290Kg
Approximate condensate weight:	40Kg
Drawing to be used in conjunction with:	
Architect:	Richard Pedlar
Kitchen:	Tailor Made
Landlord:	-

Odour Control Checklist	
Pre-Filter	Yes
Carbon	Yes
Bag Filter	No
HEPA	No
ESP	No
UV Ozone	OC2

Extract	VCD	Pre-filter	Double deflection grille	Canopy LED light
Extract fire rated	Carbon	Toilet Valve	Eggcrate grille	Flex
Supply	Fire damper	Fire & smoke damper	Pump house anti vibration foot	Access door
Toilet extract				
Ceiling grid				
Cladding				
Bracketry				

Extract Fan Information:
Fan Model: MUB/02 560 D4
Input Current: 4.48 A
Full Load Current: 80.64 A
Sound Level: 38dB at 3m free field
Weight: 104Kg
Controller: FC102-3KW

Supply Fan Information:
Fan Model: MUB 042 500 D4
Input Current: 3.01 A
Full Load Current: 54.18 A
Sound Level: 34dB at 3m free field
Weight: 65Kg
Controller: FC102-2.2KW

Toilet Fan 1 Information:
Fan Model: KVK Silent 200
Input Current: 0.465A
Full Load Current: 8.37A
Sound Level: 26dB at 3m free field
Weight: 22Kg

Toilet Fan 2 Information:
Fan Model: KVK Silent 160
Input Current: 0.402A
Full Load Current: 7.236A
Sound Level: 23dB at 3m free field
Weight: 18Kg

Project:	Neath Lounge
Drawing No:	L222-02
Drawn By:	EF
Drawing view:	Section views
Status:	FOR APPROVAL
Project Address:	Unit 1, Water street

Partridge Ventilation
"a breath of fresh air"
Partridge Ventilation Ltd
Company Number: 12062527
Cardrew Industrial Estate, Redruth, Cornwall, TR15 1SH
enquiries@partridge-ventilation.co.uk
01209 204700