


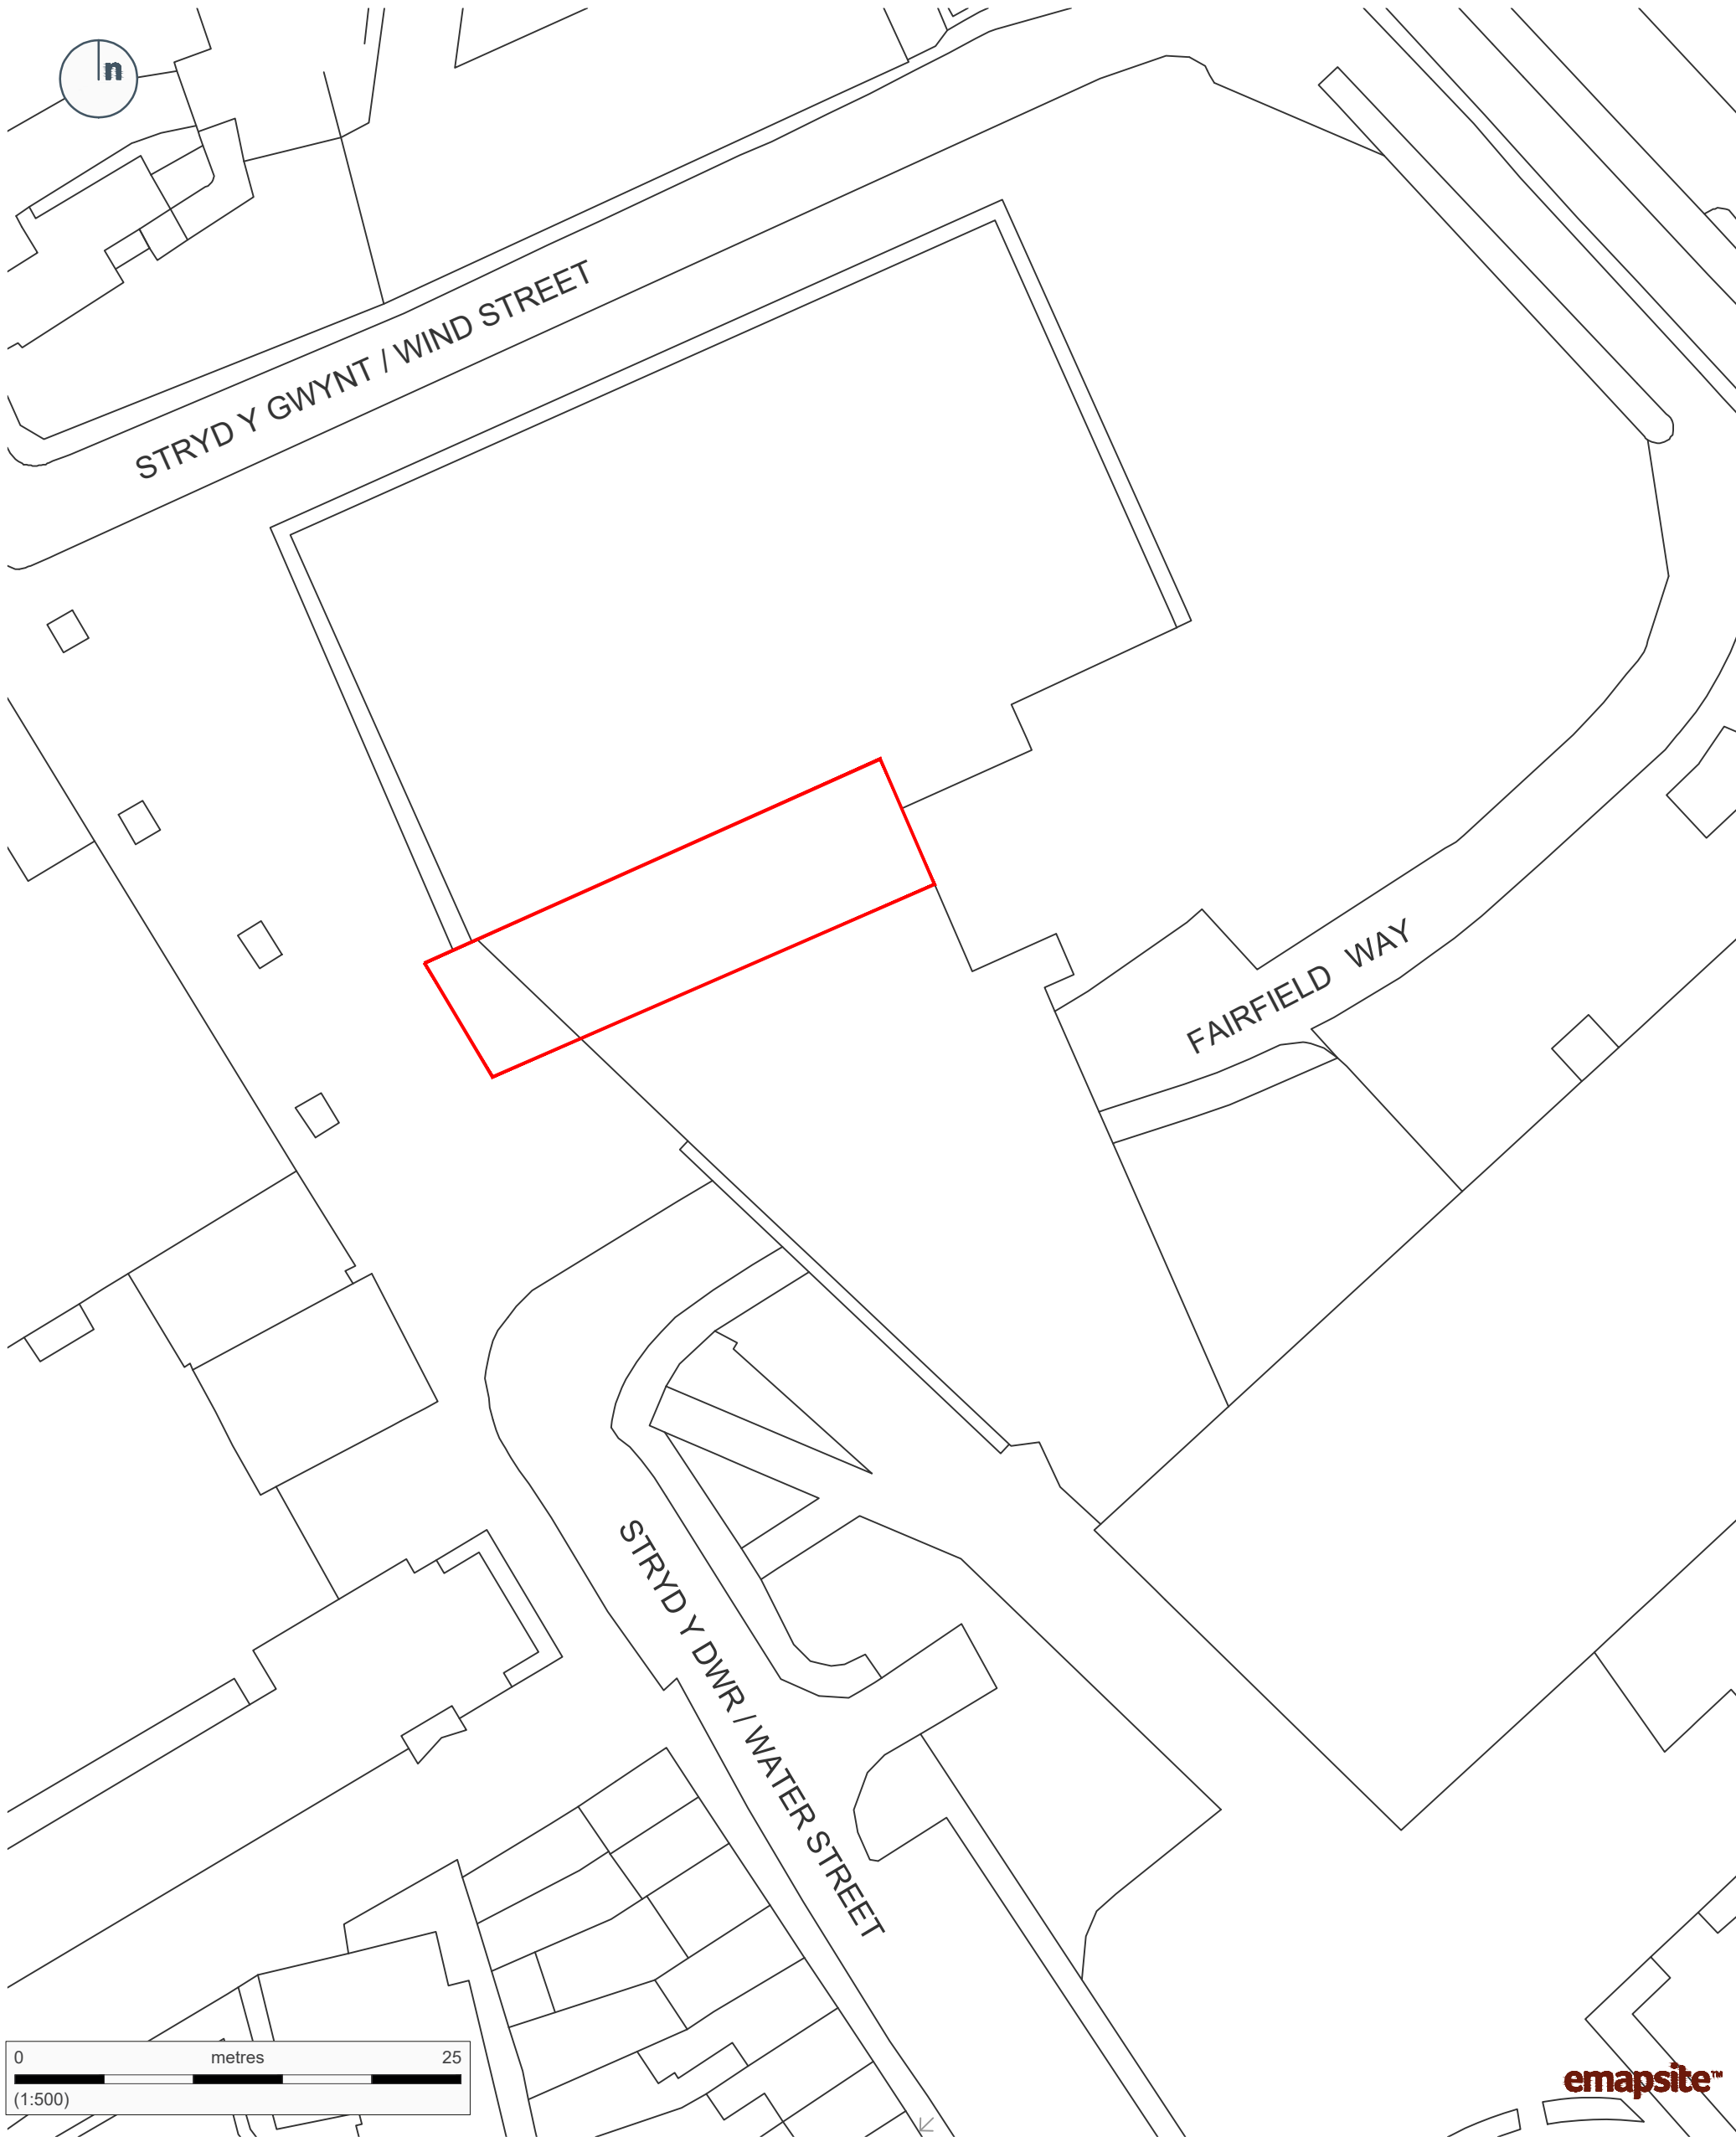

Copyright of Turley

This drawing is for illustrative purposes only and should not be used for any construction or estimation purposes. To be scaled for planning application purposes only. No liability or responsibility is accepted arising from reliance upon the information contained within this drawing.

Plans reproduced by permission of Ordnance Survey on behalf of The Controller of Her Majesty's Stationery Office. © Crown Copyright and database right [2021]. Ordnance Survey Licence number [0100031673].

KEY

 Application boundary

CLIENT
Loungers UK Ltd

PROJECT
Unit 1, Neath Town Centre

DRAWING
Site Location Plan

PROJECT NUMBER
LOUT3004

DRAWING NUMBER
1001

REVISION
A

DATE
December 2022

CHECKED BY
AW

STATUS
Issued

SCALE
1:500 @ A3

Turley