




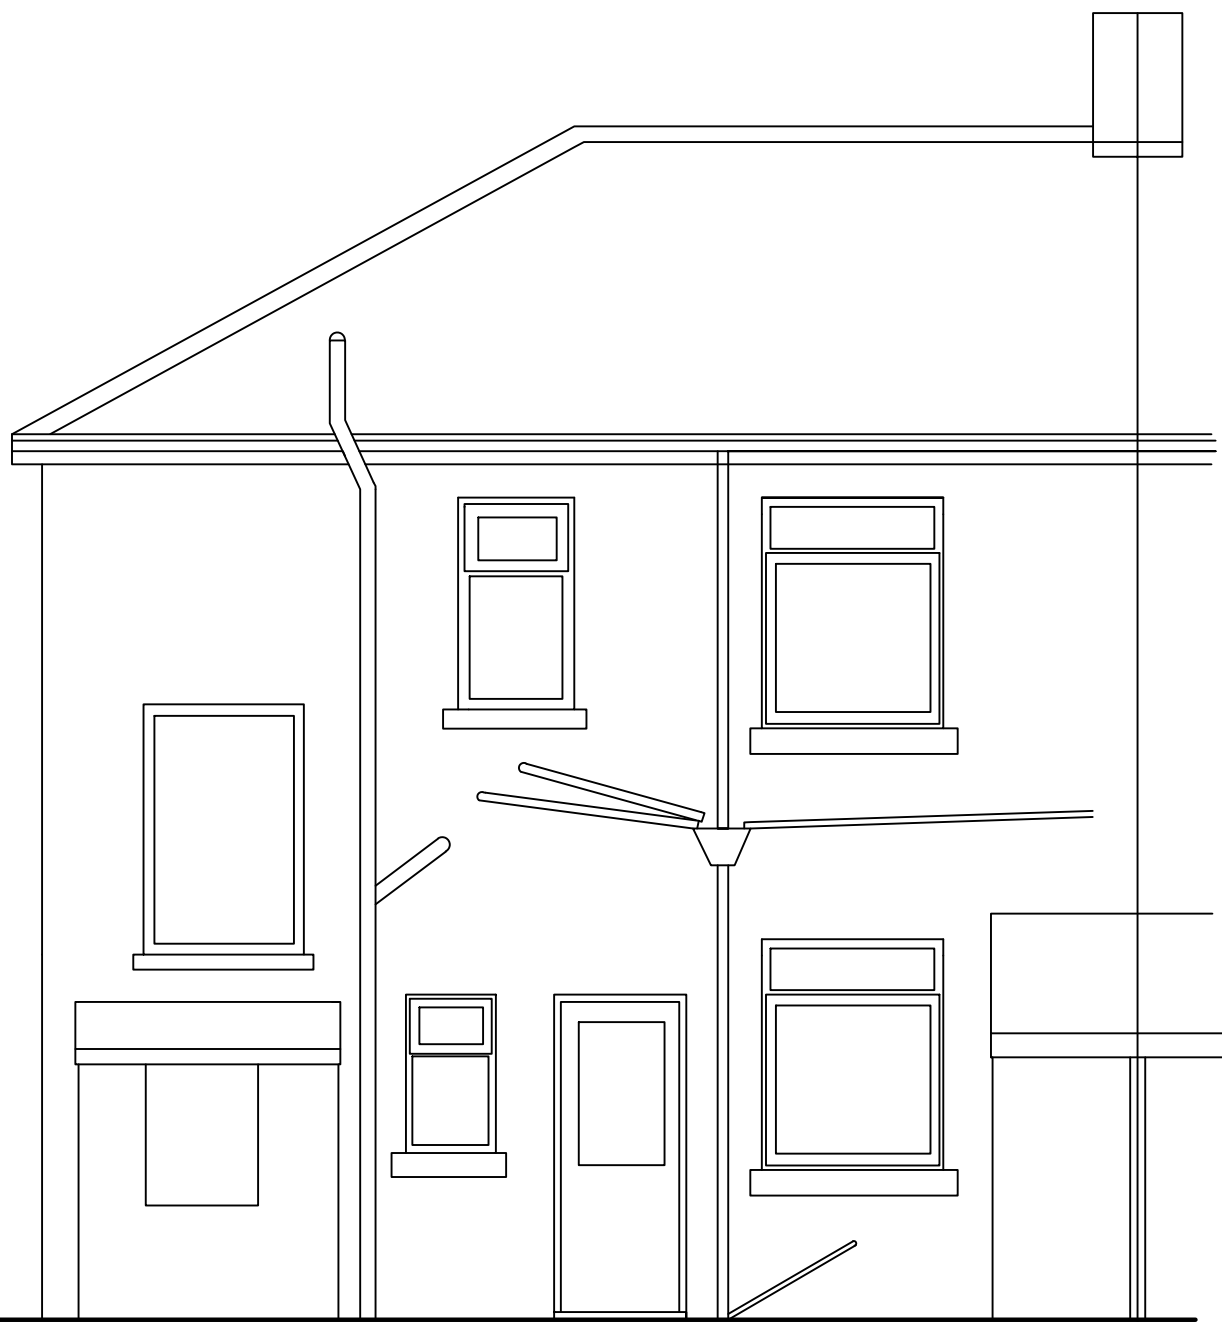


EXISTING REAR
ELEVATION

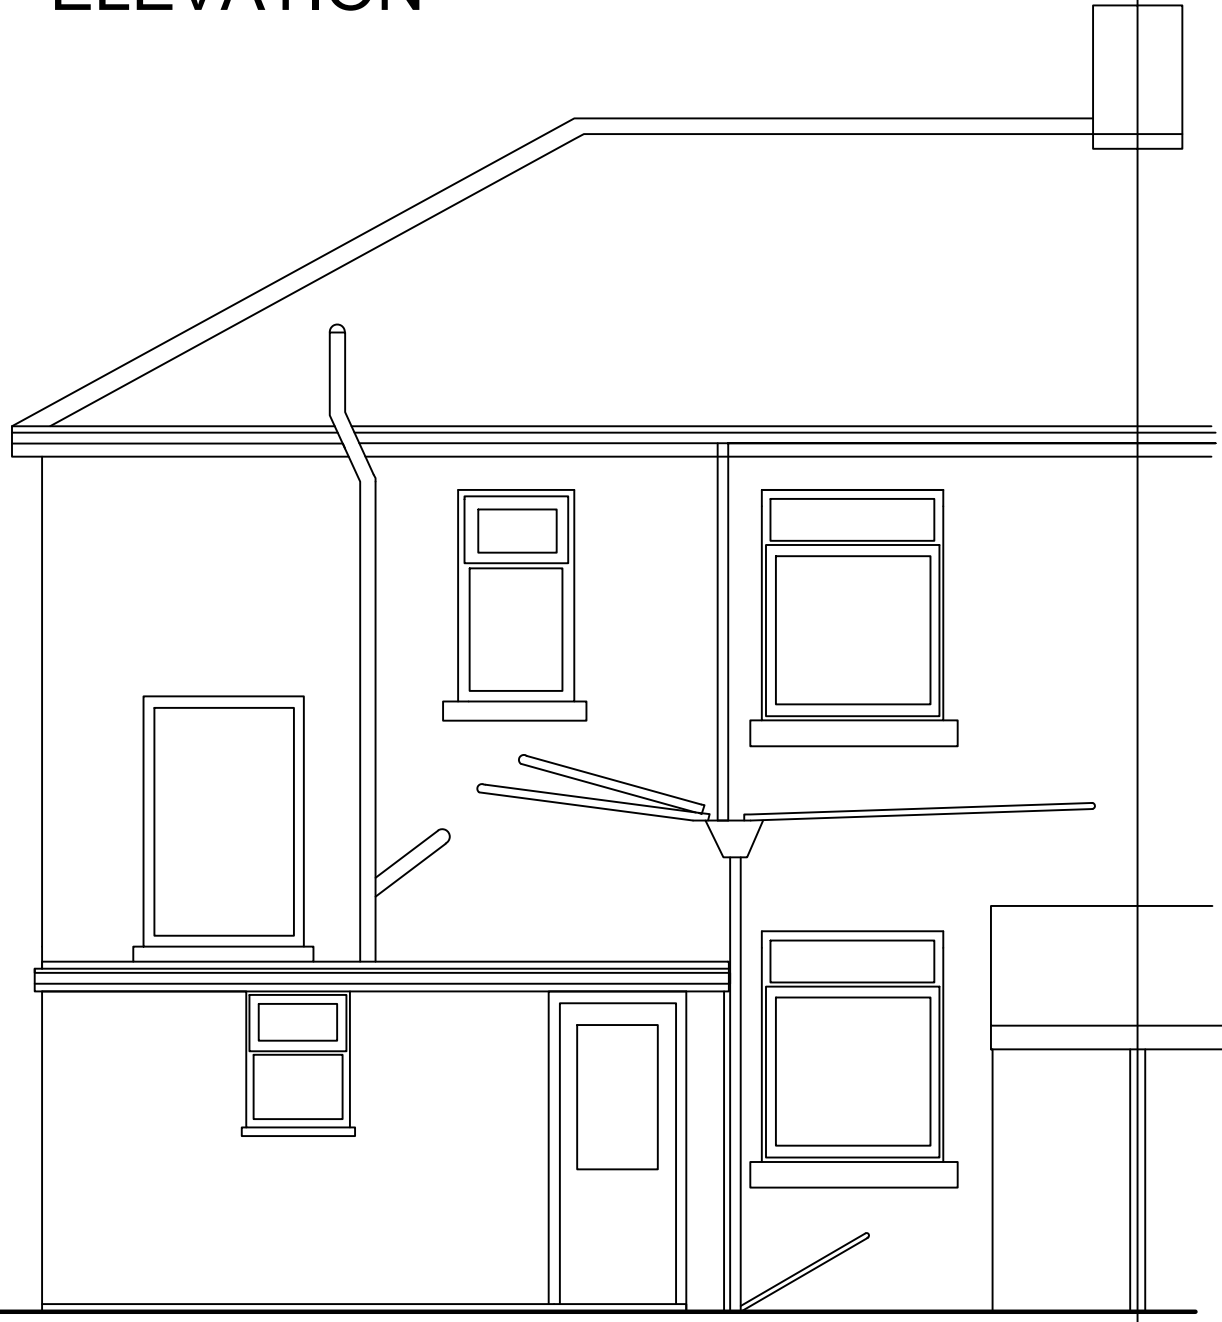


PROPOSED REAR
ELEVATION

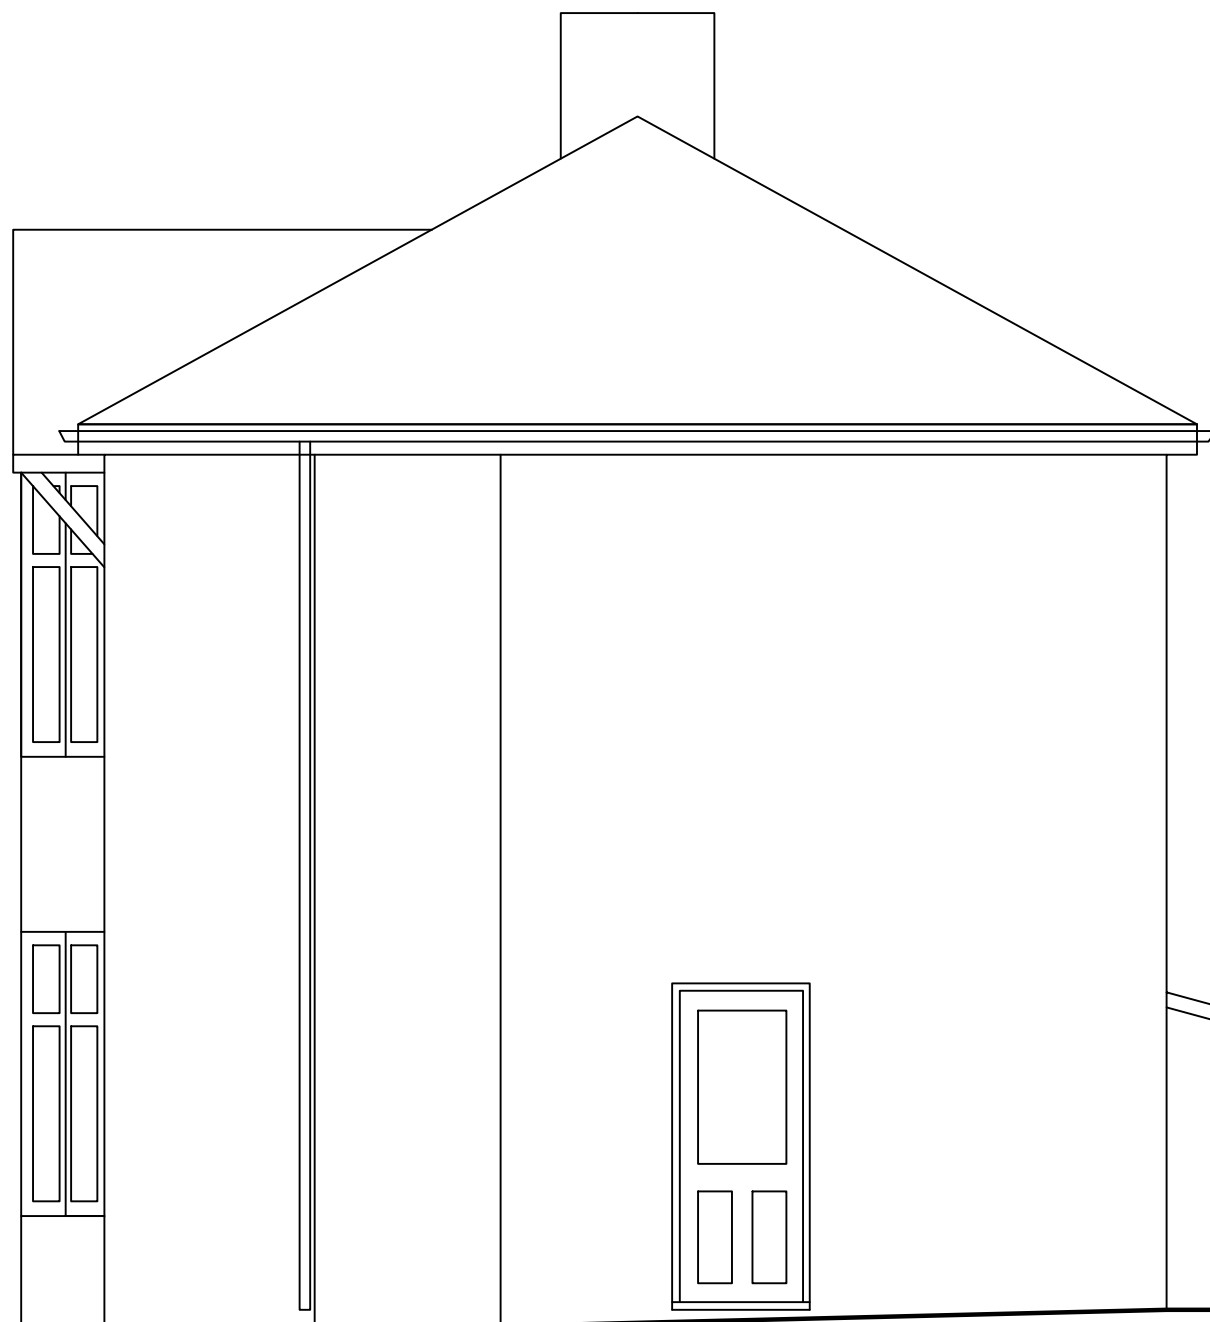


EXISTING SIDE
ELEVATION

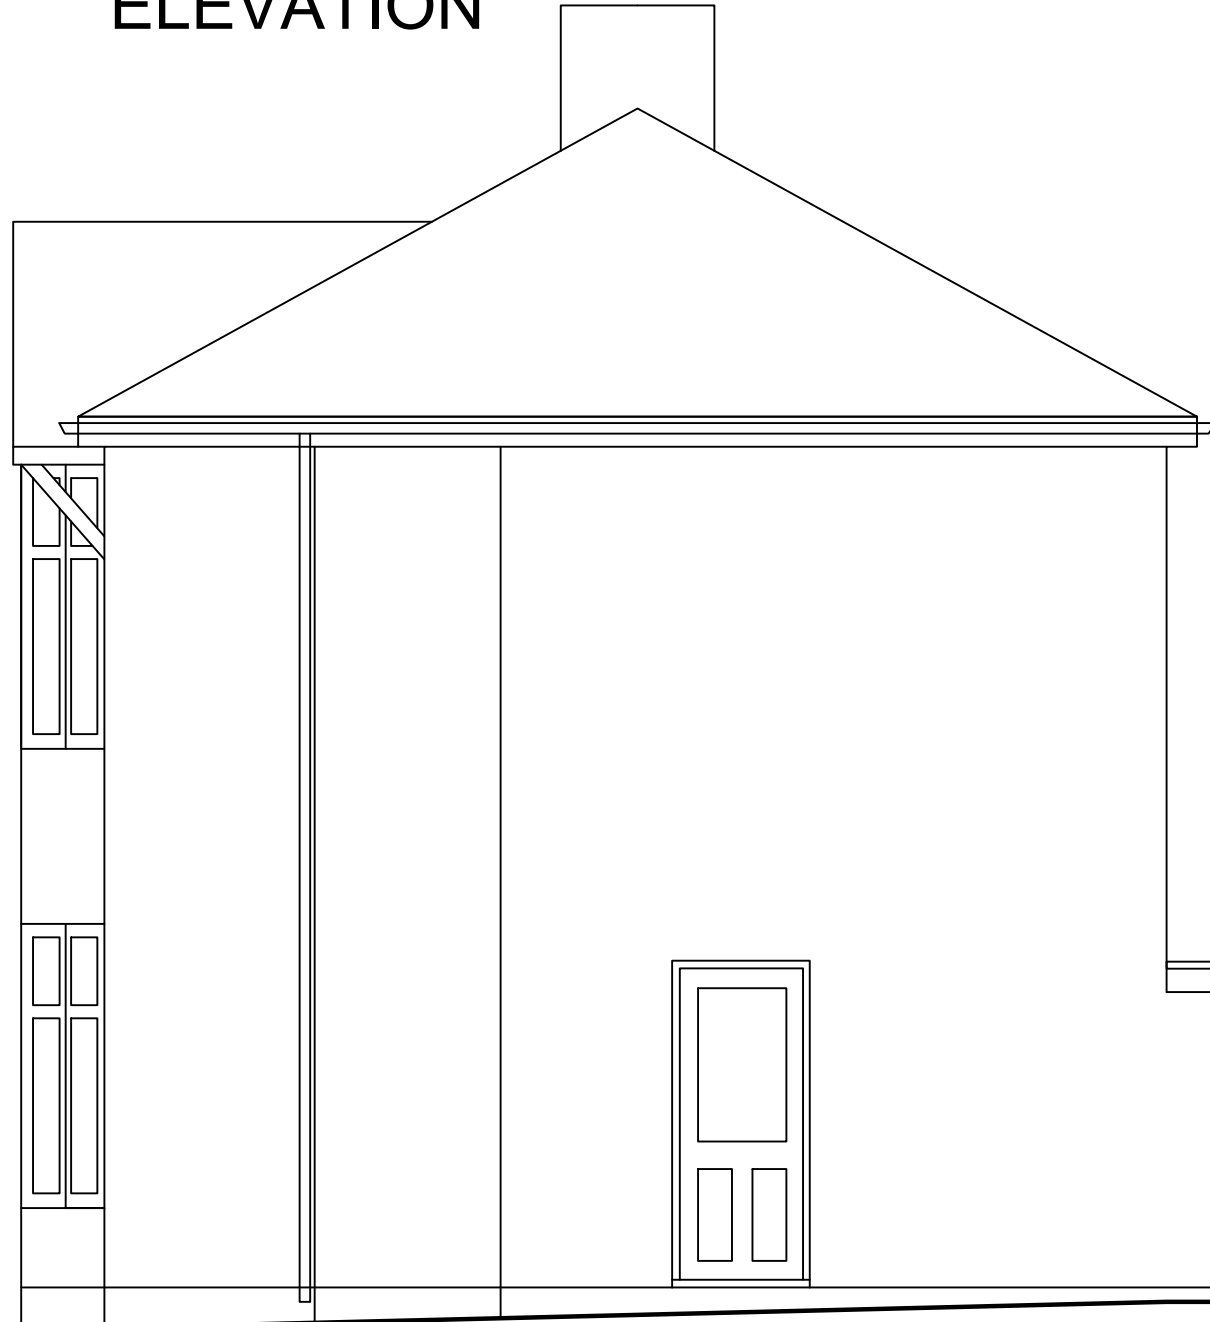

PROPOSED SIDE
ELEVATION

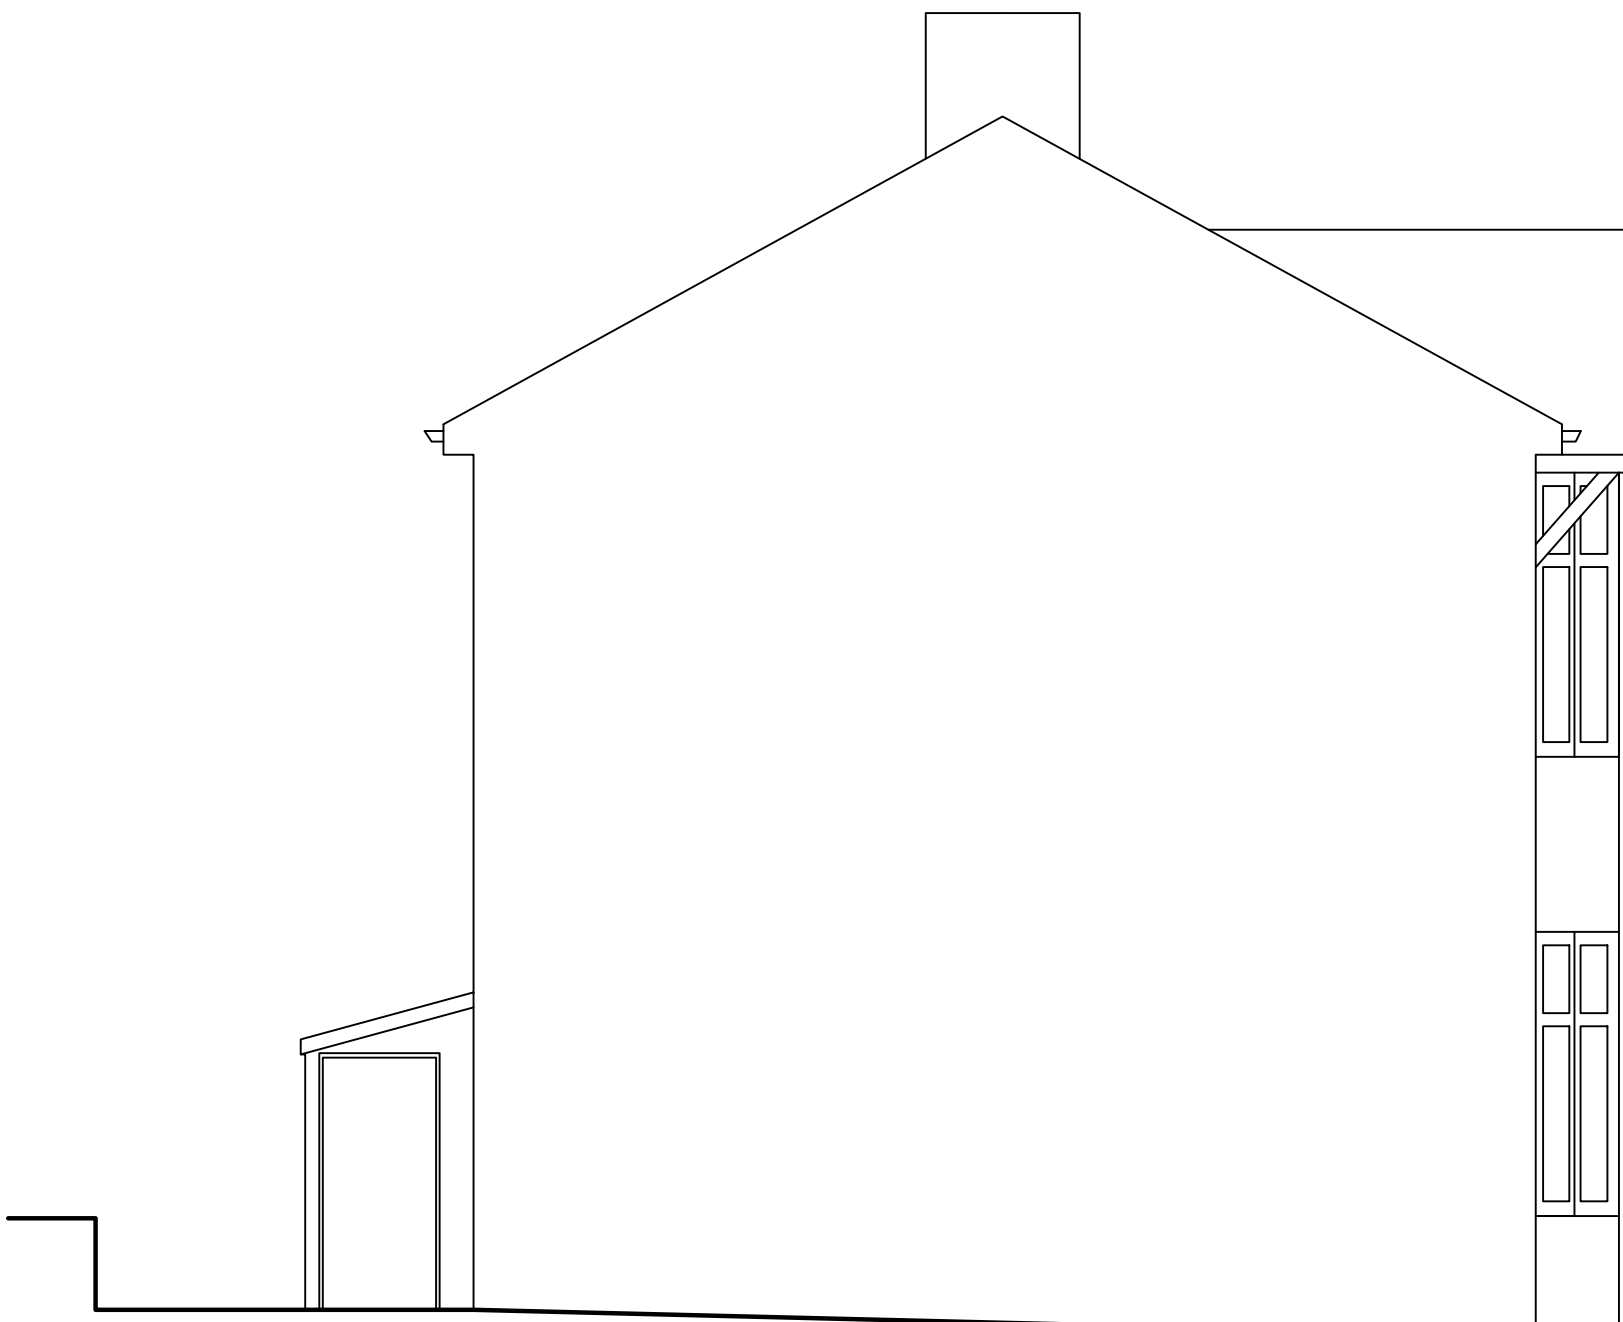

EXISTING END
ELEVATION

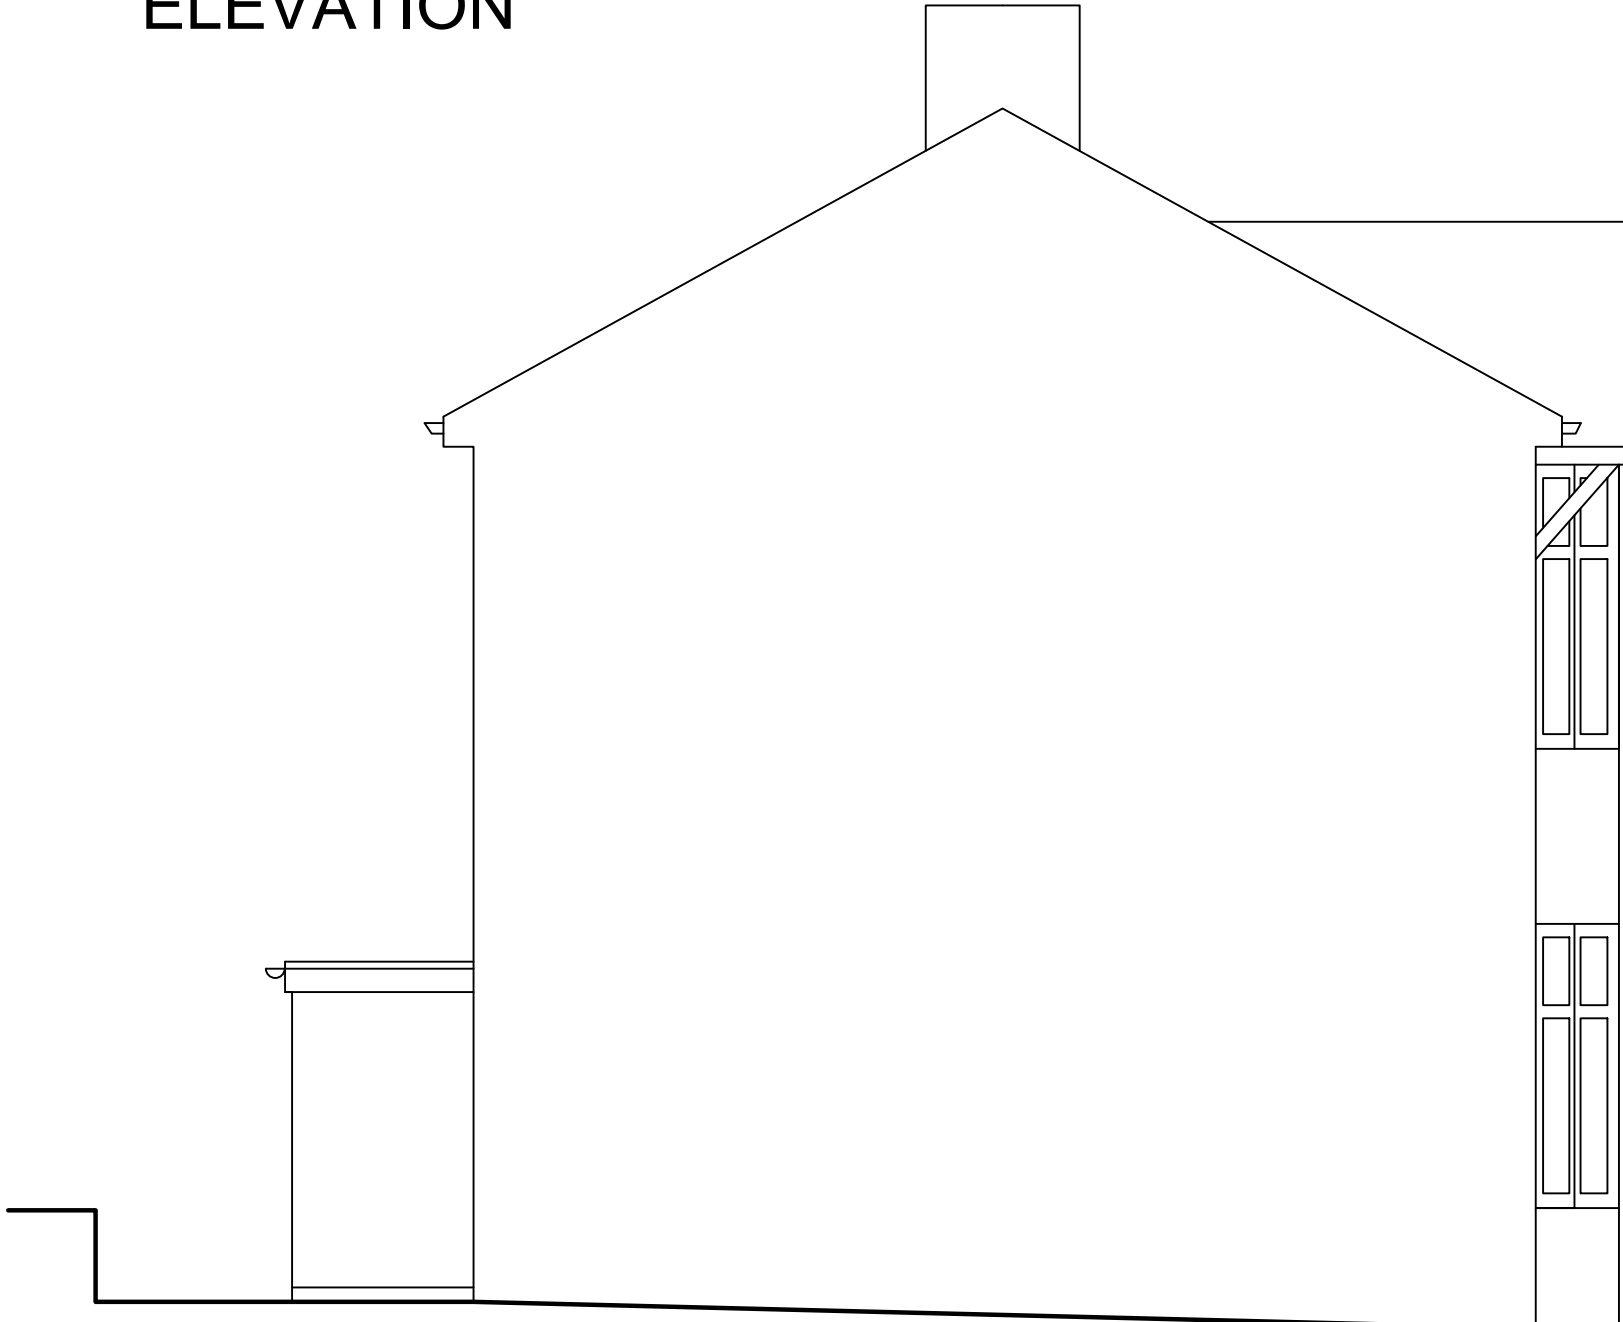

PROPOSED END
ELEVATION

General Notes

No.	Revision/Issue	Date
-----	----------------	------

Firm Name and Address

Project Name and Address
EXISTING & PROPOSED
ELEVATIONS
48 PARK DRIVE
SKEWEN

Project	JONES	Sheet
Date	13-02-23	B-02
Scale	1:50	