



NO.	NOTES
1	All dimensions in millimetres unless otherwise stated.
2	Do not scale off drawing. All dimensions to be checked on site by contractor.
3	Drawings to be used for purposes of Planning Application only.
4	These are not Construction Drawings.
5	The contractor is to set out, check and co-ordinate all dimensions on site during the course of work.

FOOTWAY

Stone Wall

MUD / EARTH

existing brick wall to be removed

existing brick wall to be removed


existing block wall to be removed

CONCRETE

FOOTING

GRASS

RETAINING WALL LOCATION PLAN
SCALE 1:125

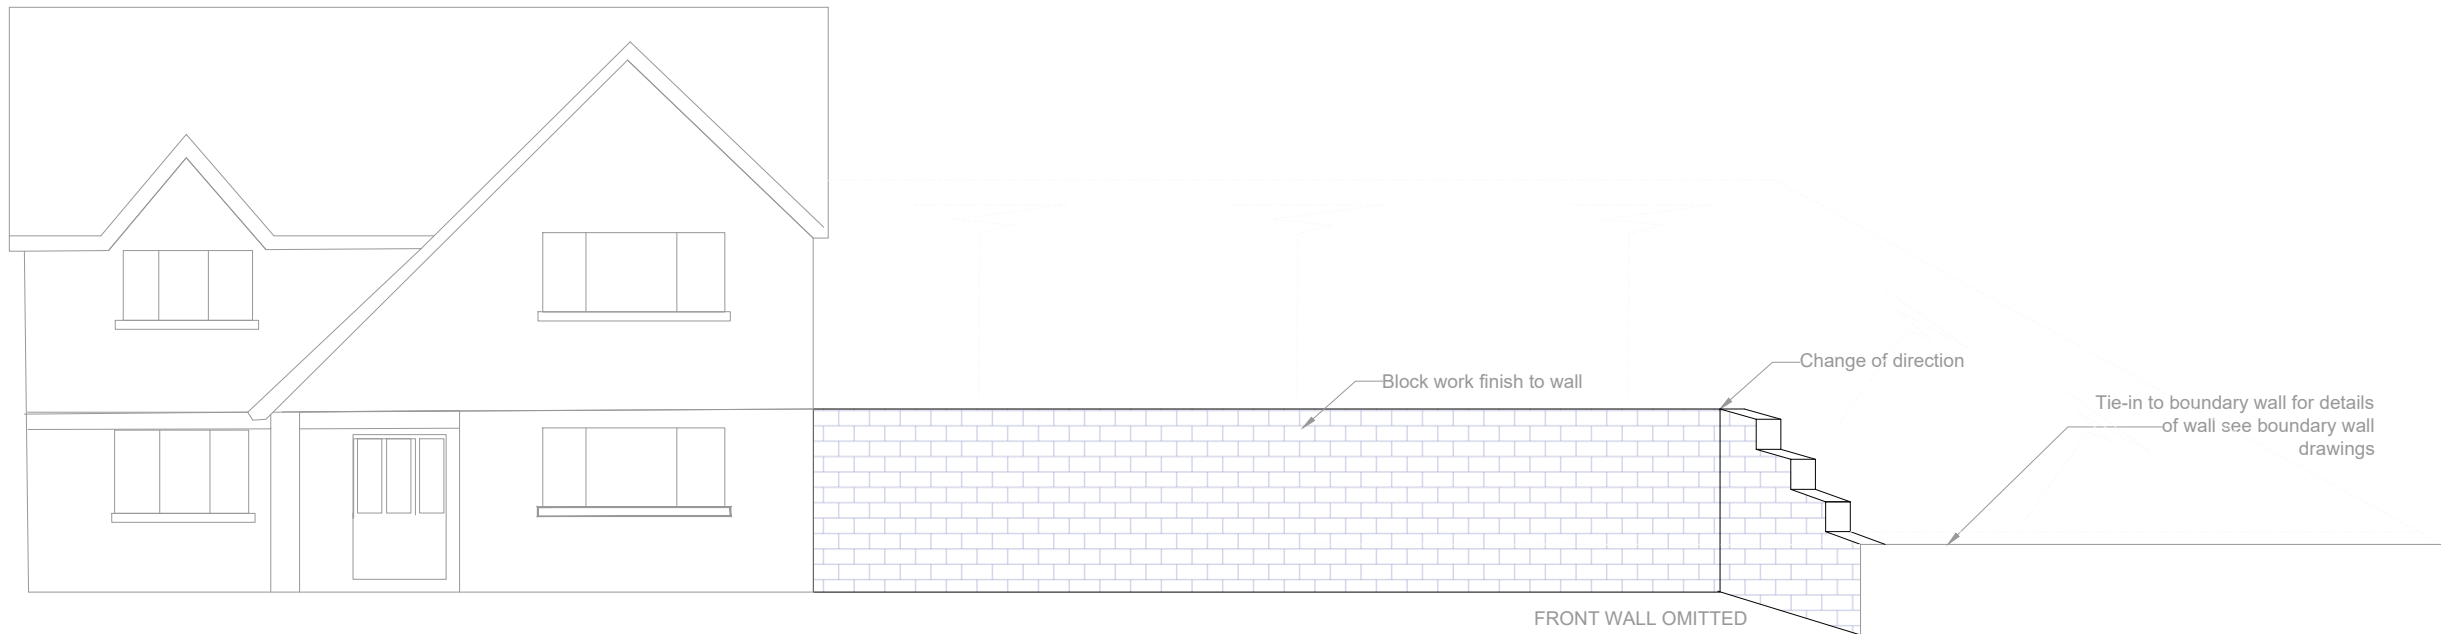

PROPOSED WALL ELEVATION A SCALE 1:100



SCALE 1:100



Accredited Degrees



LABC Registered
Partner Authority Scheme

REVISIONS :

SHEET TITLE:
PROPOSED RETAINING
WALL ELEVATION

PROJECT DESCRIPTION:
18 EFAL FACH
PONTRYDYFEN
SA12 9TY



Atrium
Planning Consultants

DATE:
JAN 2023

SCALE:
AS SHOWN

SHEET:
A-3