


NOTES

- 1 All dimensions in millimetres unless otherwise stated.
2 Do not scale off drawing. All dimensions to be checked on site.

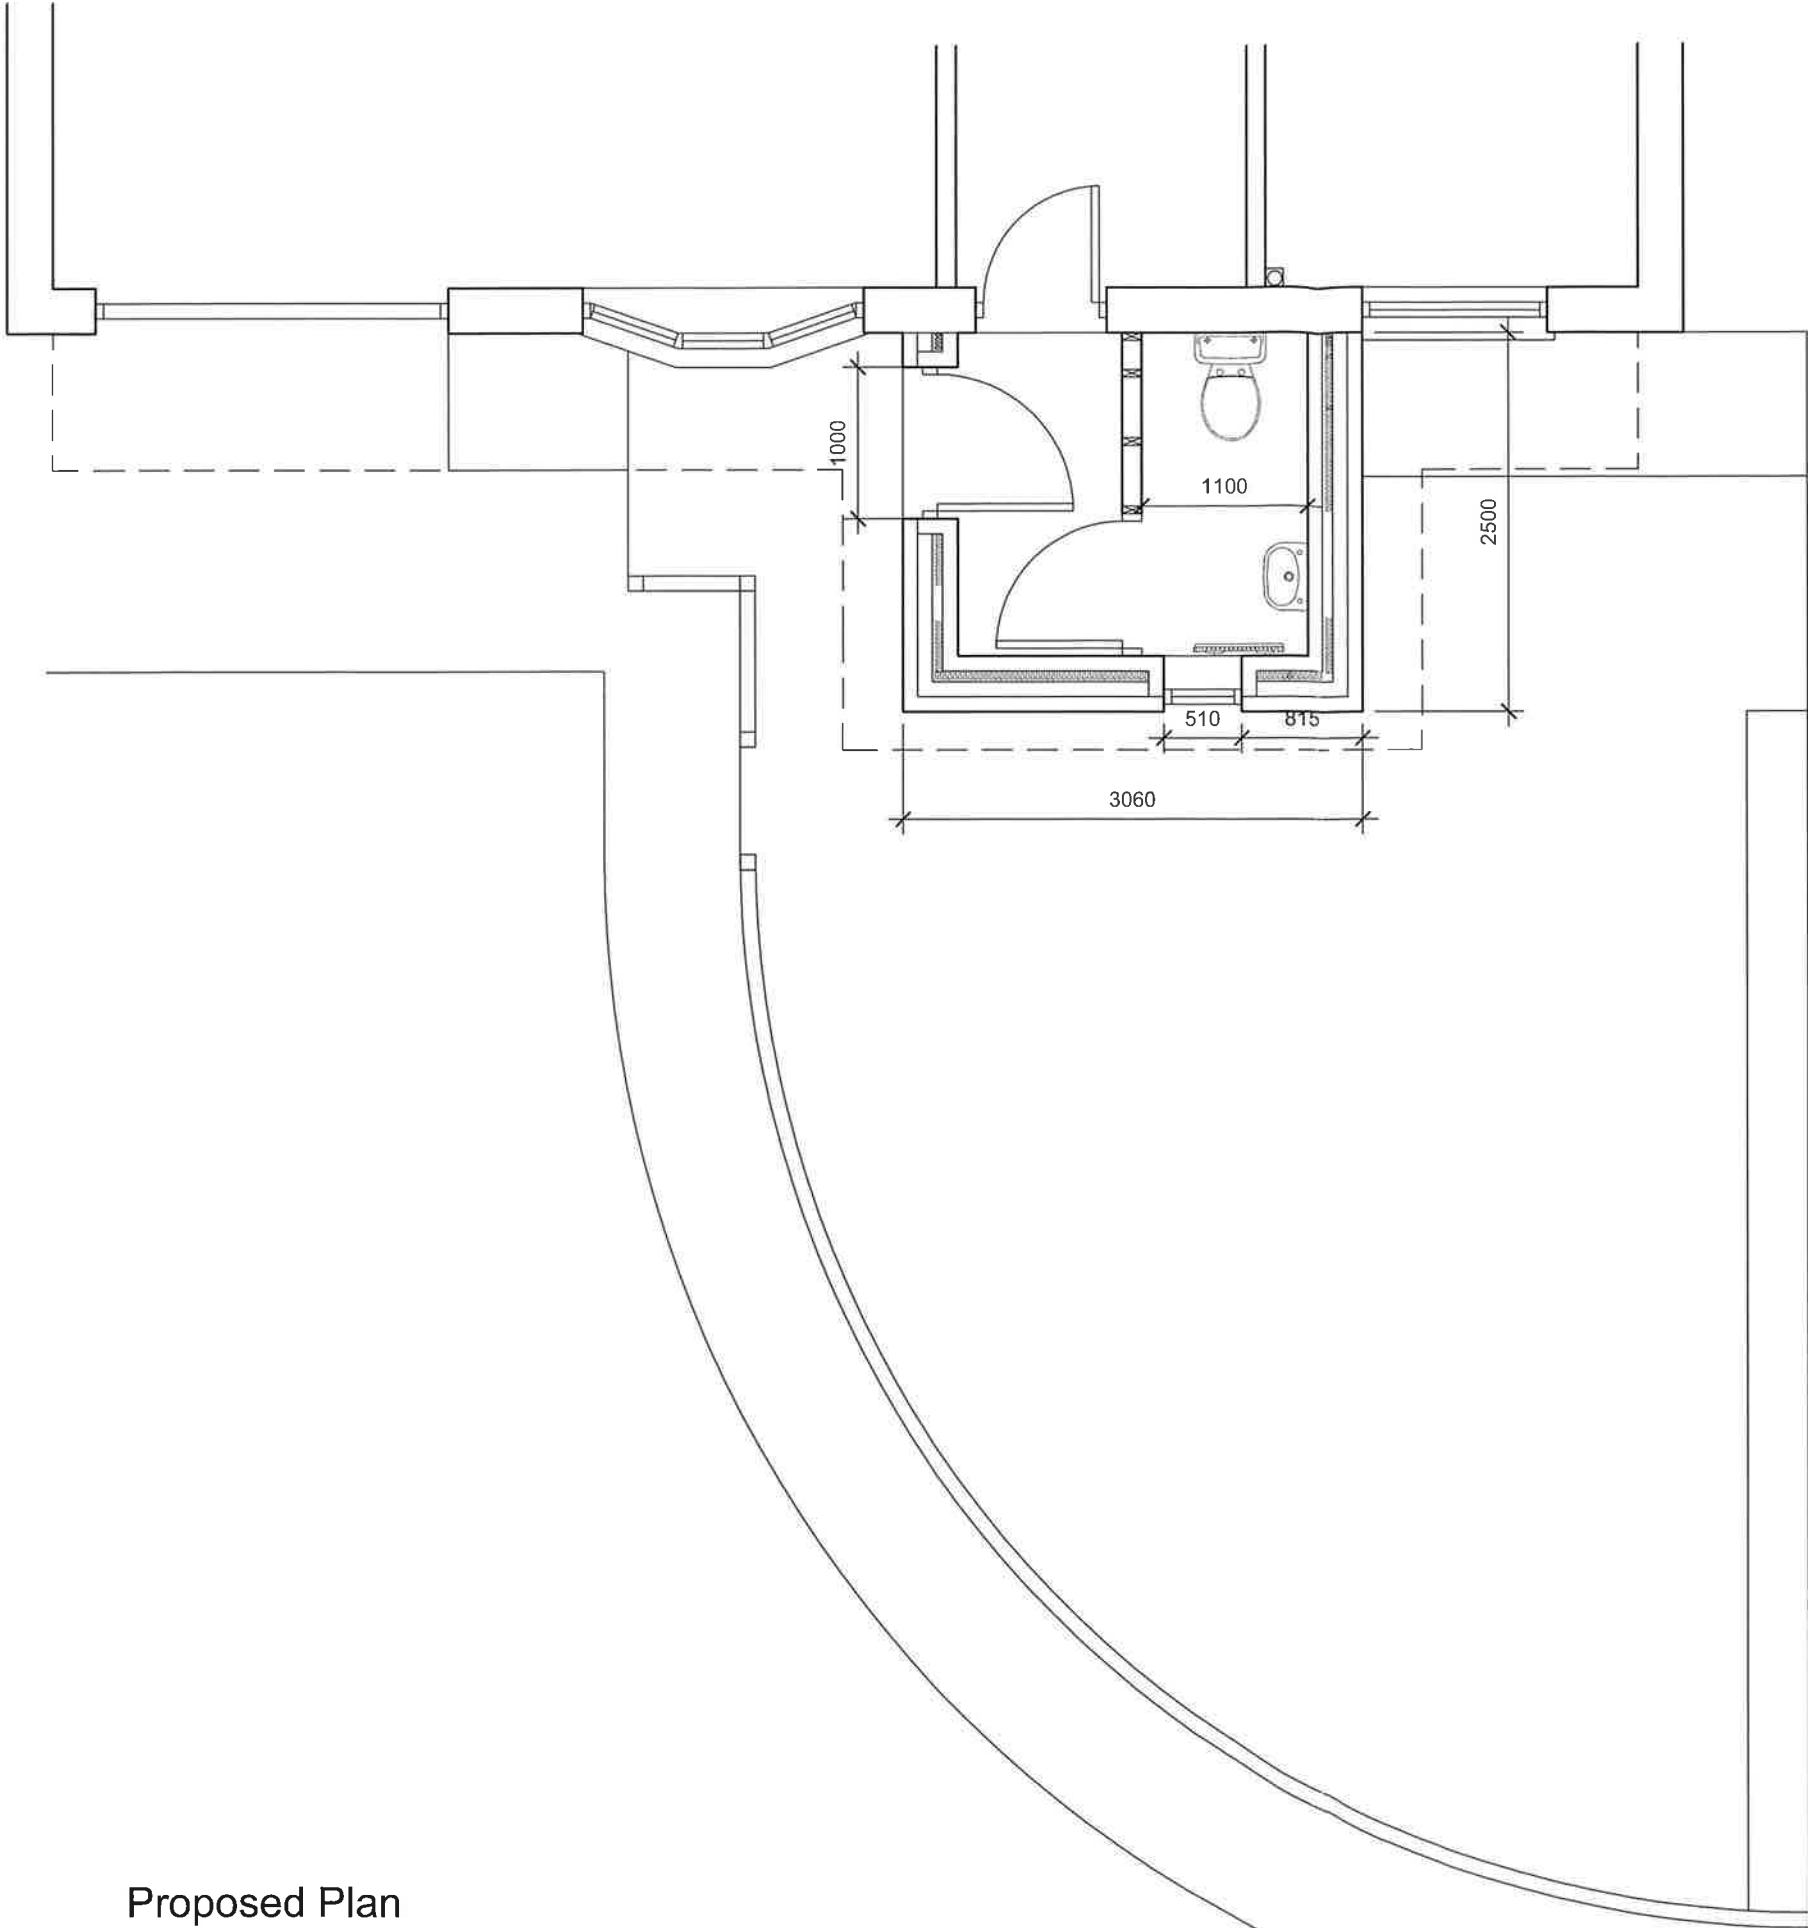

Proposed Plan

Rev	Details	Dr	Date
			
Cyneur Castell-nedd Port Talbot Neath Port Talbot Council			
Cyneur Castell-nedd Port Talbot Neath Port Talbot Council Social Services, Health and Housing Housing Renewal and Adaptations Service Civic Centre Neath SA11 3QZ			
Project	25 Brunel Close Tonna, Neath Porch/WC Extension Proposed Plan		
Drawing No.	DFG5518/03		