


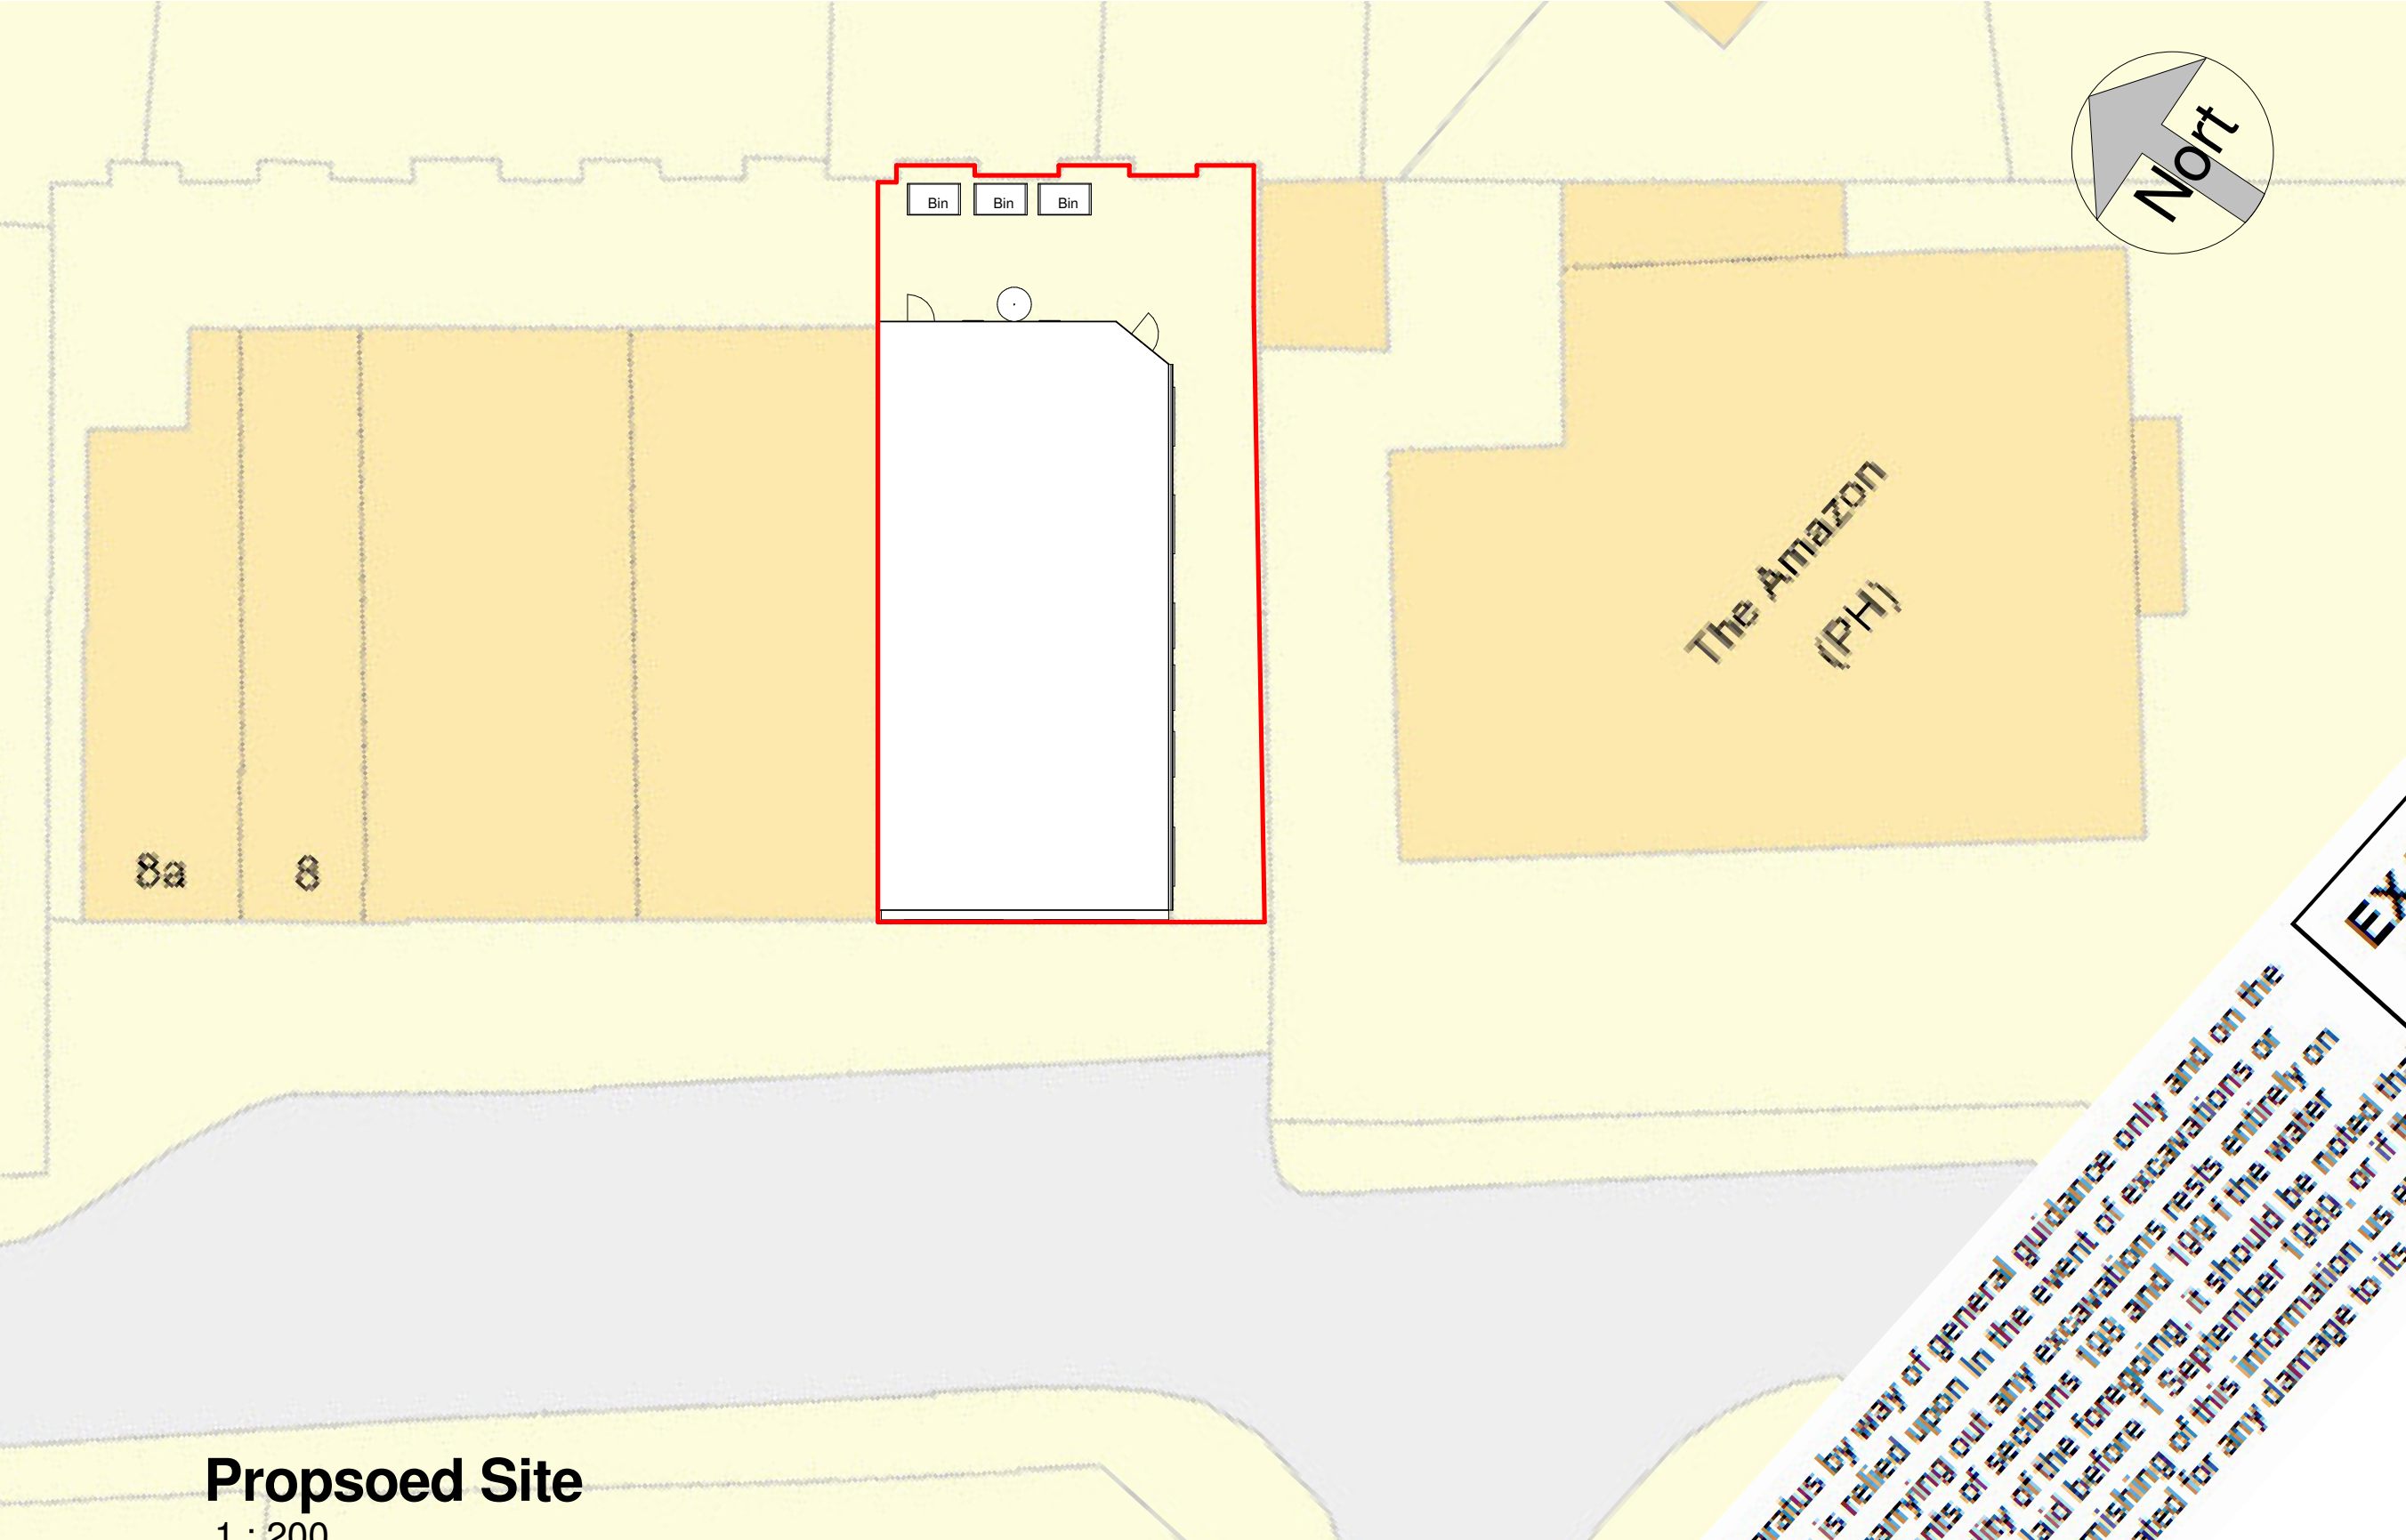

No.	Description	Date

 www.ccs-solutions.co.uk			
CODE	STATUS	SUITABILITY DESCRIPTION	PURPOSE OF ISSUE

PROJECT	2 Parry Rd, Port Talbot
SHEET	Proposed Site

CLIENT Mr Sakilan Selvanayagam		
Date 01/02/2023	Project number 01022023	Scale (@ A3) 1 : 200
Drawn by CCS	DRWAING NUMBER A304	
Checked by Clnet		REV