


Former Crynant Service Station – Internal Layout

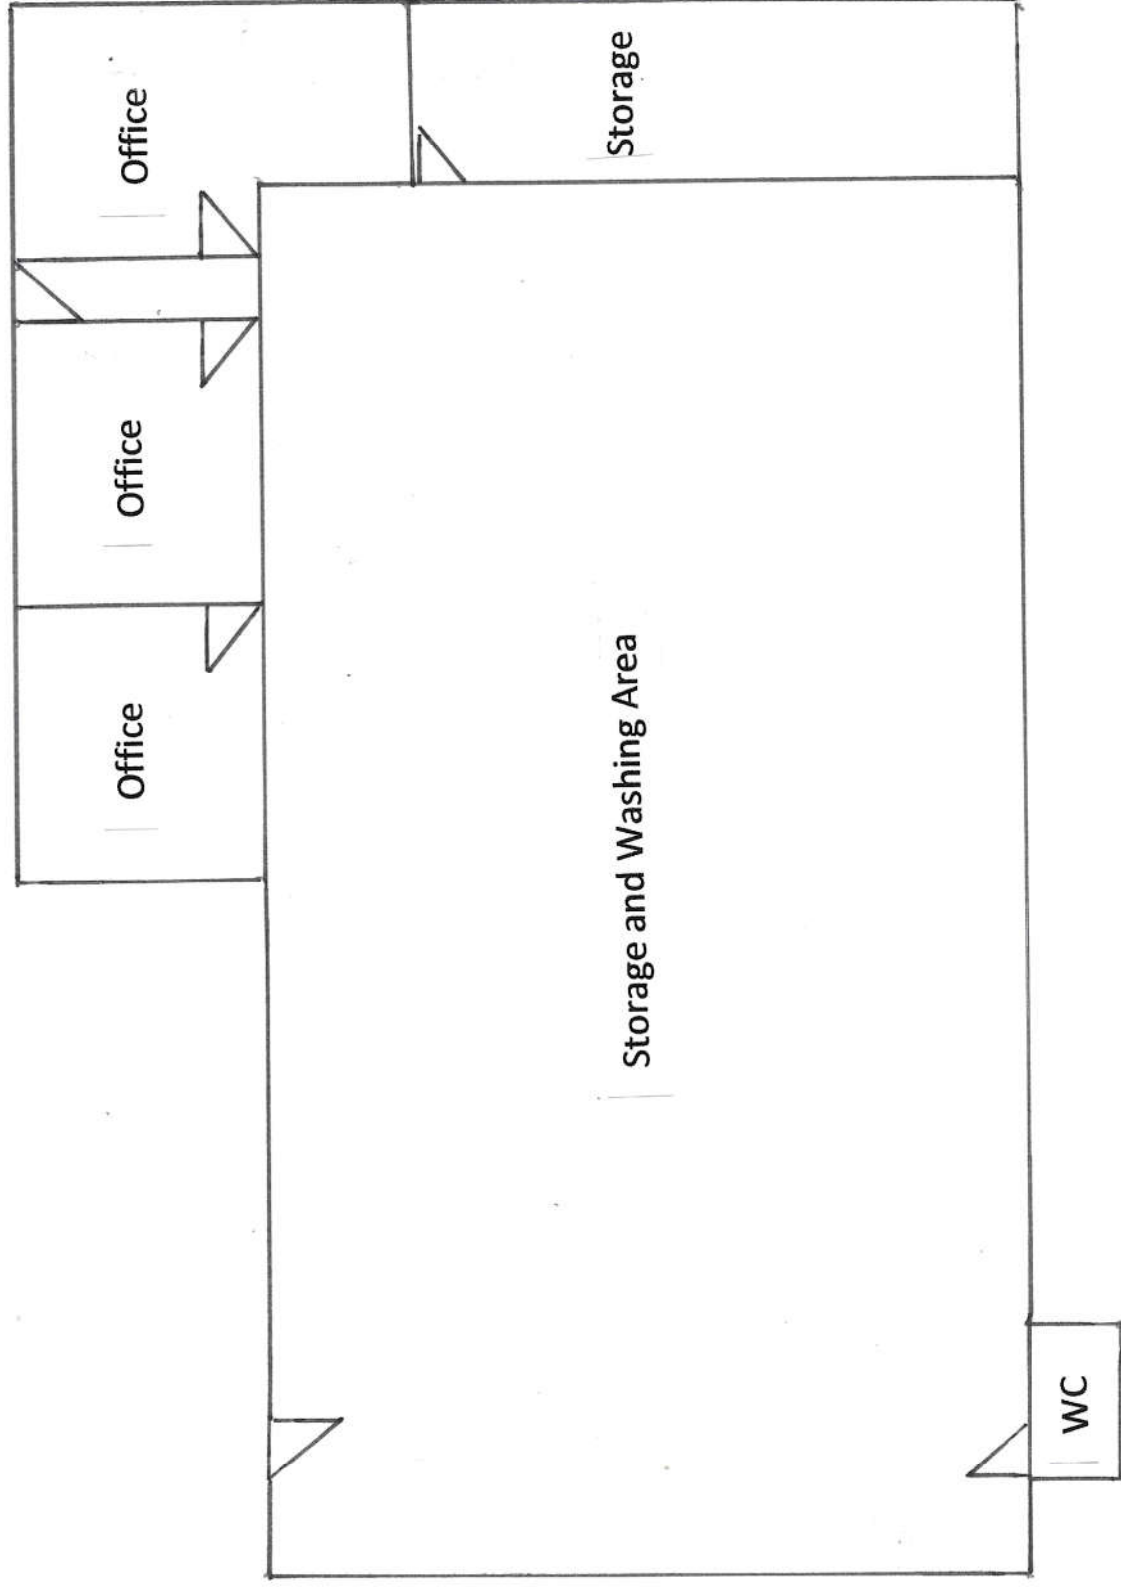

Scale – 1:100

Drawing title: Internal layout plan
Drawing number: SPK 3