





NO.	NOTES
1	All dimensions in millimetres unless otherwise stated.
2	Do not scale off drawing. All dimensions to be checked on site by contractor.
3	Drawings to be used for purposes of Planning Application only.
4	These are not Construction Drawings.
5	The contractor is to set out, check and co-ordinate all dimensions on site during the course of works.



EXISTING BLOCK PLAN
SCALE 1:500

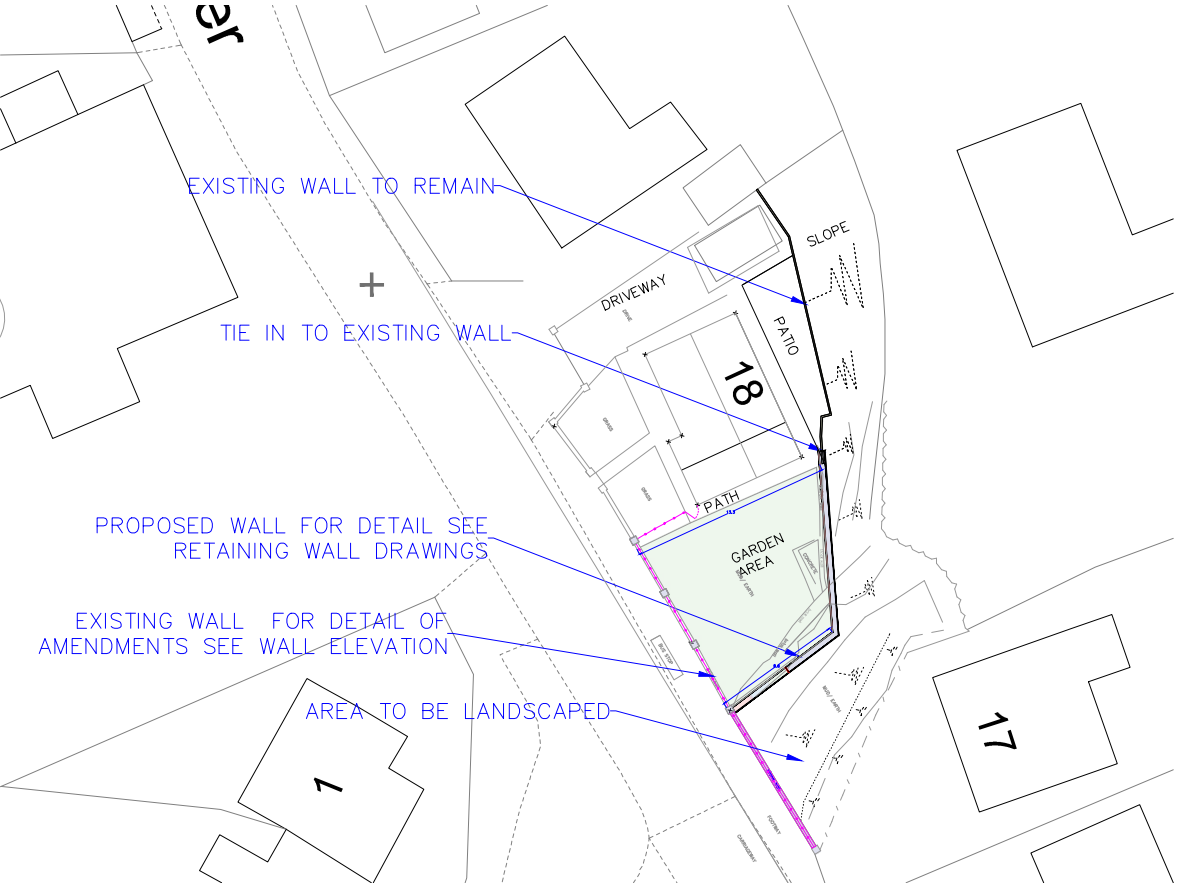

PROPOSED BLOCK PLAN
SCALE 1:500

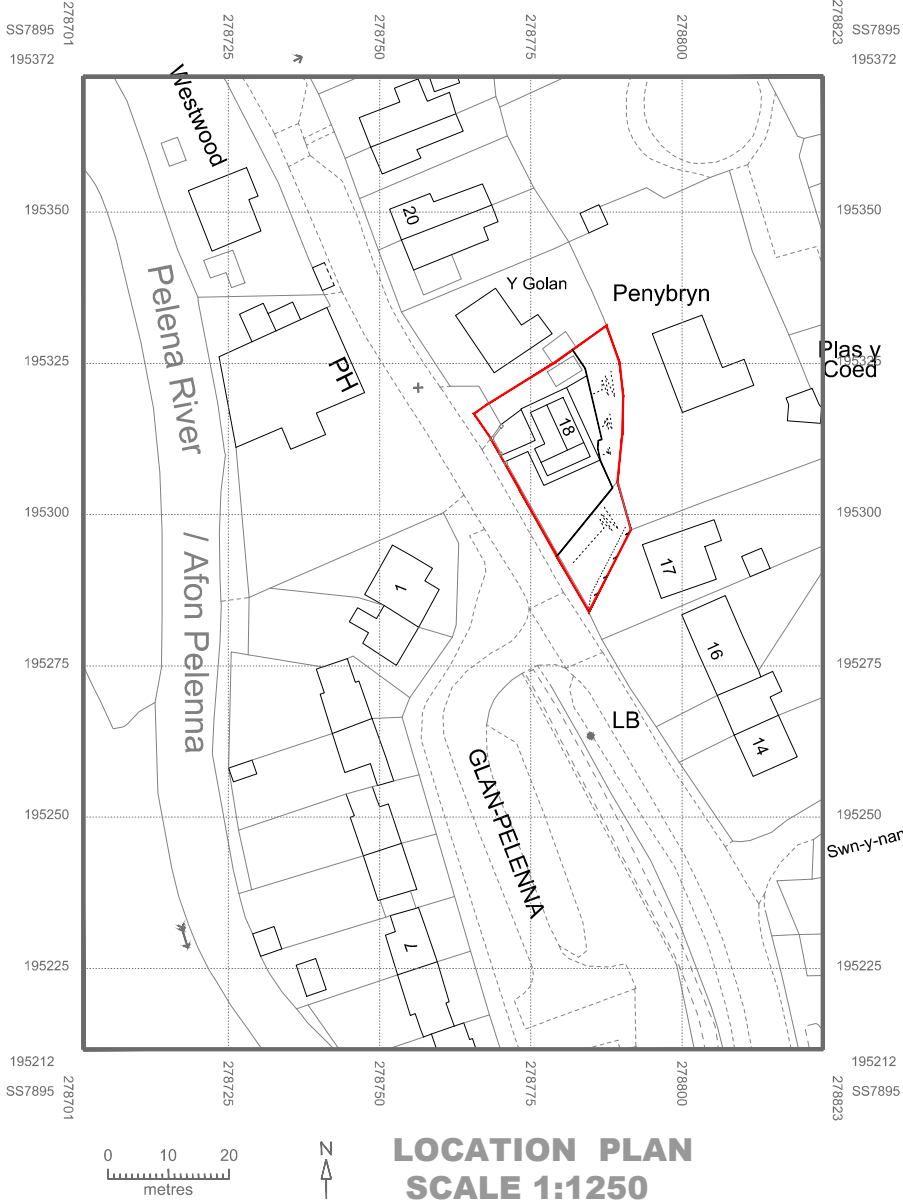

NOTE

THE OS AND SURVEY HAVE BEEN COMBINED TO INCREASE ACCURACY.



RTPI
Accredited Degrees



LABC
Registered
Partner Authority Scheme

REVISIONS :

SHEET TITLE:
PROPOSED LOCATION & BLOCK PLANS

PROJECT DESCRIPTION:
**18 EFALL FACH
PONTRYDYFEN
SA12 9TY**



w n i n
Planning Consultants

DATE:
FEB 2023

SCALE:
AS SHOWN

SHEET:
A-3