





NO.	NOTES
1	All dimensions in millimetres unless otherwise stated.
2	Do not scale off drawing. All dimensions to be checked on site by contractor.
3	Drawings to be used for purposes of Planning Application only.
4	These are not Construction Drawings.
5	The contractor is to read out, check and co-ordinate all dimensions on site during the course of works.

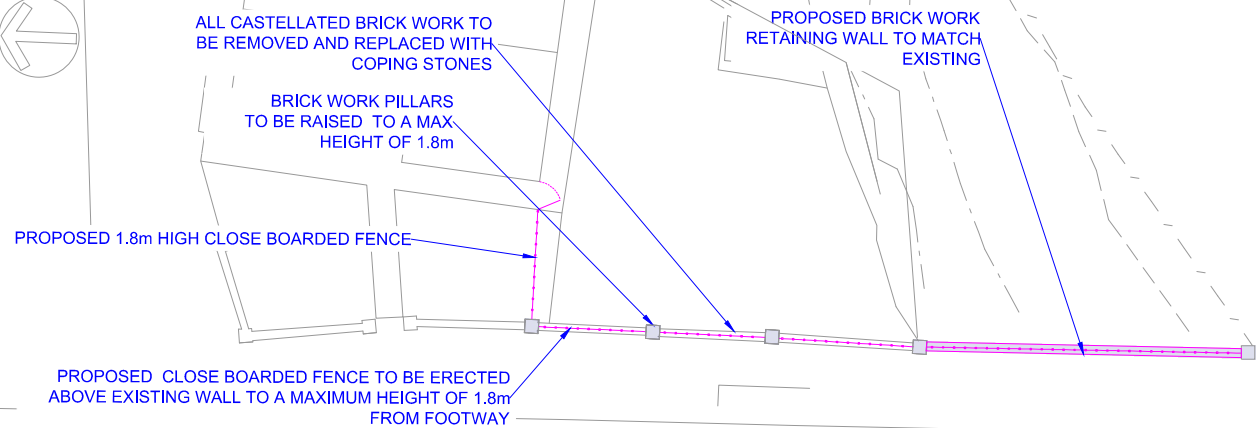


DESIGN PLAN SCALE 1:250



EXISTING PLAN SCALE 1:250

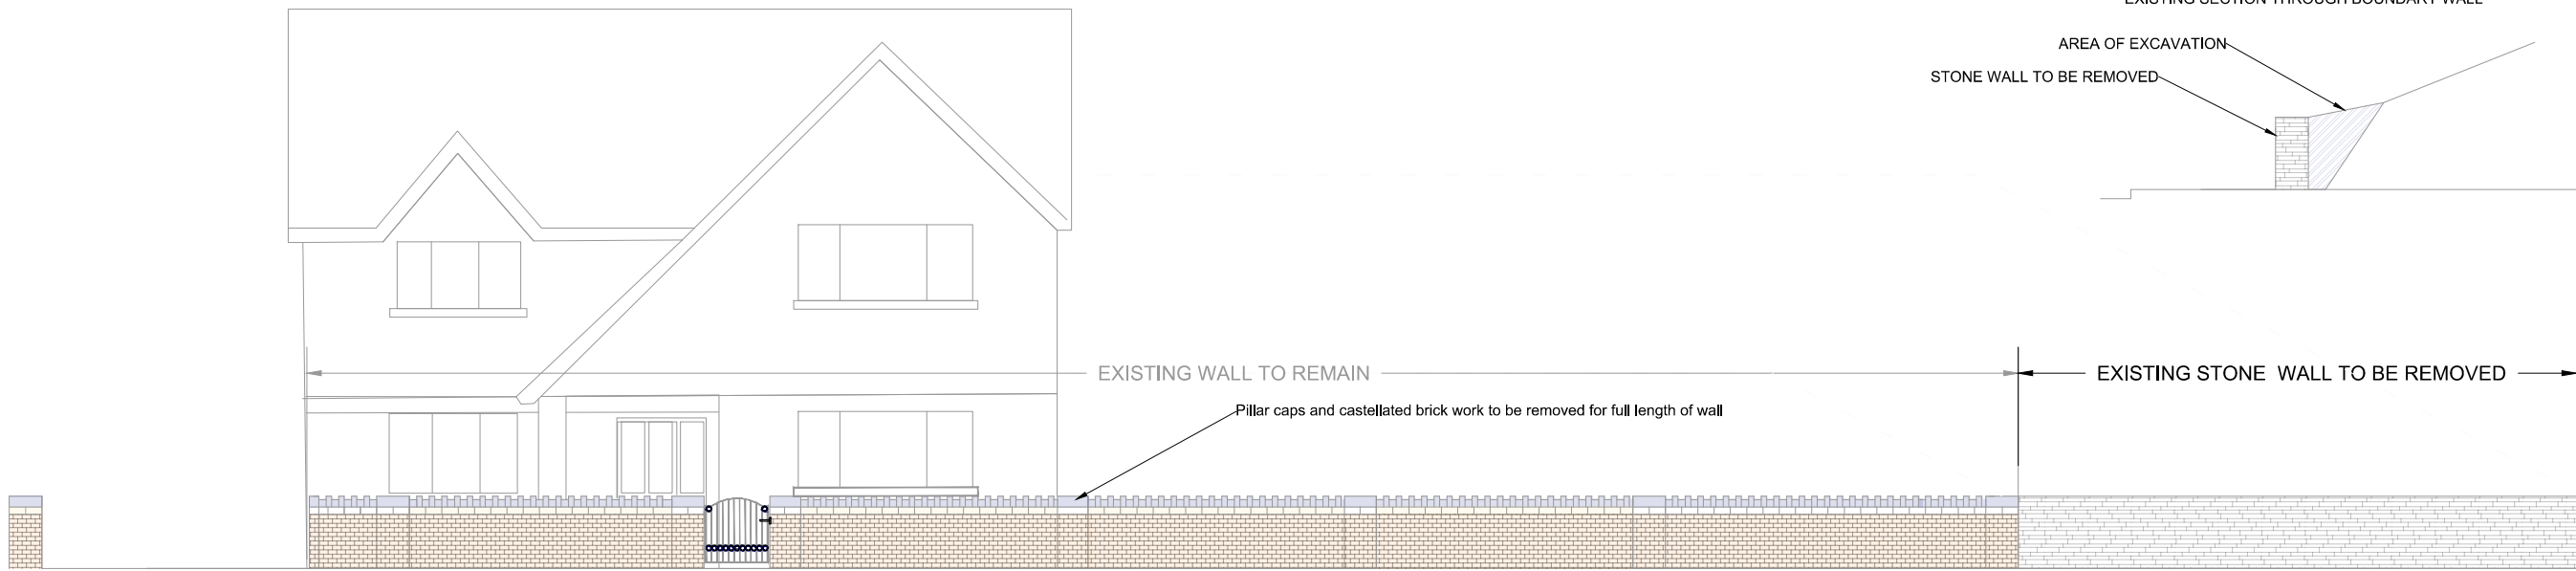

EXISTING FRONT WALL ELEVATION SCALE 1:100

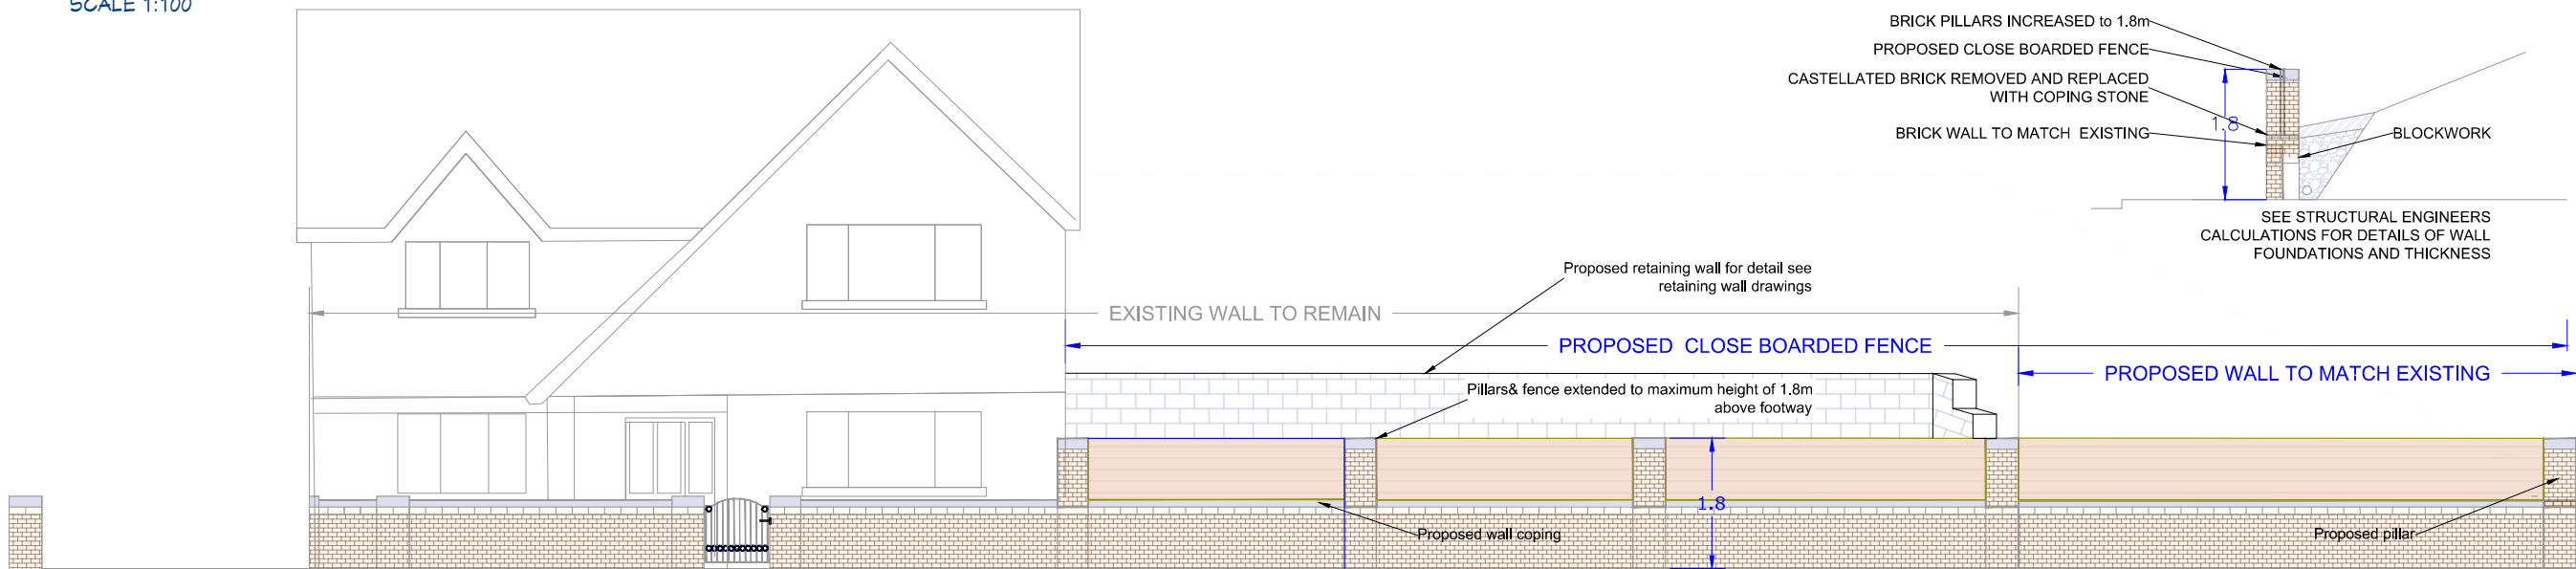

PROPOSED FRONT WALL ELEVATION SCALE 1:100



Accredited Degrees



Partner Authority Scheme

REVISIONS :

SHEET TITLE:

PROPOSED BOUNDARY WALL PLANS P03

PROJECT DESCRIPTION:

18 EFALL FACH
PONTRYDYFEN
SA12 9TY



Planning Consultants

DATE:

JAN 2023

SCALE:

AS SHOWN

SHEET:

A-3