



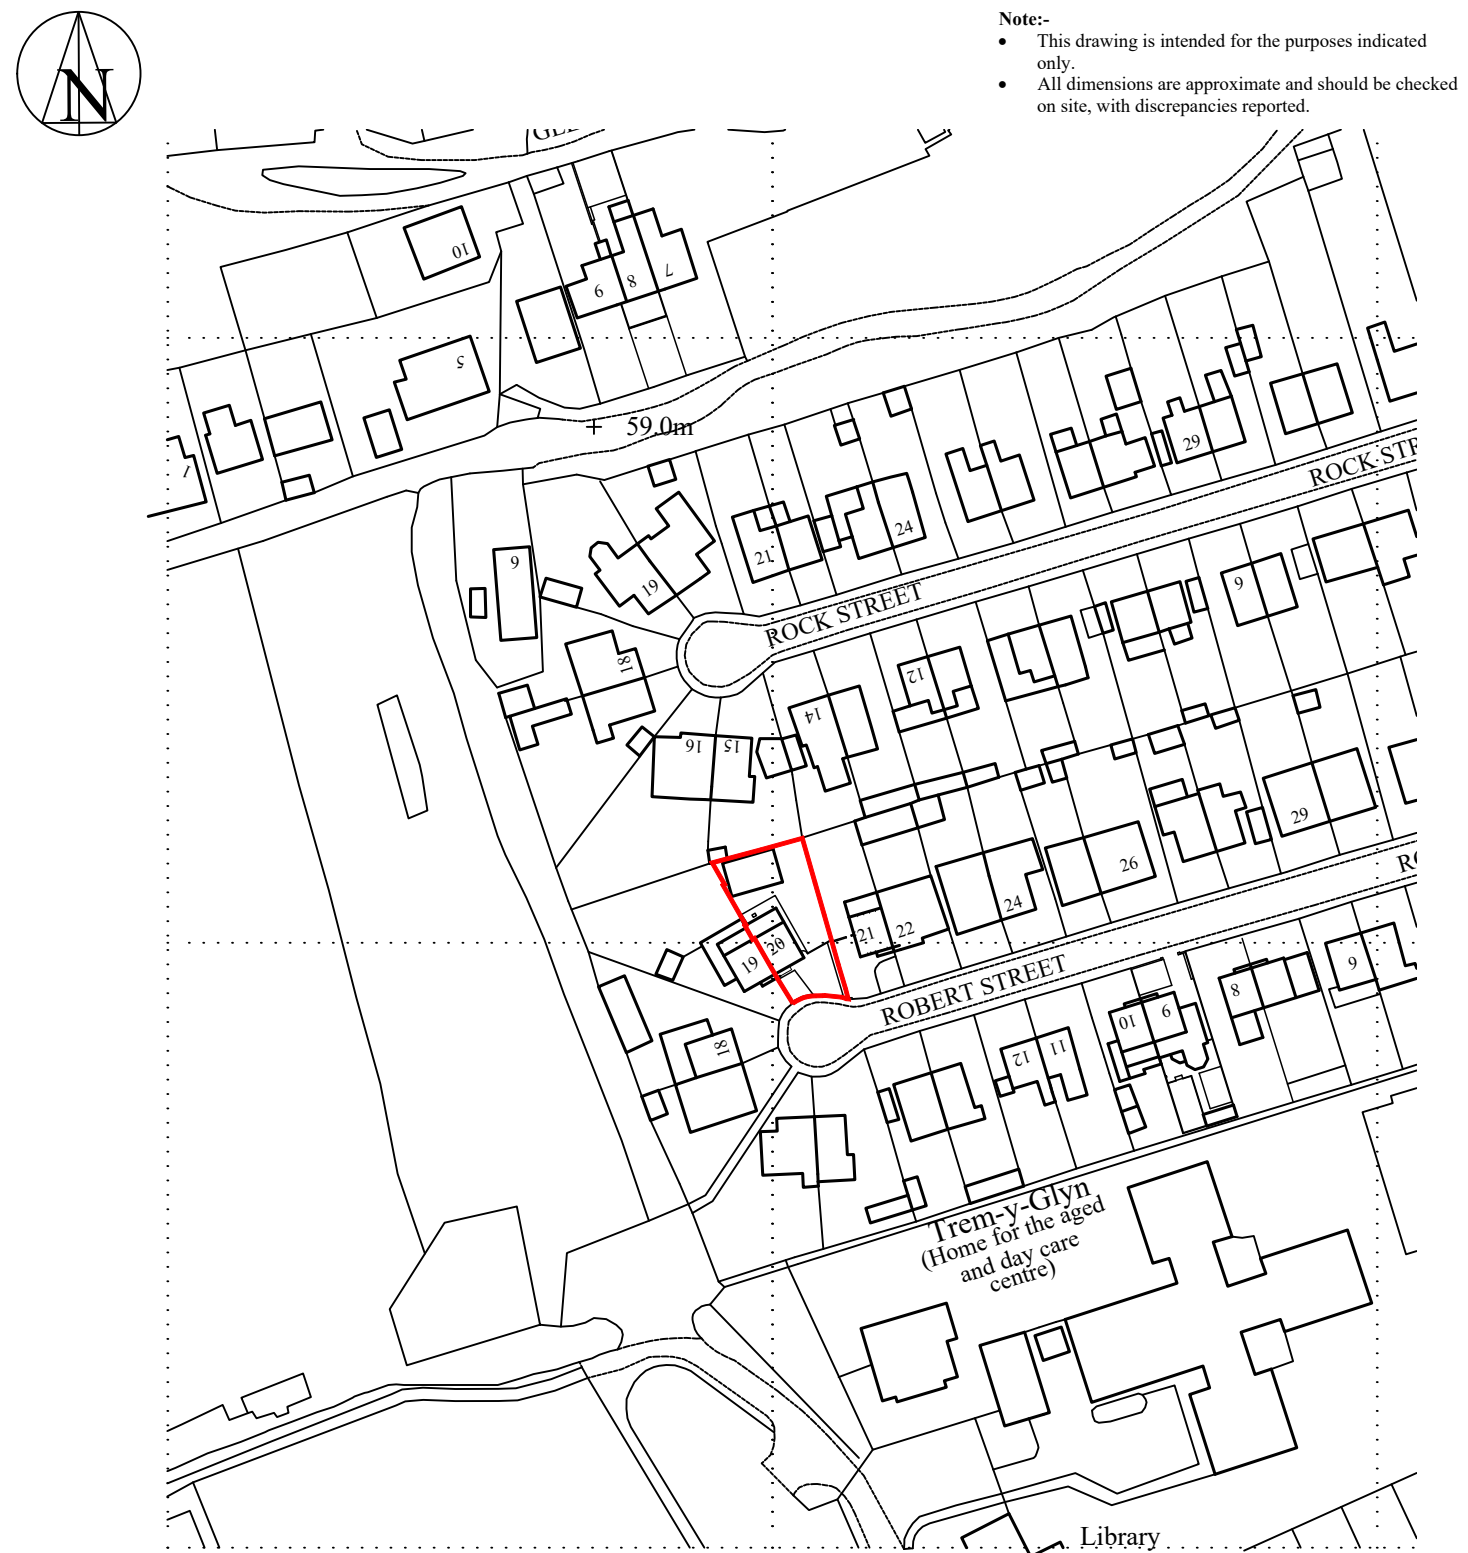


1:500 Block Plan

SCALE BAR 1:500

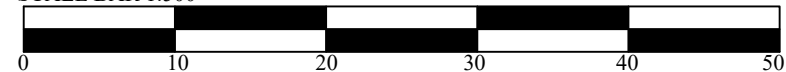

1:1250 Site Location Plan

SCALE BAR 1:1250

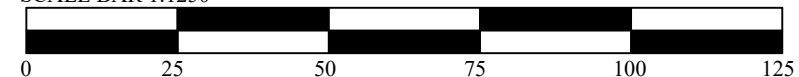

- Note:-**
- This drawing is intended for the purposes indicated only.
 - All dimensions are approximate and should be checked on site, with discrepancies reported.

Client:- Mr Chey Currie 20, Robert Street, Glynneath, Neath. SA11 5EG		Job Title :- Proposed alterations, widening of parking area and garden room to 20, Robert Street, Glynneath, Neath. SA11 5EG		Dwg Title:- Site location & block Plan		
Scale:- 1:1250 & 1:500	Date :- November 2022	Stage :- Pre-app	Dwg No.:- P01	Rev.:- A	A3	