
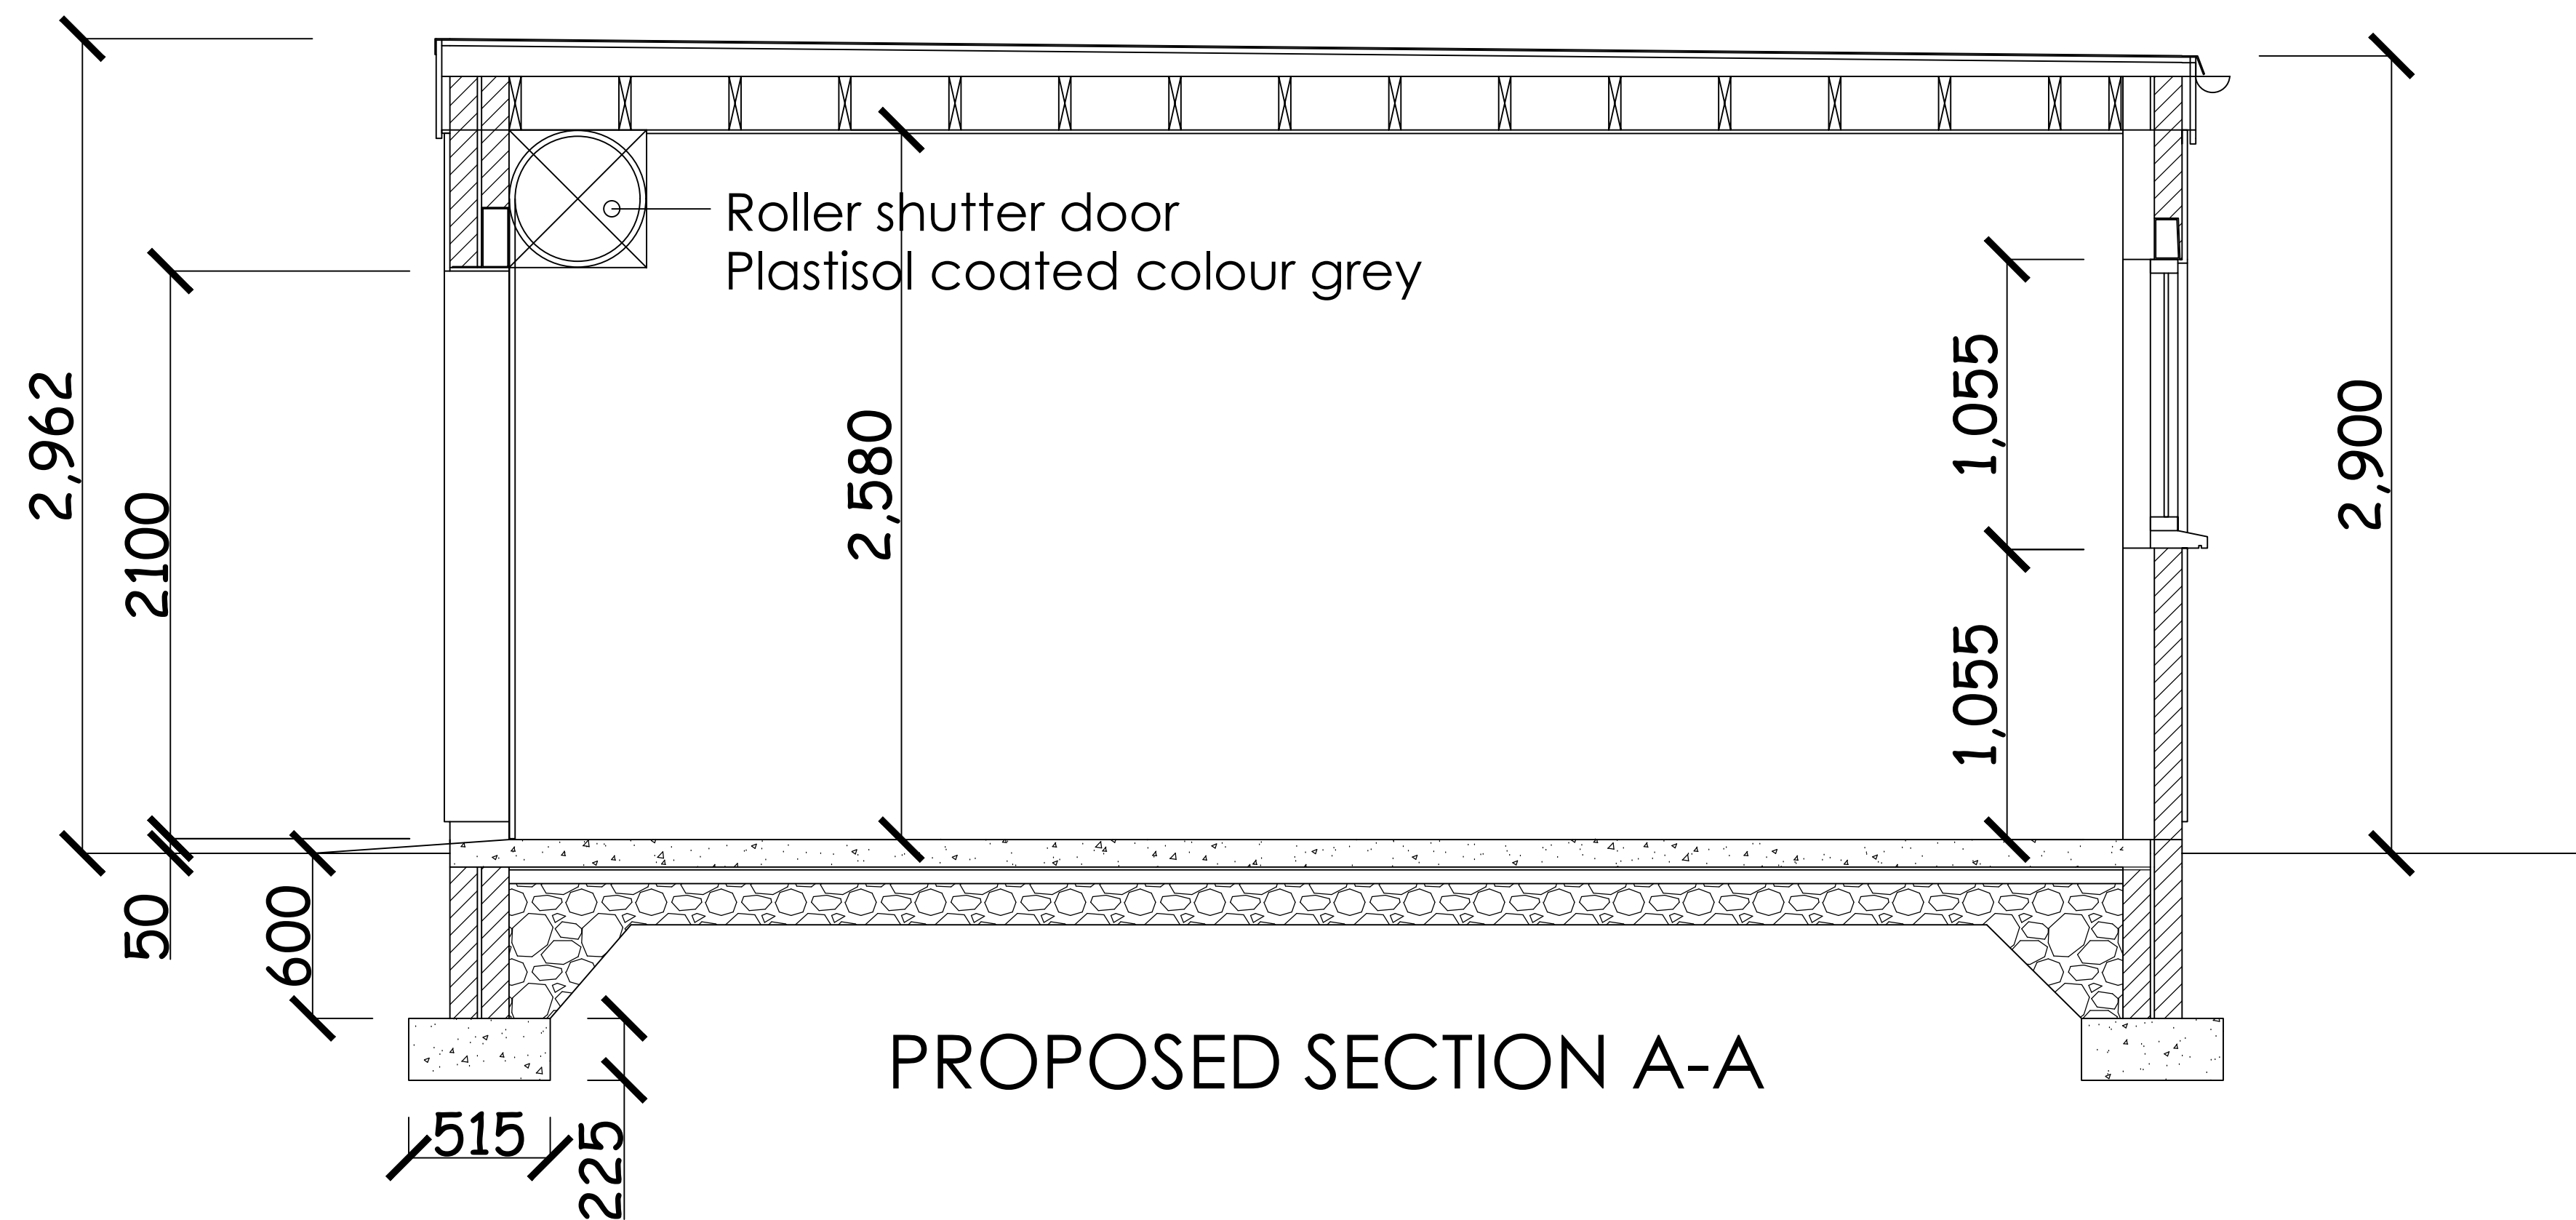
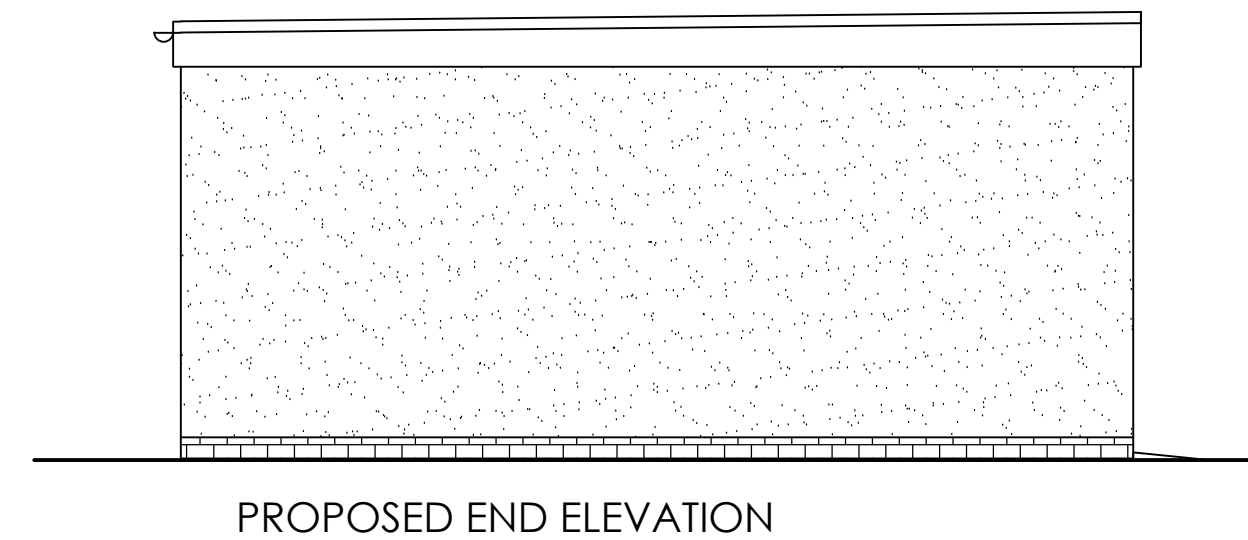
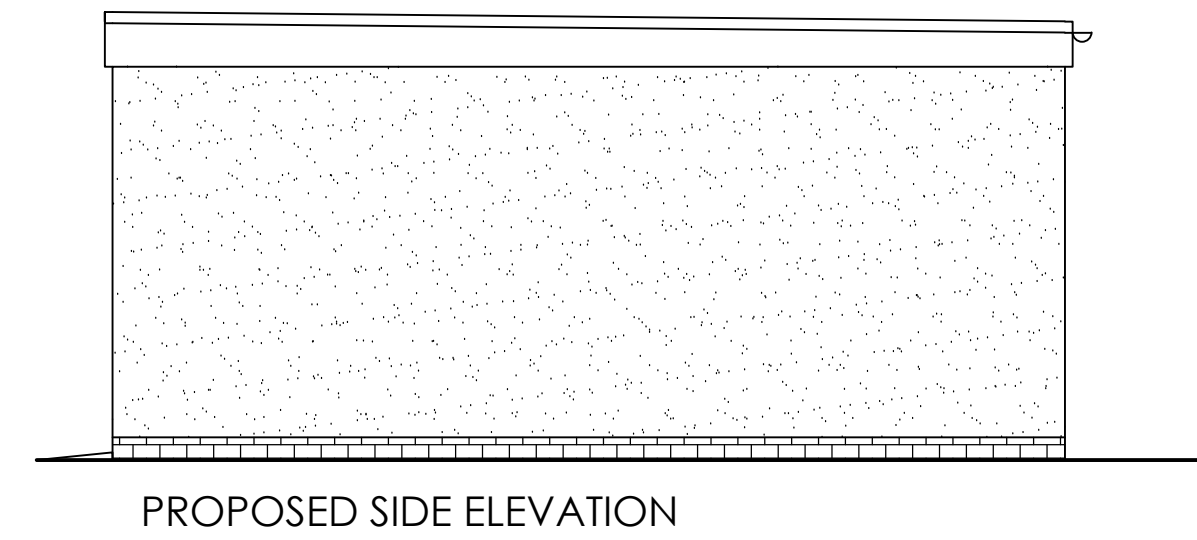
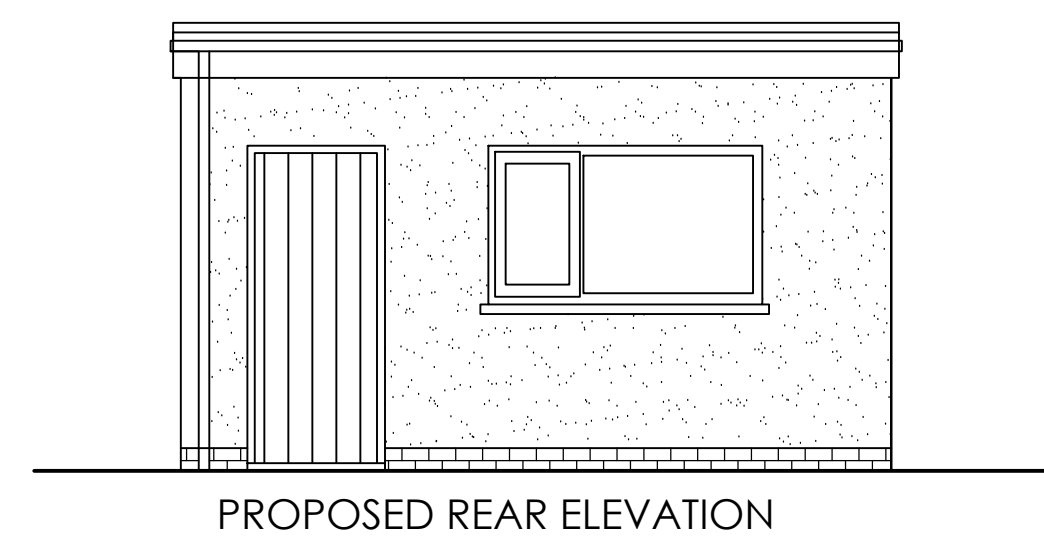
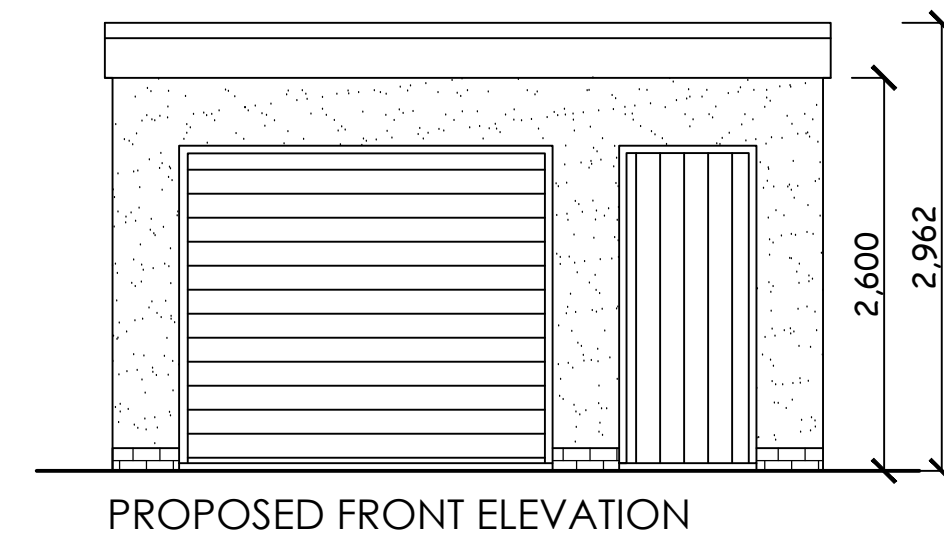


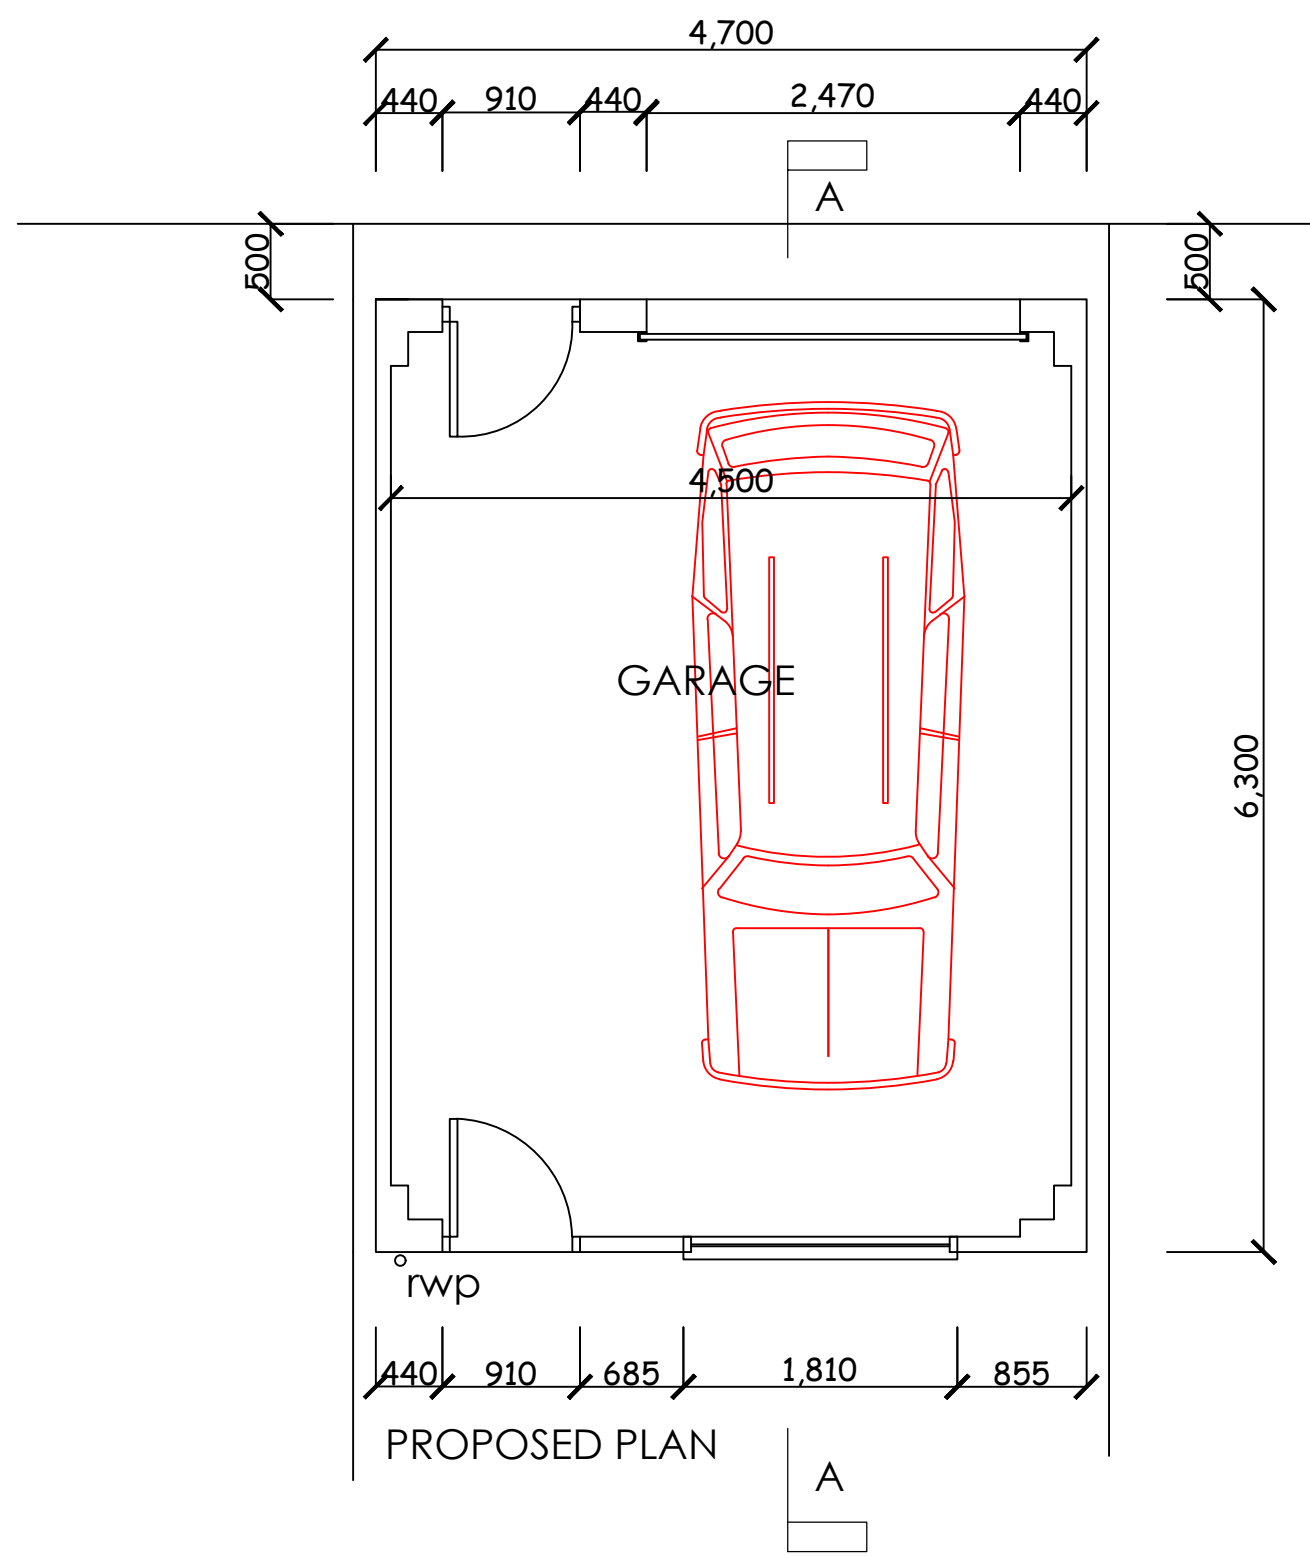

General Notes

No.	Revision/Issue	Date

Firm Name and Address

Project Name and Address

FULL PLAN, SECTION
& ELEVATIONS
29 VELINDRE ST
PORT TALBOT

Project	PAUL	Sheet
Date	09-02-23	B-01
Scale	1:50 & 20	