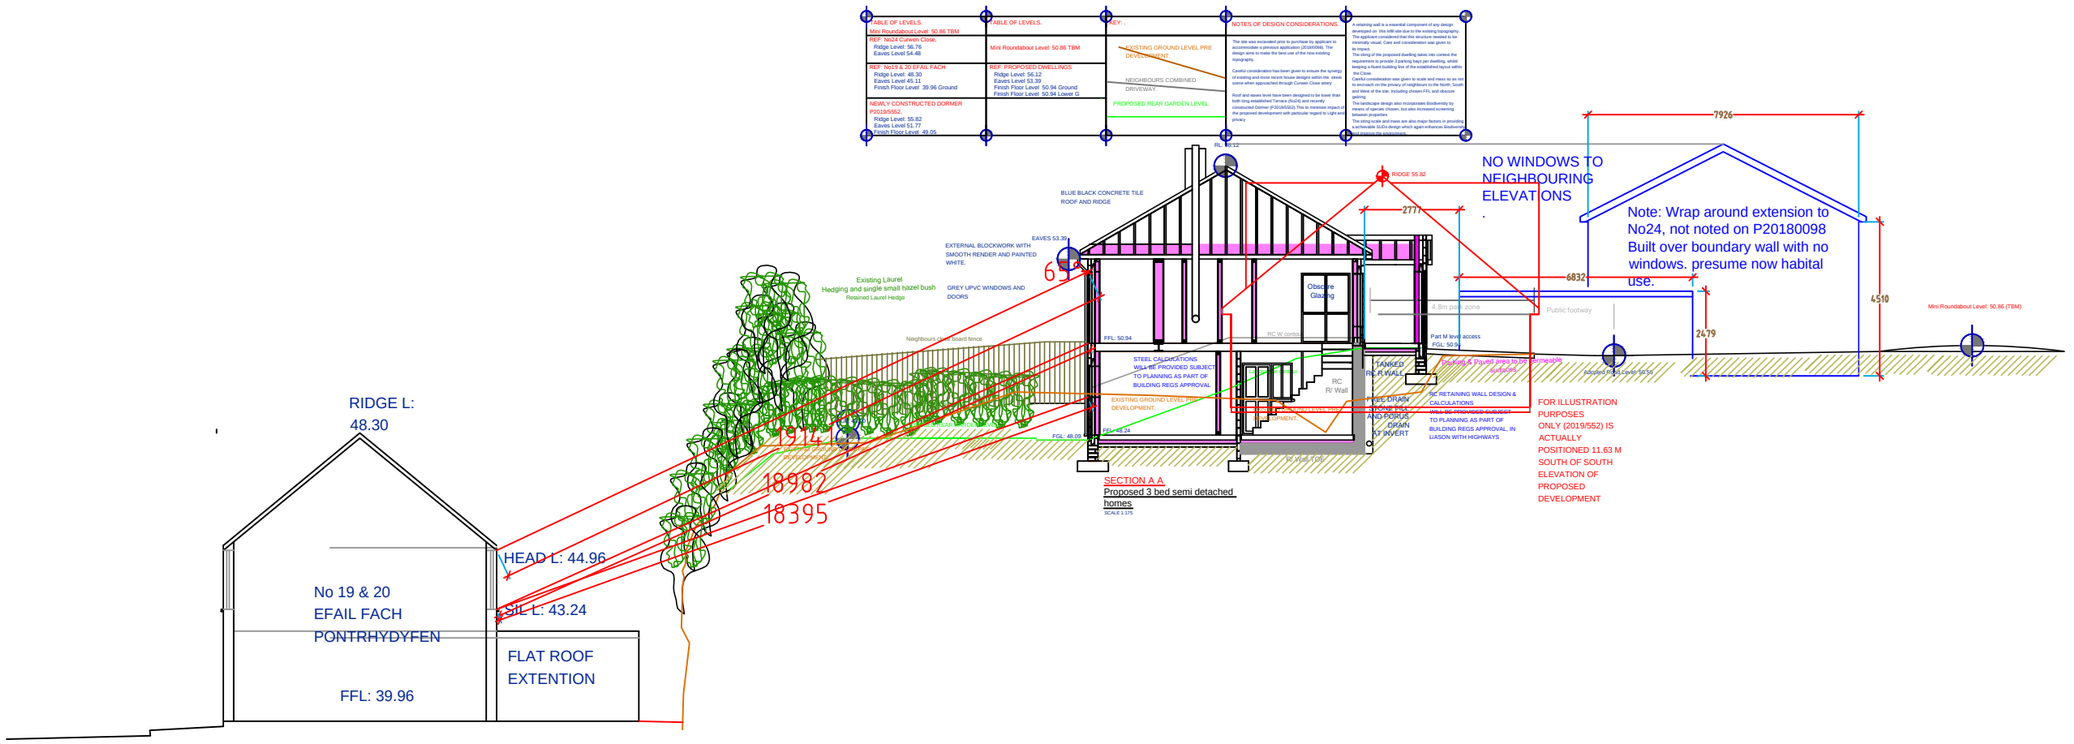


Revision Notes:

RIV A ADDED LOWER DWELLING

REAR GARDEN LEVEL REDUCED

Client Focused Professional Service Provider.

fastnet Ltd
PROJECT DESIGN & MANAGEMENT CONSULTANT
UTILITIES AND CONSTRUCTION SERVICE PROVIDER

CLIENT NAME : AMANDA BOUCHER

PROPOSED PAIR OF 3 BED SEMI DETACHED HOMES

PROJECT NAME:
PROPOSED PAIR OF 3 BED SEMI DETACHED HOMES
PLOT ADJ TO No 24 CURWEN CLOSE
PONTRHYDYFEN PORT TALBOT SA12 9UT

DRW TITLE & NO: Cross Section AA. RIV A FDL AB 1021 009

DATE: 20/10/21 | DO NOT SCALE PRINT @ A3

Drawn By: STK