



Ordnance Survey Map Reference - SS7495SE  
Scale - 1:1250 enlarged from 1:2500  
Area - Neath Port Talbot / Castell-nedd Port Talbot

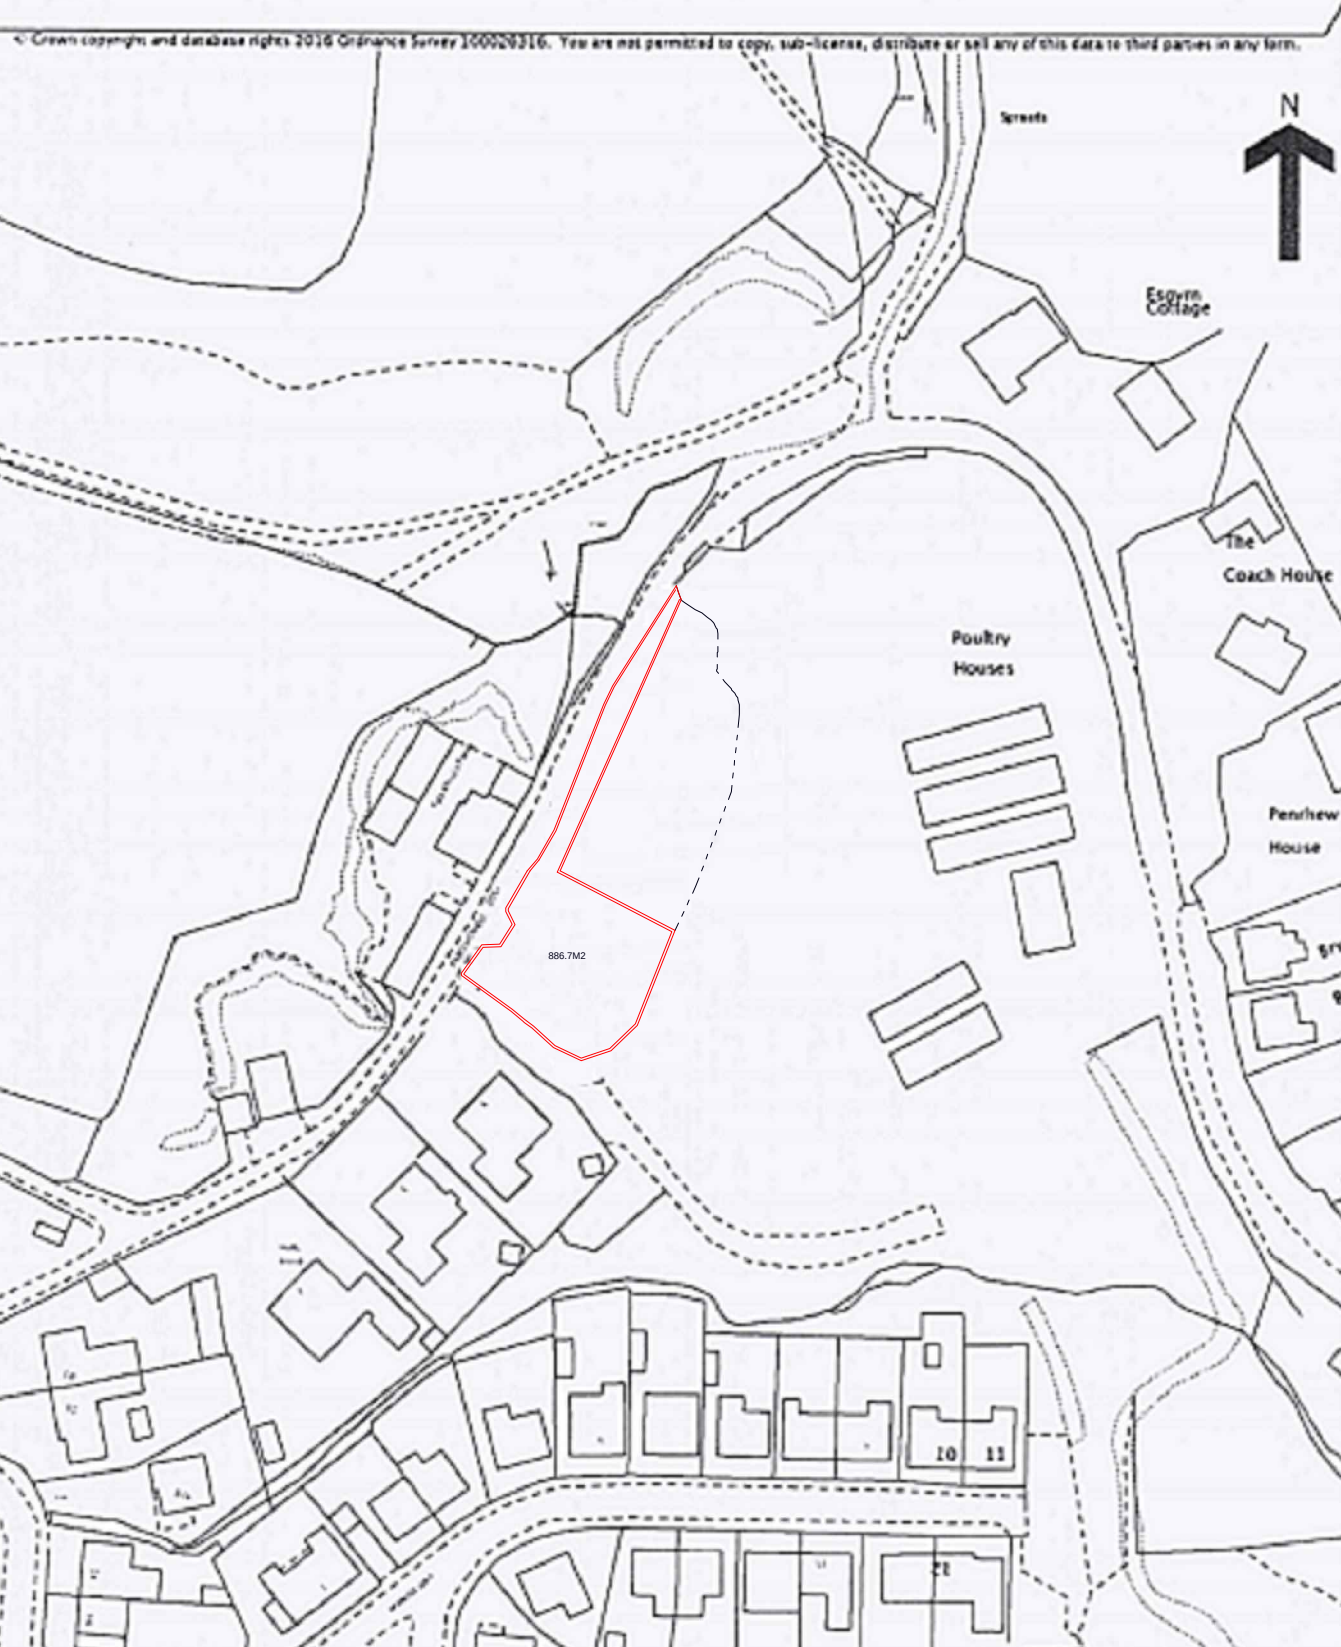

SCALE: 1 to 1250 @ A3

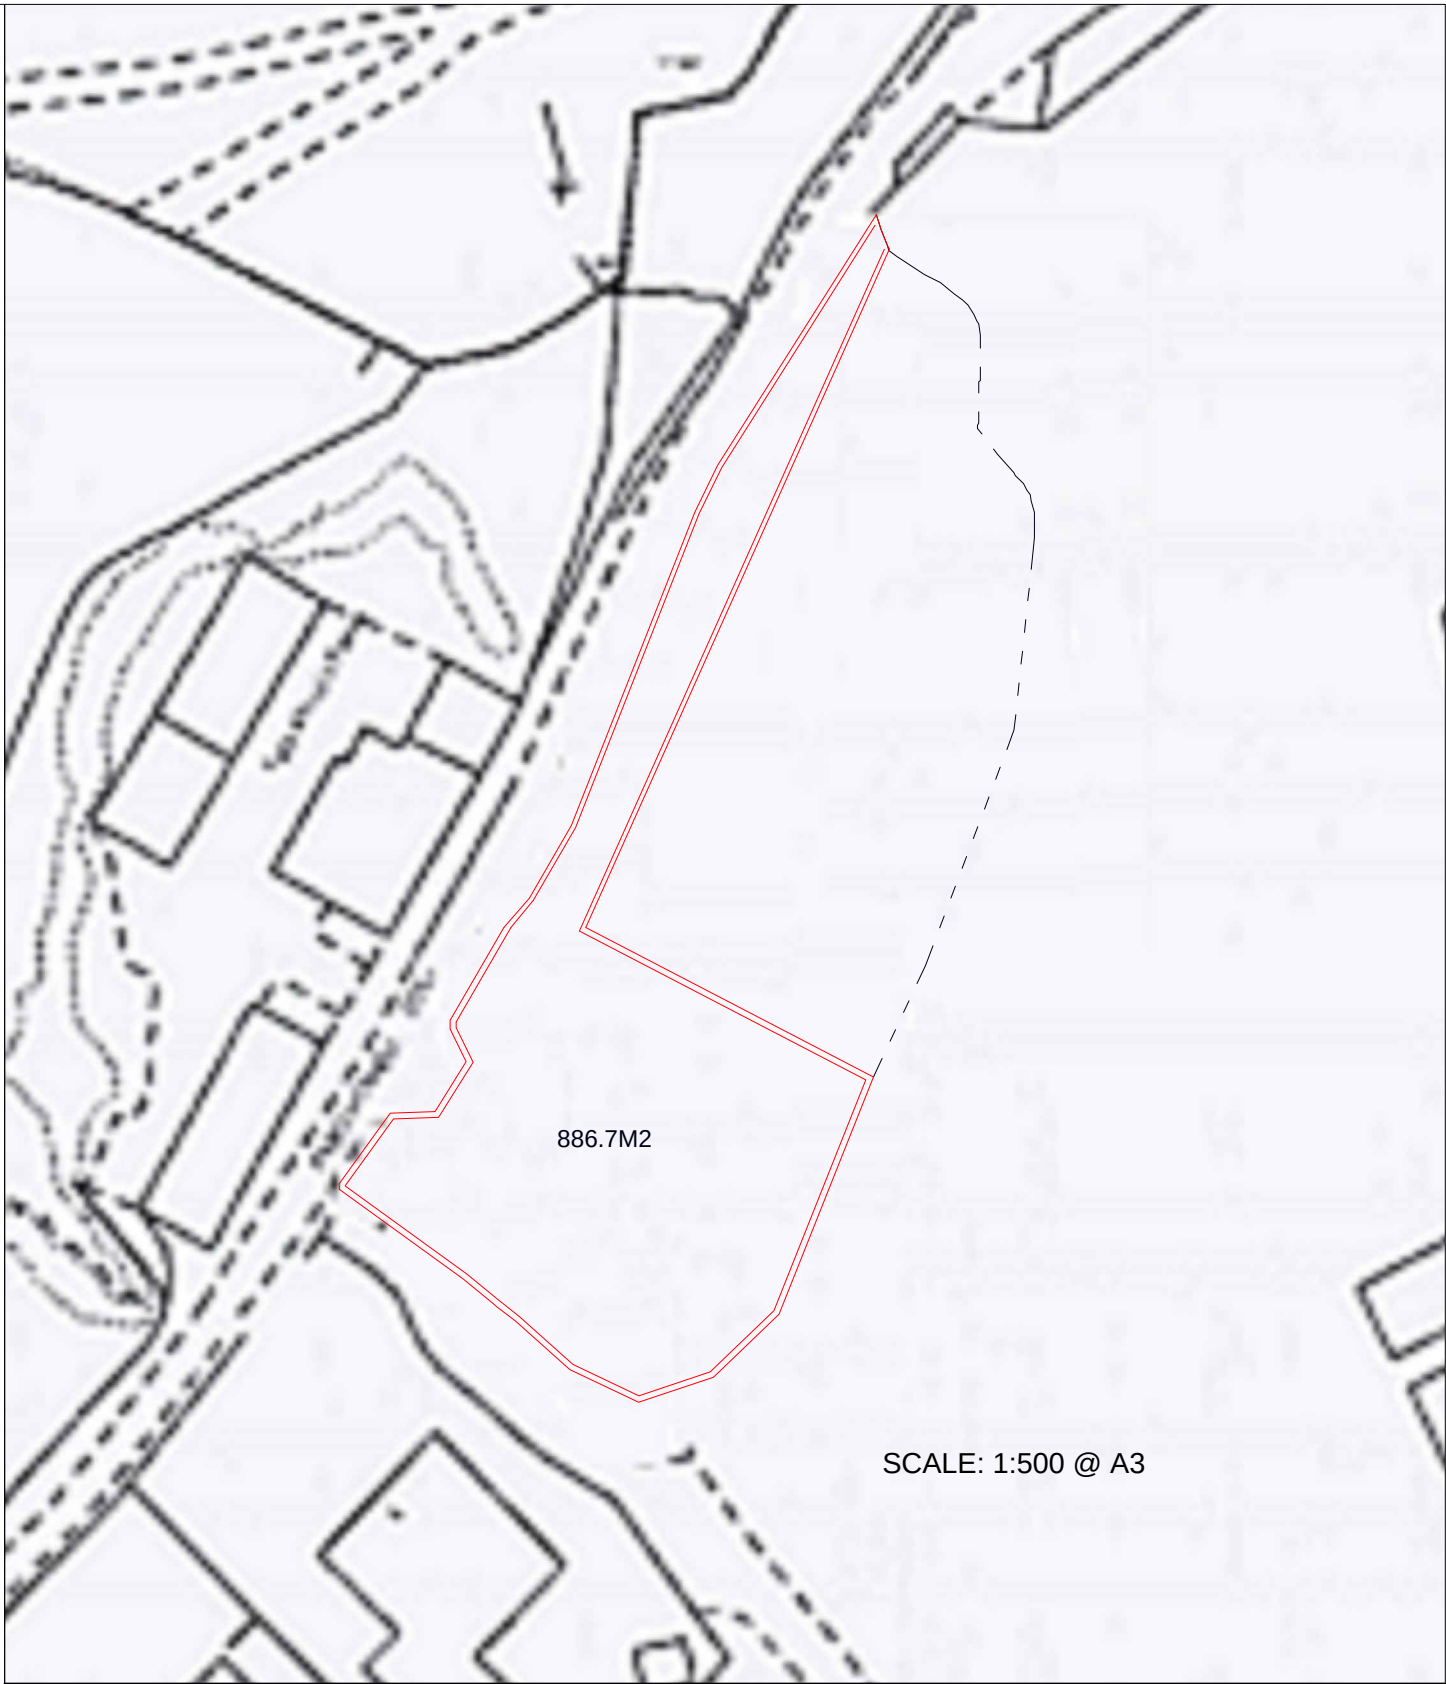

SCALE: 1:500 @ A3

**Atlas and Partners**

Planning and Building Services

Red Gables - Llanteg - Pembrokeshire - SA67 8PU  
Tel: 07810 891 375 - email: petetheplan@hotmail.co.uk

|             |                            |
|-------------|----------------------------|
| DRAWING NO: | CRO 01A                    |
| DRAWN BY:   | PW                         |
| DATE:       | 27/01/2018                 |
| SCALE:      | 1:1250 & 1:500 @ A3        |
| CLIENT:     | Mr And Mrs Ronnie Croxford |

N.B. THE DRAWINGS CAN BE SCALED  
FOR PLANNING PURPOSES ONLY

FOR ORDERING OR OTHER PURPOSES CHECK  
MEASUREMENTS ON SITE & WITH THE OWNER.  
DIMENSIONS ARE GIVEN FOR GUIDANCE ONLY.

TITLE: LOCATION PLANS EXISTING