


Full Plans Approved

NOTE: All dimensions to be checked on site and not scaled from the drawing.

BLOCK PLAN

1:500 Scale

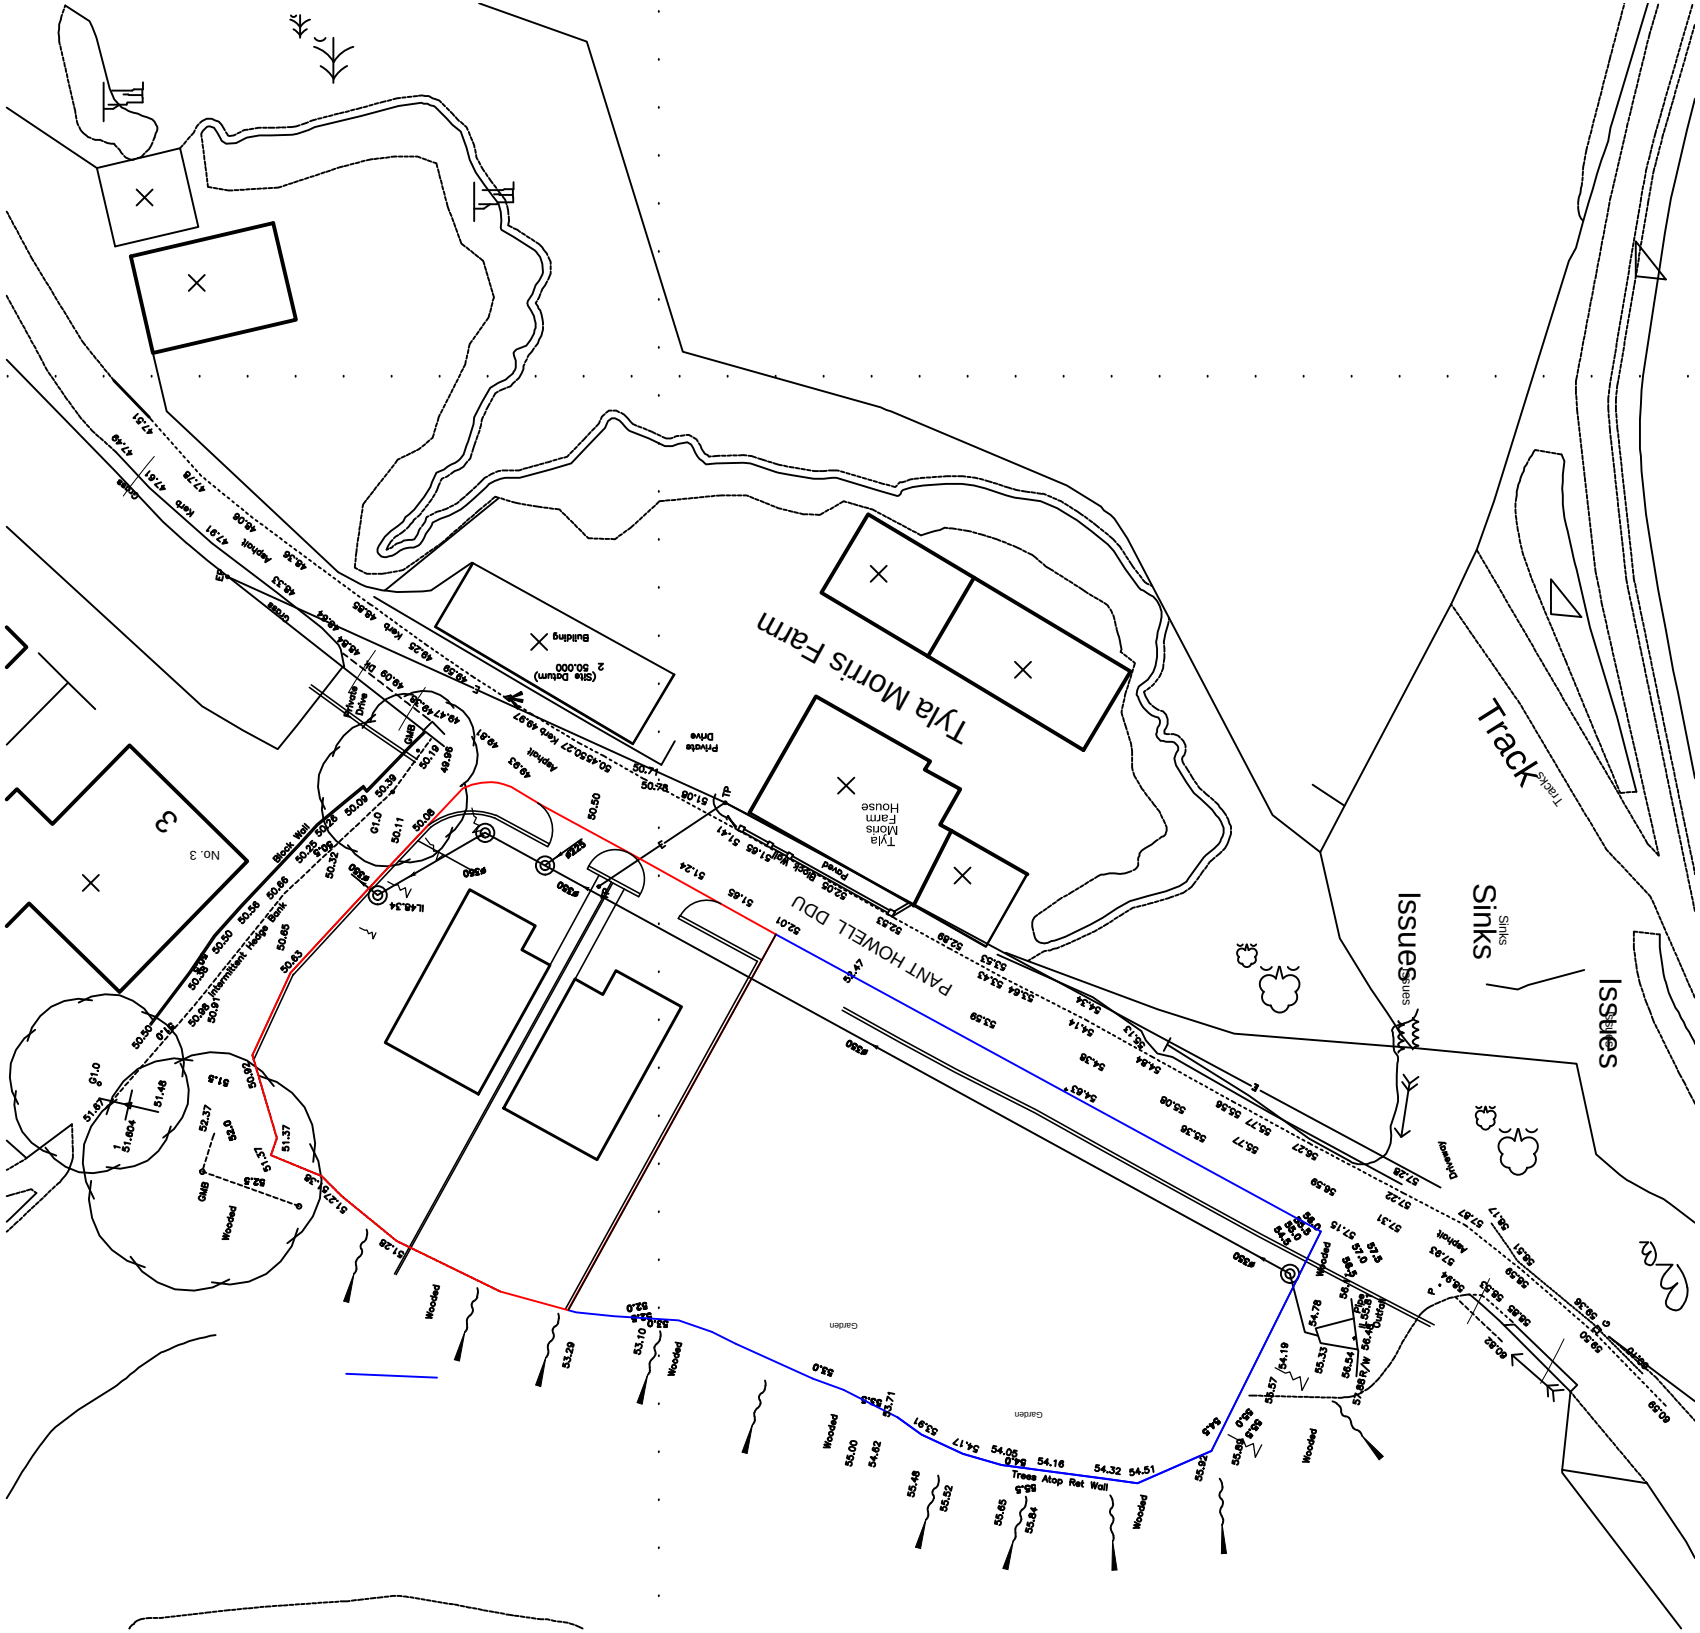

Planning Issue



DATE:		August 2015		DRAWN:	AWD	CHECKED:	HG	SCALE:	1:500 + 1:1250		A3	DRNG. NO.	HG-11-20-00	REV.	12	PURPOSE	Planning
CLIENT		Mr Tony Lewis															
JOB TITLE		Proposed New Dwellings at Land off Pant Howell Ddu, Briton Ferry, Neath															
DRNG. TITLE		Proposed Block + Location Plans															

LOCATION PLAN

1:1250 Scale

