


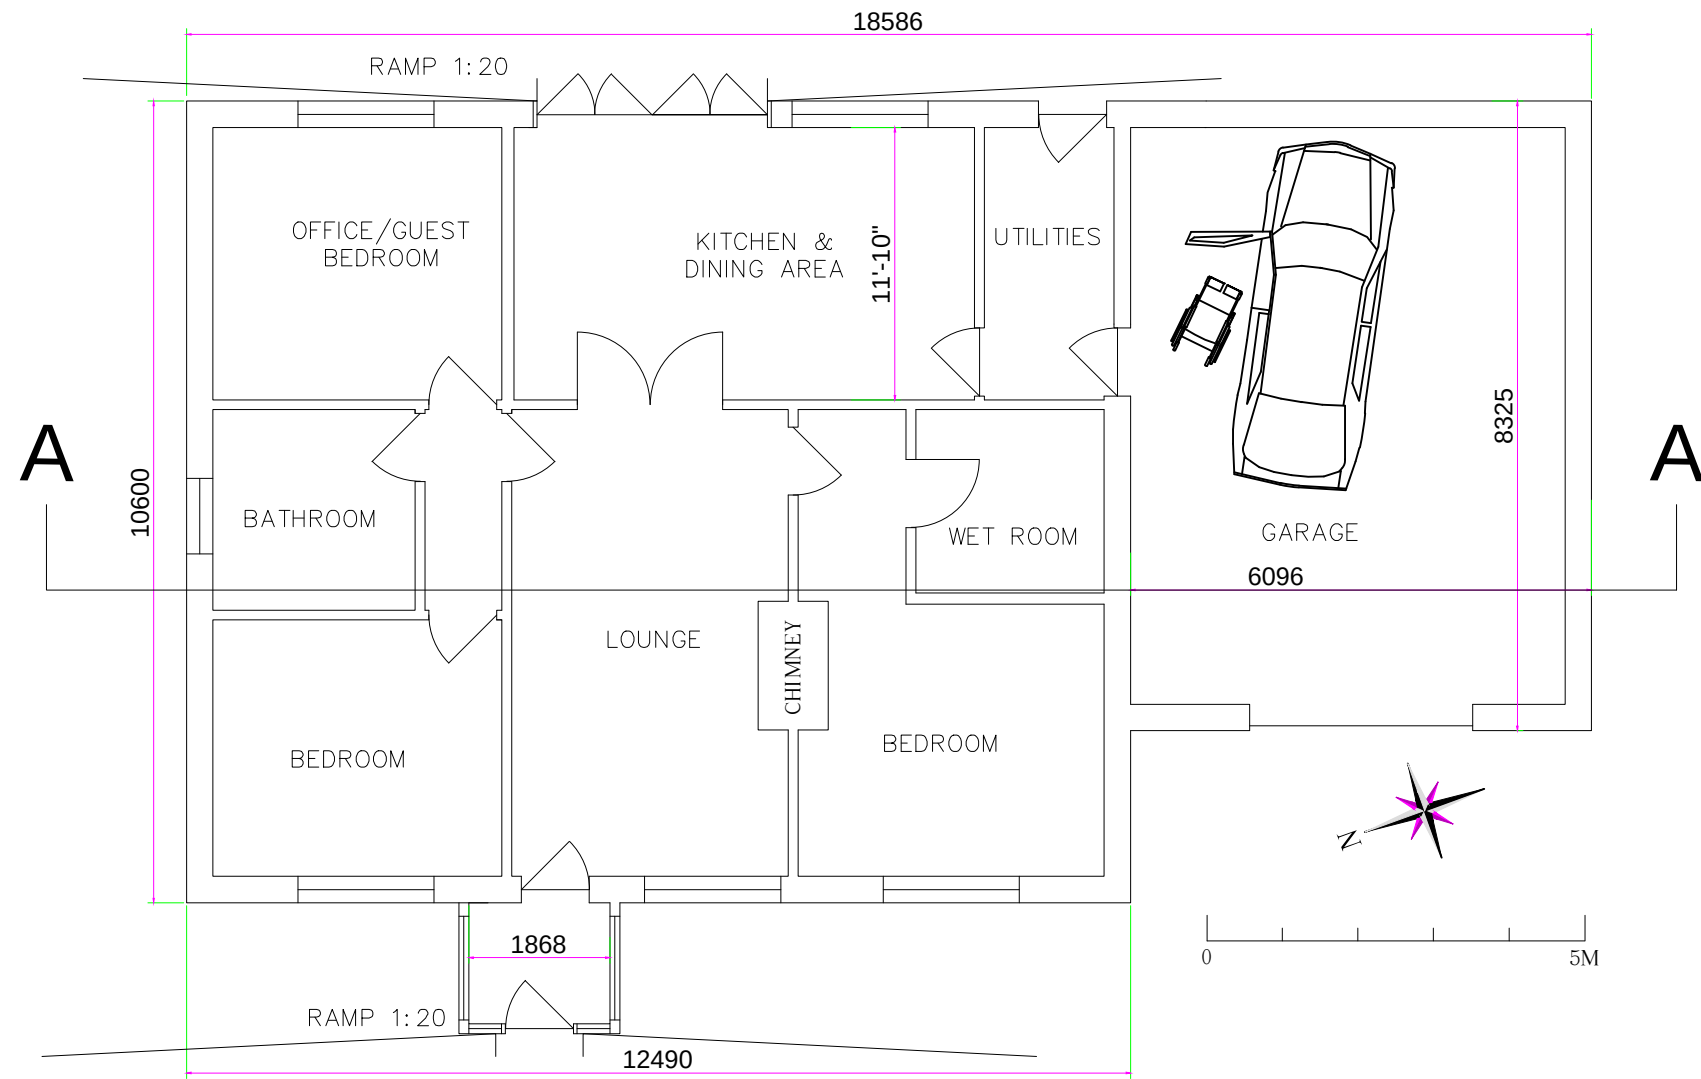

PROPOSED BUNGALOW

PROPOSED BUNGALOW

N.B. THE DRAWINGS CAN BE SCALED
FOR PLANNING PURPOSES ONLY

FOR ORDERING OR OTHER PURPOSES CHECK
MEASUREMENTS ON SITE & WITH THE OWNER.

DIMENSIONS ARE GIVEN FOR GUIDANCE ONLY.

Atlas and Partners

Planning and Building Services

Red Gables - Llanteg - Pembrokeshire - SA67 8PU
Tel: 07810 891 375 - email: petetheplan@hotmail.co.uk

DRAWING NO:	CRO 03
DRAWN BY:	PW
DATE:	26/11/2017
SCALE:	1 to 100 @ A3
CLIENT:	Mr Ronnie Croxford

TITLE: **GROUND FLOOR PROPOSED**