


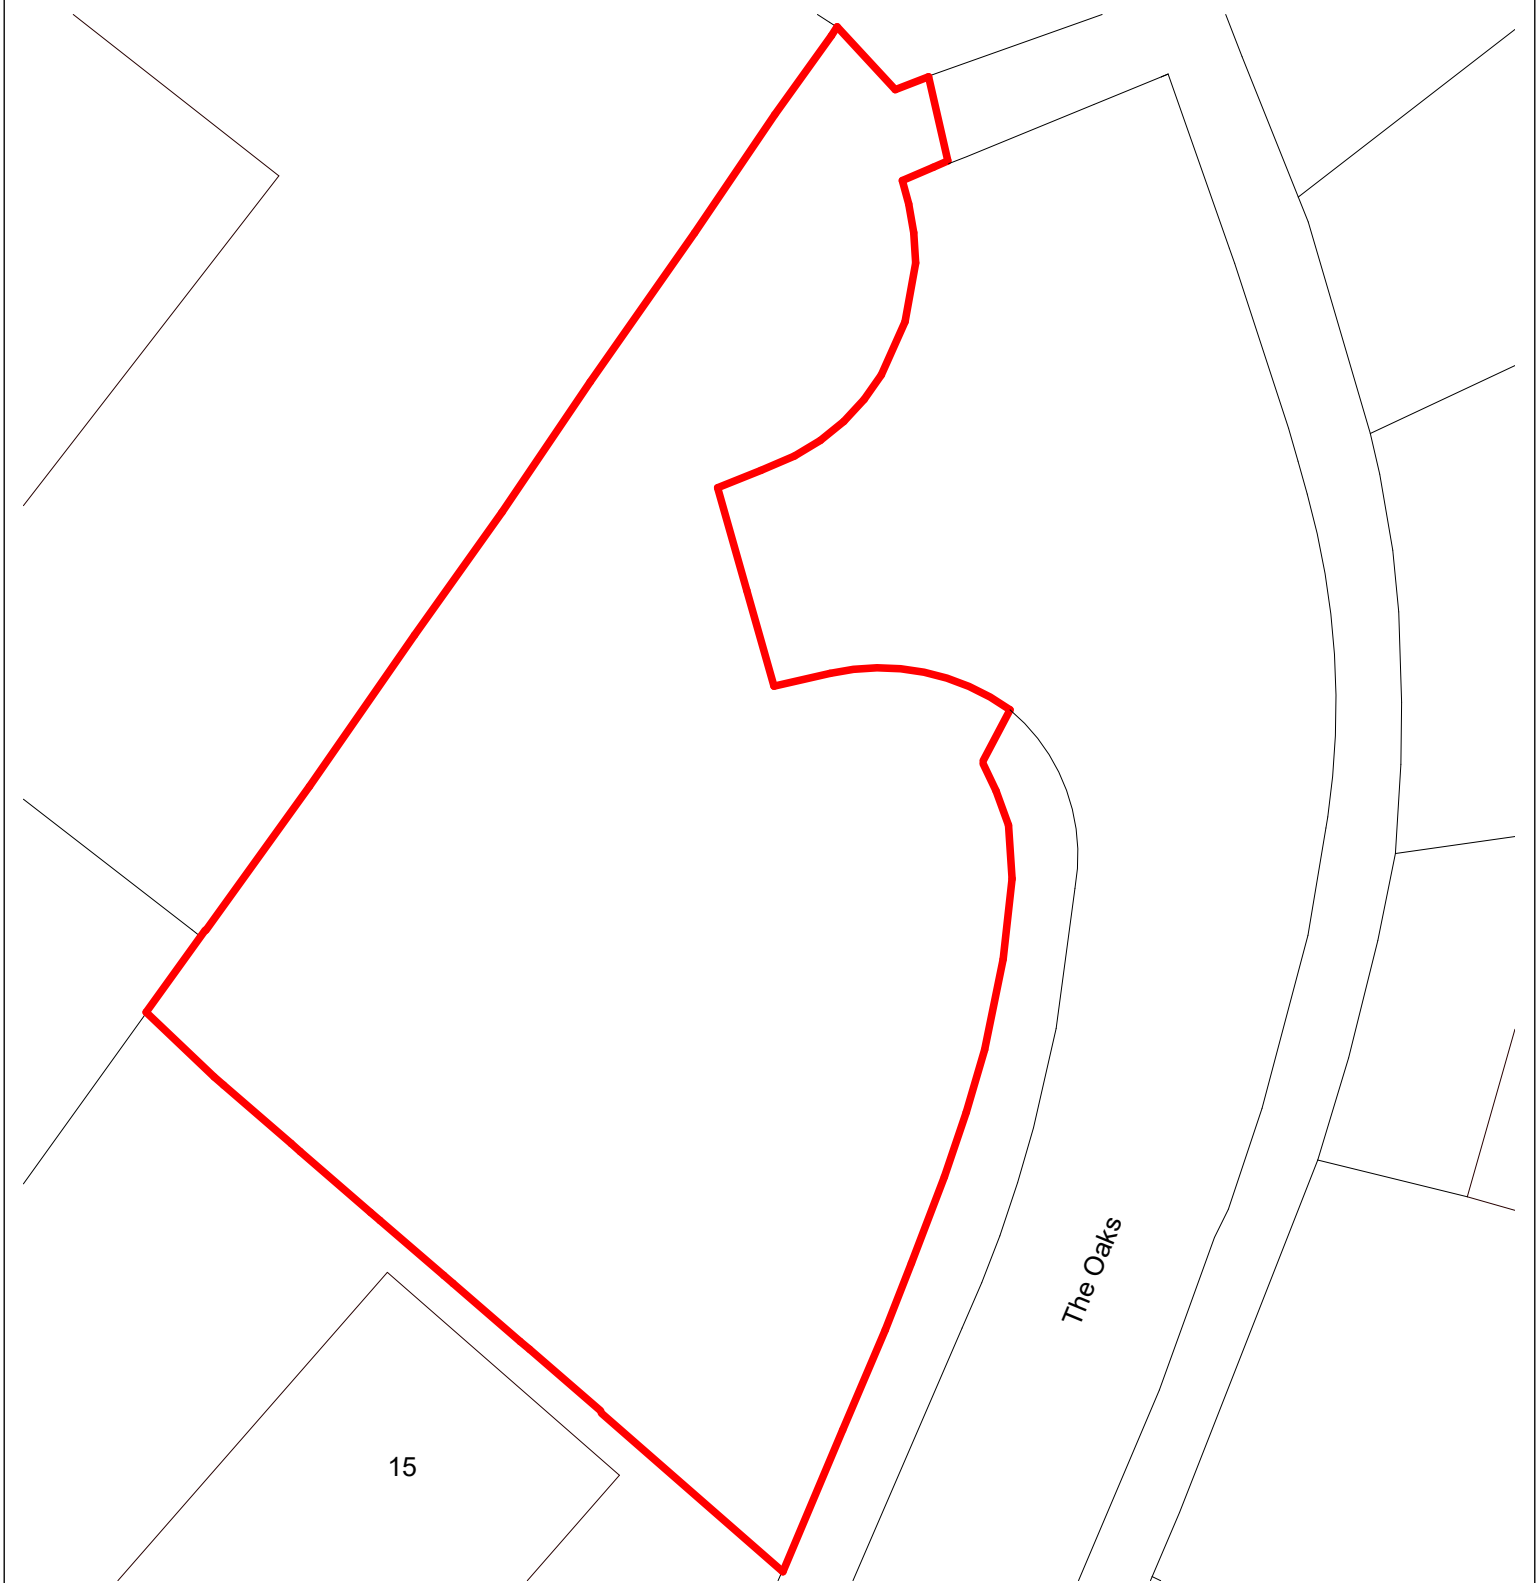

darkin

architects

drawing on

experience

www.darkinarchitects.com

CARDIFF 02922 744 005

LLANELLI 01554 778 730

NEATH 01639 505 566

info@darkinarchitects.com

NOTES

Ordinance Survey © Crown Copyright 2022.  
All rights reserved. Licence number 100022432

| No. | Description                  | By  | Date     |
|-----|------------------------------|-----|----------|
| A   | Topo adjusted and Amendments | NCR | 10.02.23 |
|     |                              |     |          |
|     |                              |     |          |
THIS DRAWING IS THE COPYRIGHT OF DARKIN ARCHITECTS AND MAY NOT BE COPIED, ALTERED OR REPRODUCED IN ANY FORM OR PASSED TO A THIRD PARTY WITHOUT THEIR CONSENT. DIMENSIONS MUST BE CHECKED AND VERIFIED ON SITE AND ANY DISCREPANCIES SHOULD BE REPORTED TO THE ARCHITECT. THIS DRAWING MUST NOT BE SCALED AND SHOULD BE READ IN CONJUNCTION WITH ALL OTHER CONSULTANT'S DRAWINGS. IF IN DOUBT ASK FOR CONFIRMATION

|                 |  |                                        |                                    |
|-----------------|--|----------------------------------------|------------------------------------|
| CLIENT          |  | Huw Toghil                             |                                    |
| PROJECT         |  | The Oaks                               |                                    |
| PROJECT ADDRESS |  | Plot 14, The Oaks<br>Cimla<br>SA11 3RJ |                                    |
| DRAWING TITLE:  |  | Site Block Plan                        |                                    |
| DRAWN BY        |  | CHECKED BY                             | © Copyright Darkin Architects 2022 |
| BDR             |  | TOM                                    |                                    |
| PROJECT REF     |  | SCALE                                  | PAPER SIZE                         |
| NH371           |  | 1 : 200                                | A4                                 |
| DRAWING         |  | REVISION                               | DATE                               |
| 002             |  | A                                      | 10/08/22                           |

RIBA

Chartered Practice