



Superseded

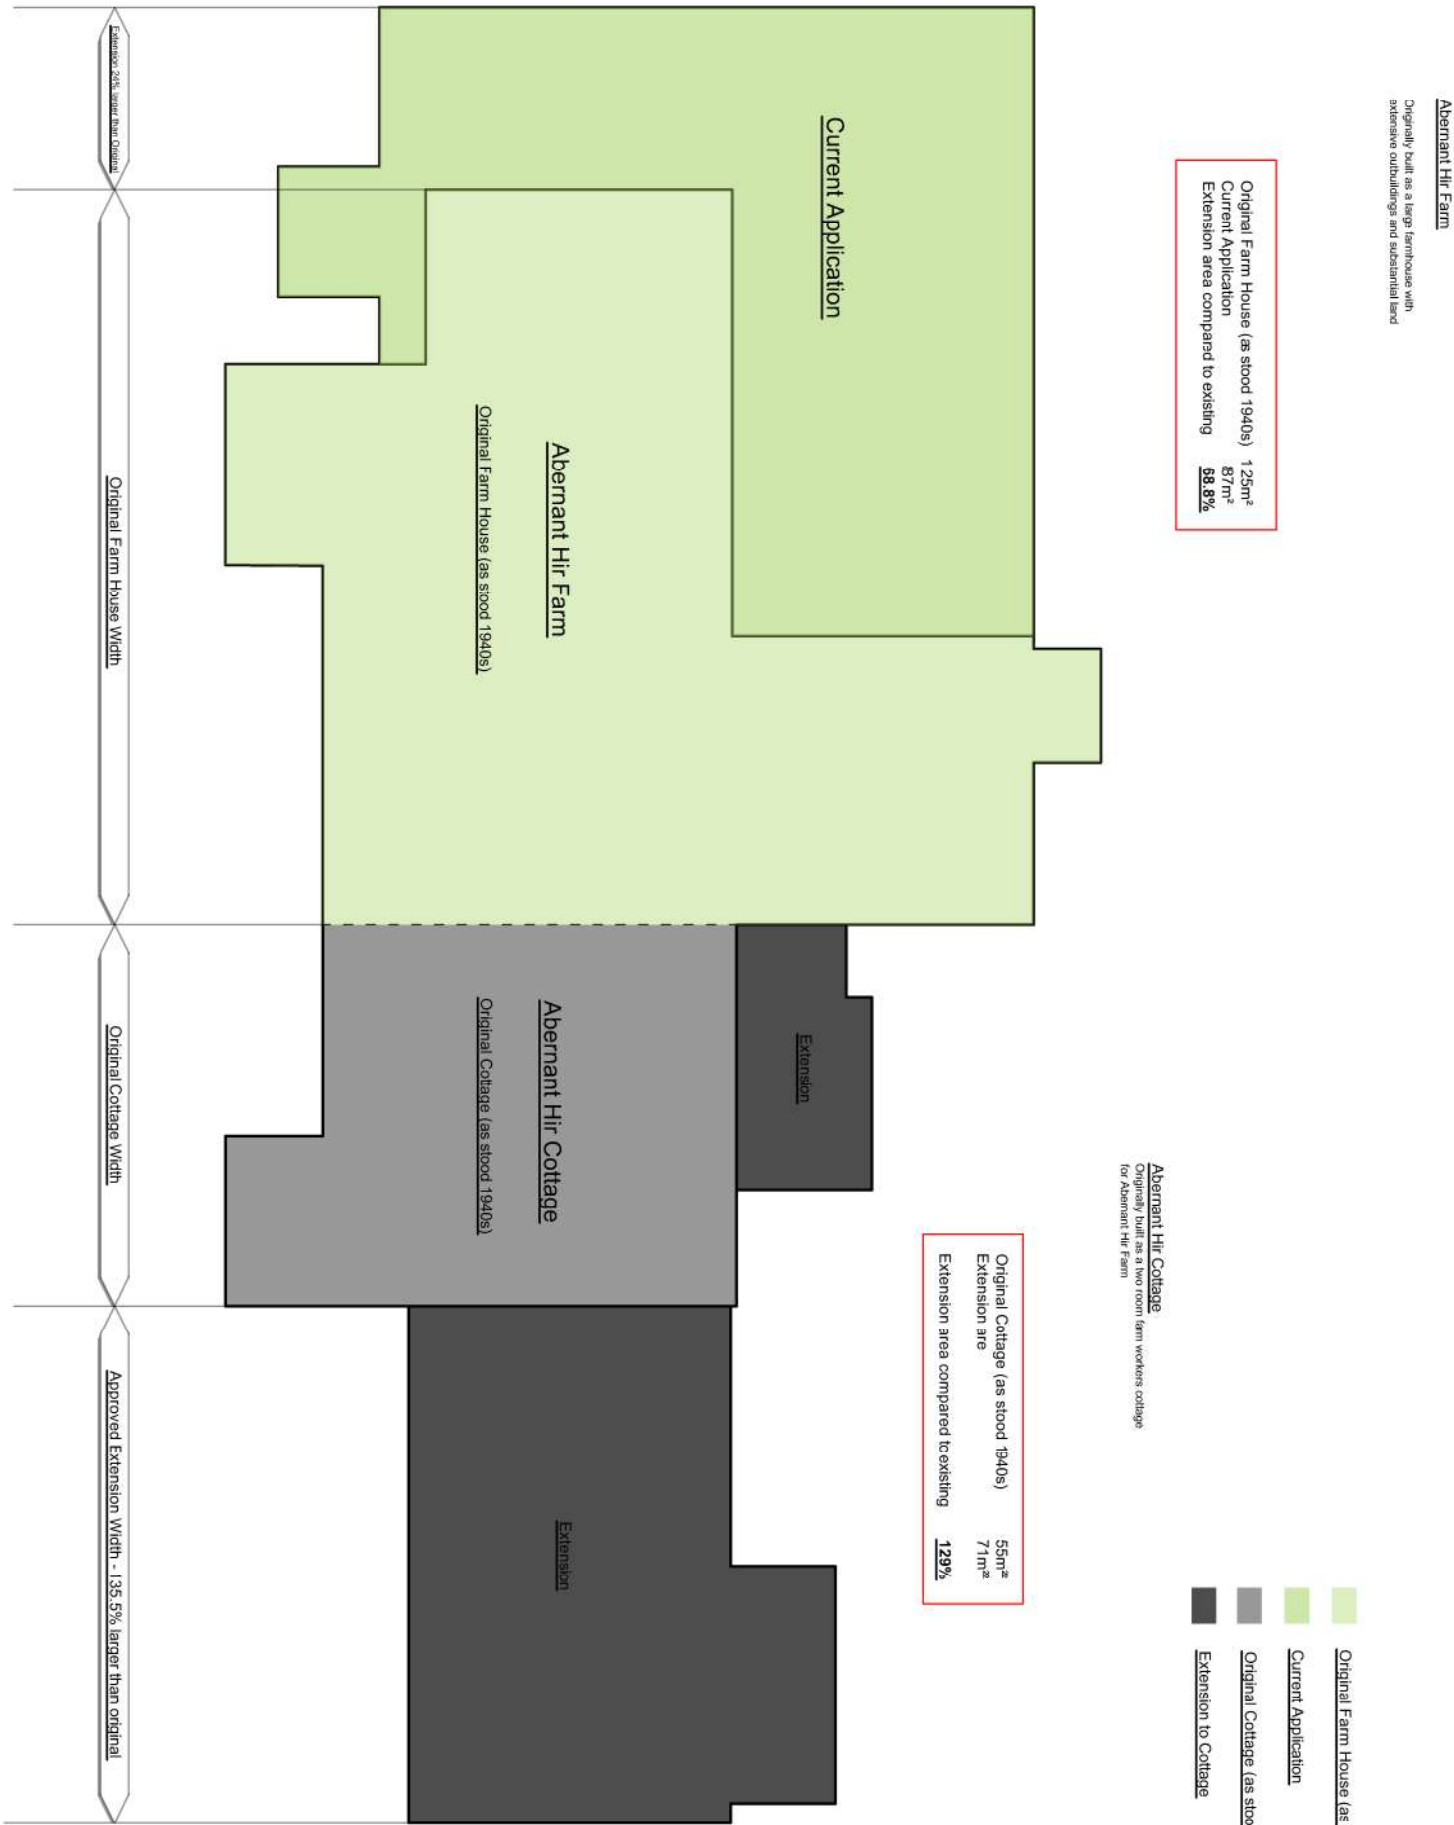

Proposed Side Elevation

This drawing is copyright ©
NOTE: All dimensions to be checked on
site and not scaled from the drawing.

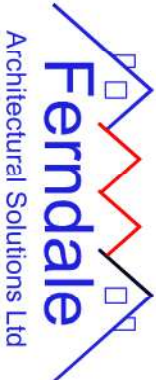

CLIENT Mr And Mrs Nathan Cosker		JOB TITLE Works at Abernant Hir Farm SA11 5RU		DRWG. TITLE extension compared with approved neighbouring extension	
DATE: Oct 2022	SCALE: 1:100	A3	DRWG. NO. 21.01.200	REV. 00	PURPOSE Planning

Ferndale Architectural Solutions LTD
98 Neath Road, Resolven, Neath, SA11 4AN Tel:07970808768 Email: owen@ferndales.co.uk