



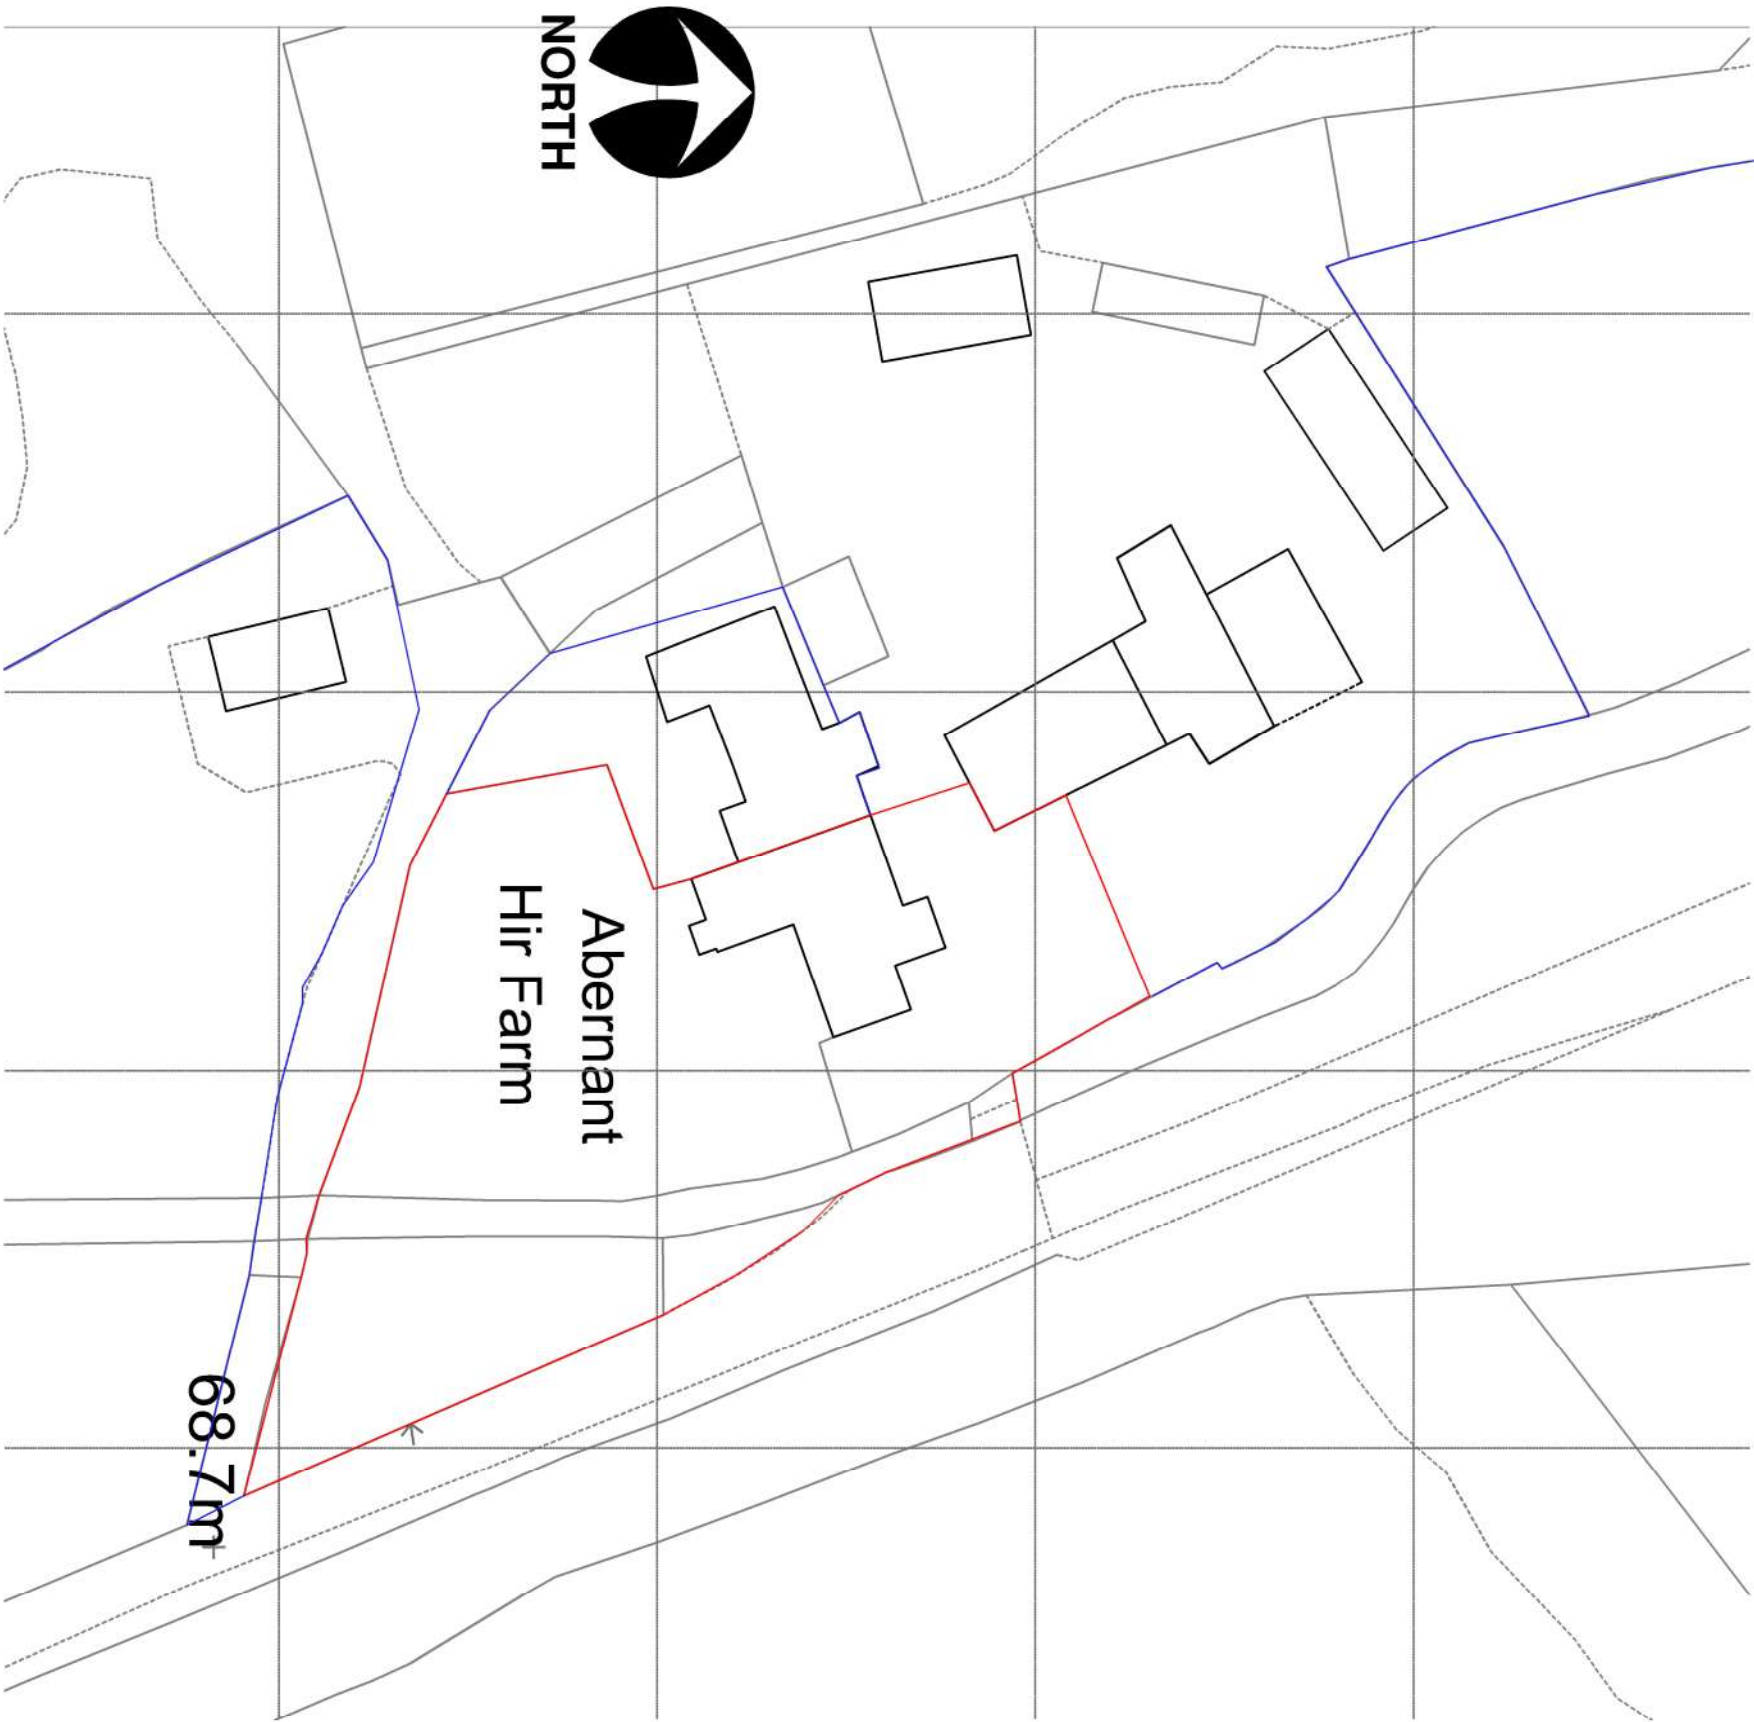


Block Plan 1-500

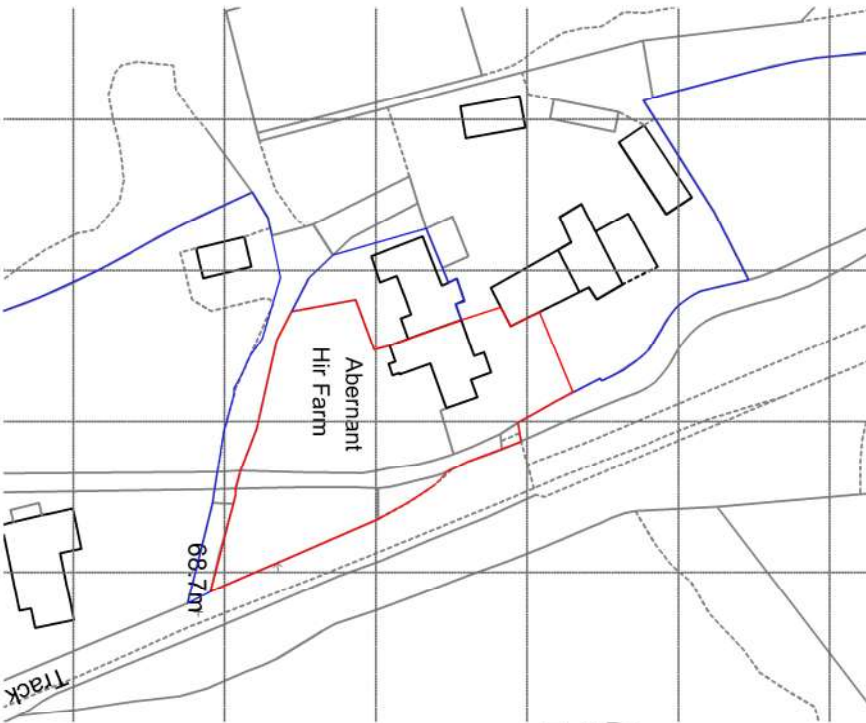

Location Plan 1-1250

This drawing is copyright ©
NOTE: All dimensions to be checked on
site and not scaled from the drawing.

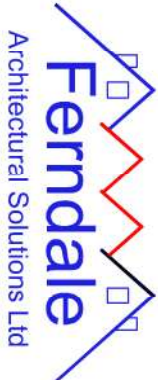

CLIENT Mr And Mrs Nathan Cosker		JOB TITLE Works at Abernant Hir Farm SA11 5RU		DRWG. TITLE Existing OS Extract	
DATE: June 2022	SCALE: As Shown	A3	DRWG. NO. 21.01.200	REV. ---	PURPOSE Record

Ferdale Architectural Solutions LTD
98 Neath Road, Resolven, Neath, SA11 4AN Tel:07970808768 Email: owen@ferdalecas.co.uk