




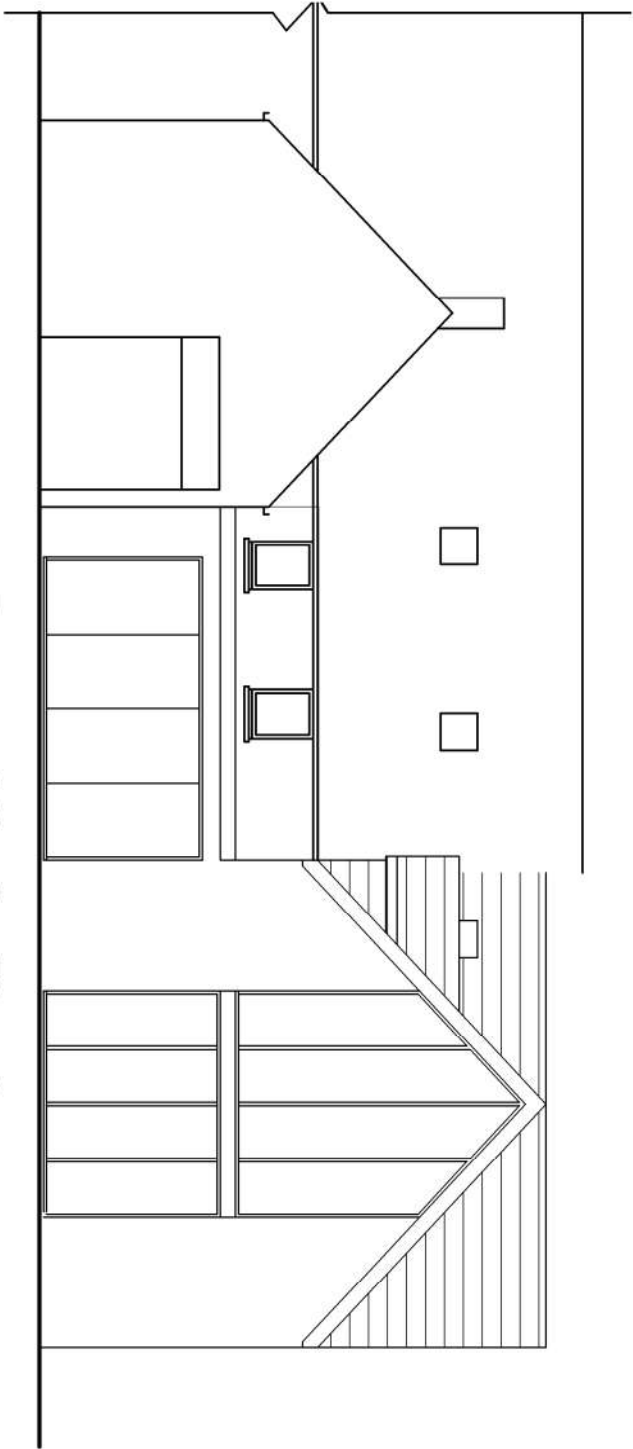


Proposed Garden Elevation

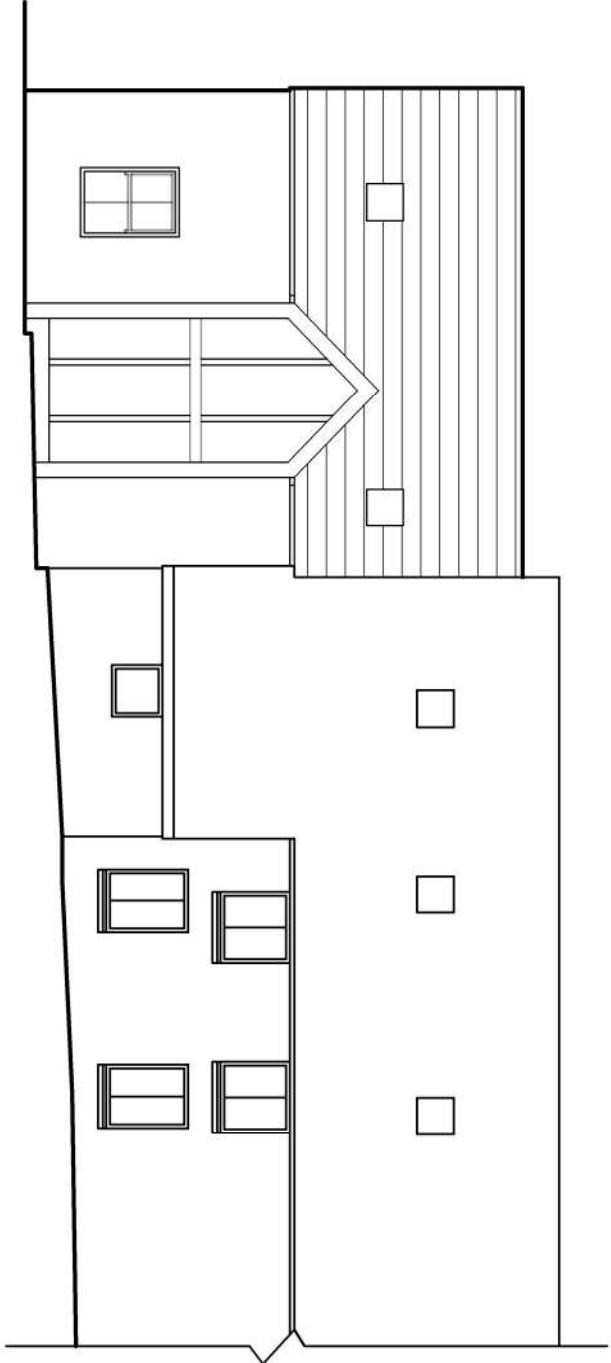

Proposed Entrance Elevation

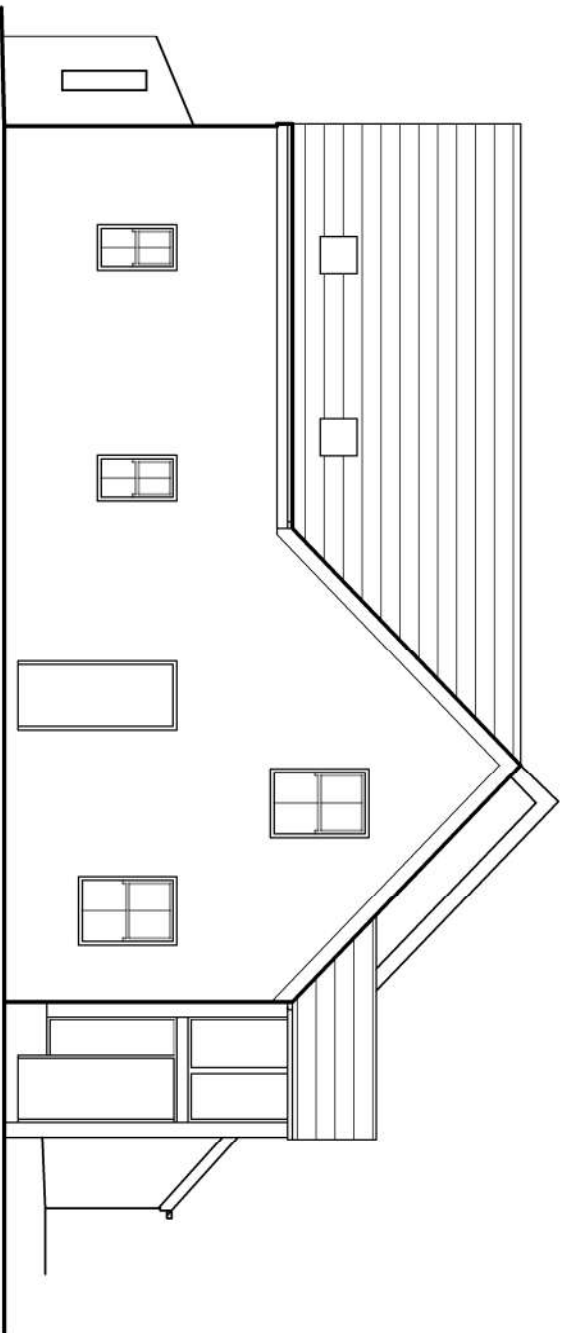

Proposed Side Elevation

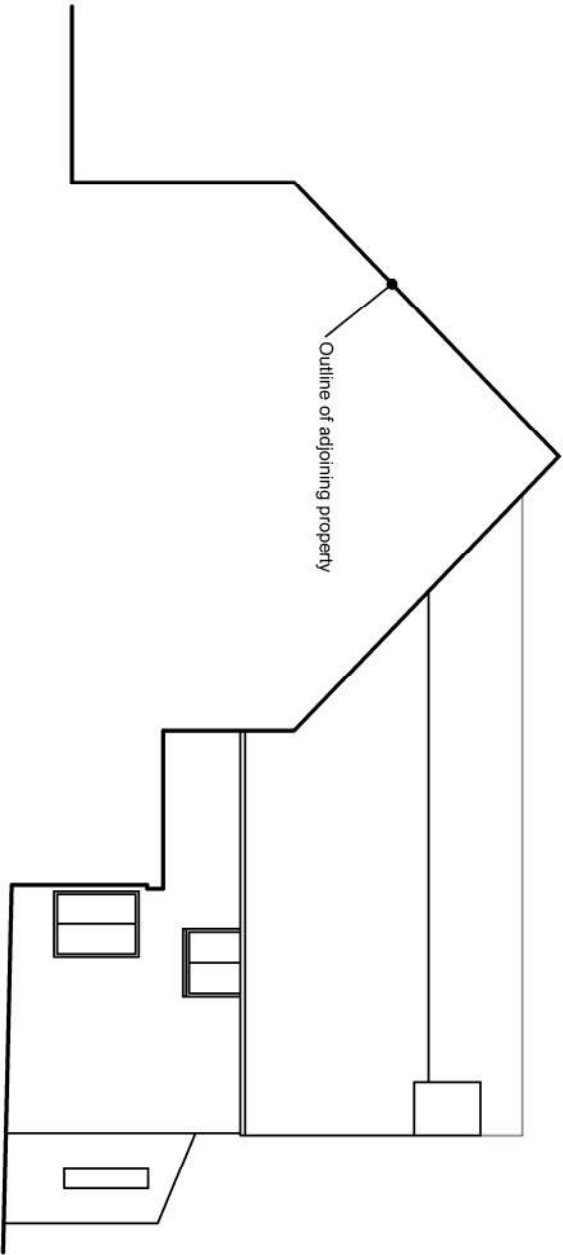


Proposed Elevation from adjoining property

Materials Note-

- Roof - Slate to match existing
- walls - render to match existing
- Windows and doors - Upvc to match existing
- New Entrance - Oak Framed

This drawing is copyright ©
NOTE: All dimensions to be checked on
site and not scaled from the drawing.

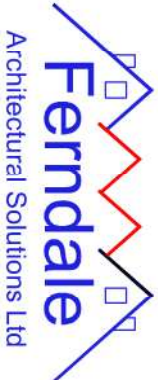

CLIENT Mr And Mrs Nathan Cosker		JOB TITLE Works at Abernant Hir Farm SA11 5RU		DRWG. TITLE Proposed Elevations	
DATE: June 2022	SCALE: 1:100	A3	DRWG. NO. 21.01.102	REV. 01	PURPOSE Planning

Ferndale Architectural Solutions LTD
98 Neath Road, Resolven, Neath, SA11 4AN Tel:07970808768 Email: owen@ferndales.co.uk