


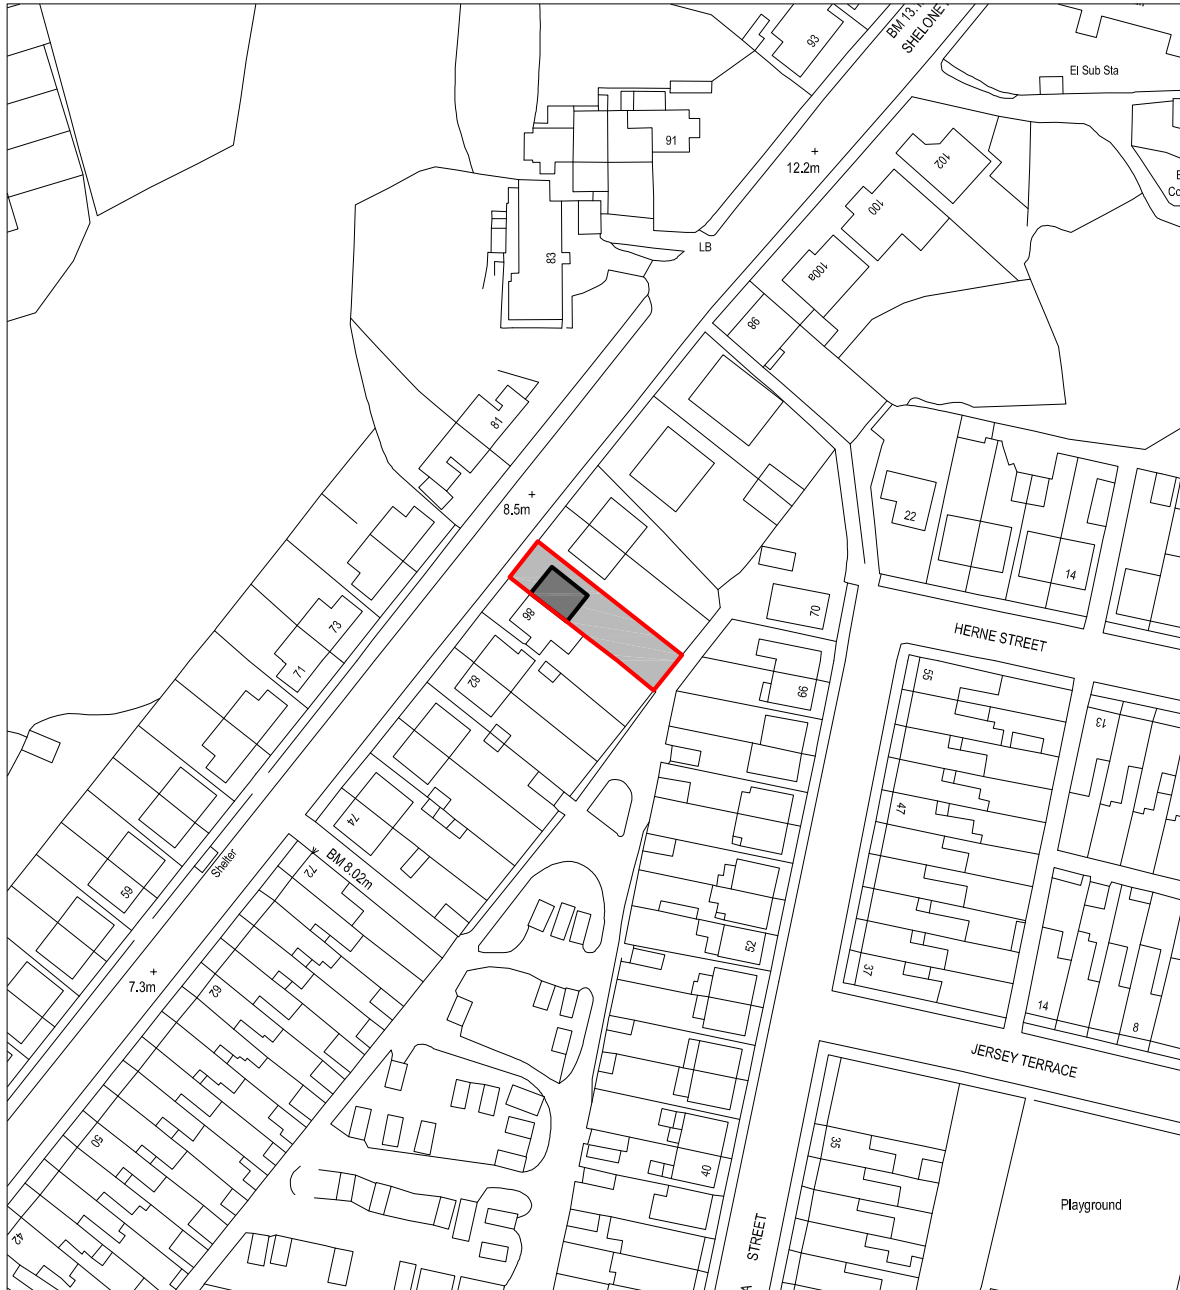

Reproduced from an Ordnance Survey map with the permission of the
Controller of Her Majesty's Stationary Office. Crown Copyright reserved



SITE LOCATION PLAN

Scale 1:1250



Cwm Planning & Design Ltd.
(architectural and Draughting Services)

Client:

Mr & Mrs. J. Wellington
88 Shelone Road,
Briton Ferry.
SA11 2PU

Project Title:

SINGLE STOREY REAR EXTENSION

General Notes:

1. Do not scale from this drawing, take figured dimensions only.
2. Dimensions are in millimeters unless otherwise stated.

Drawing Issue:

PLANNING

Drawing Title:

SITE LOCATION PLAN

Drawing No: 001

Revision:

Date: 10-02-2023

Revised:

Scale(s): 1:1250

Paper Size: **A4**