


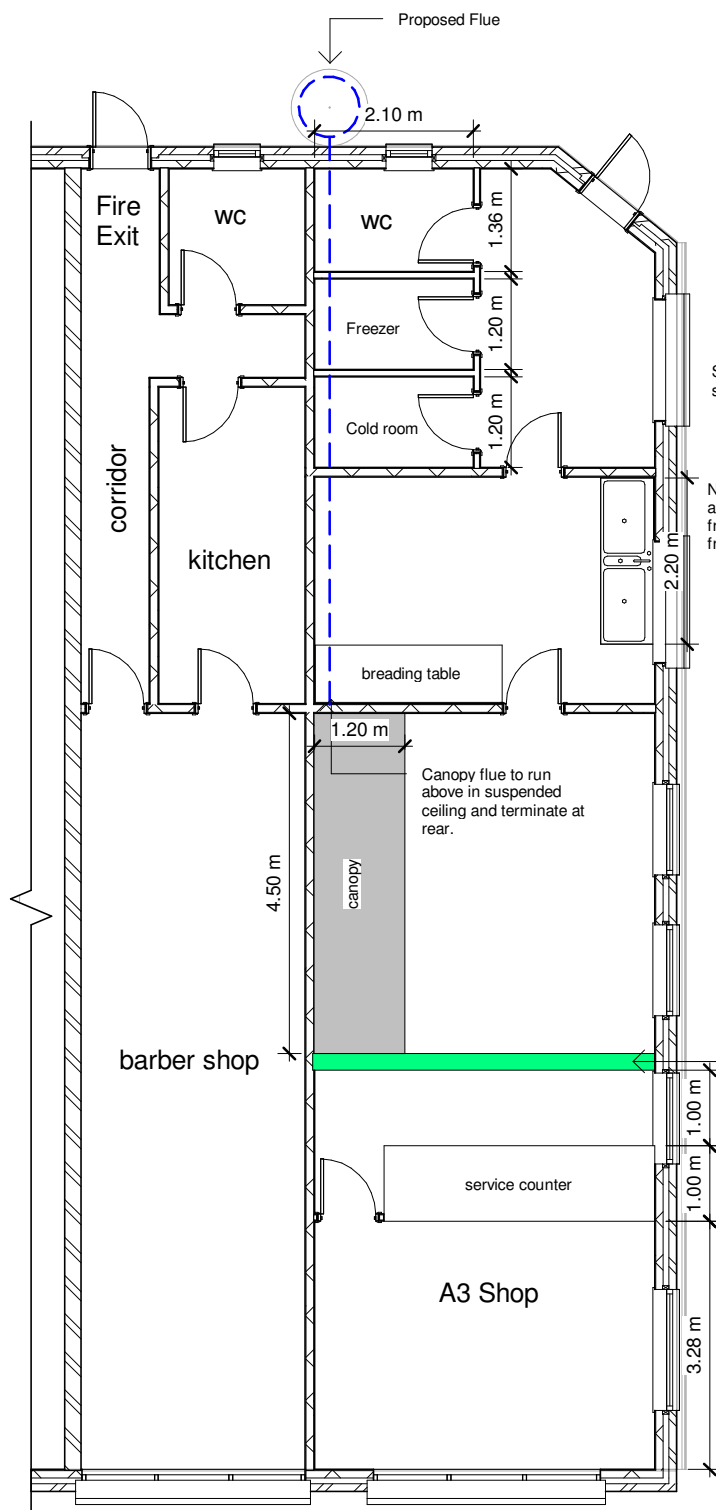


Proposed GF
1 : 100




Proposed Front
1 : 100



Proposed Left Side
1 : 100

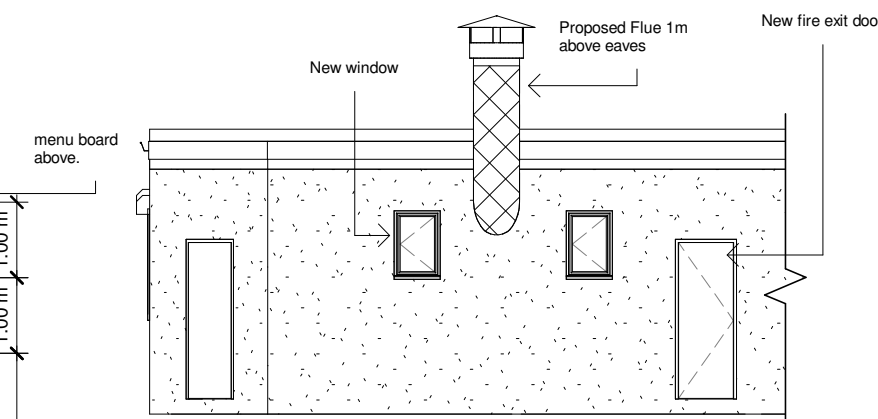

Proposed Rear
1 : 100

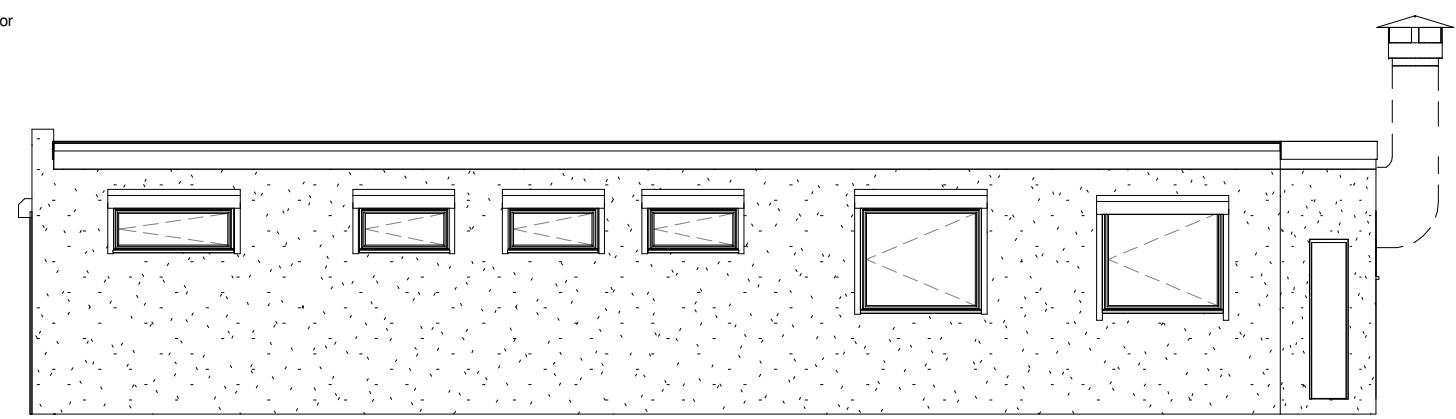

Proposed Right Side
1 : 100

No.	Description	Date

 www.ccs-solutions.co.uk			
CODE	STATUS	SUITABILITY DESCRIPTION	PURPOSE OF ISSUE

PROJECT	2 Parry Rd, Port Talbot
SHEET	Proposed

CLIENT	Mr Sakilan Selvanayagam		
Date	01/02/2023	Project number	01022023
Scale (@ A3)	1 : 100	DRWAING NUMBER	A302
Drawn by	CCS	Checked by	Client
REV			