



GENERAL


1. ALL DIMENSIONS ARE IN MILLIMETRES UNLESS NOTED OTHERWISE.
2. ALL LEVELS ARE IN METRES UNLESS NOTED OTHERWISE.
3. ALL LEVELS RELATE TO ORDNANCE DATUM UNLESS NOTED OTHERWISE.
4. DO NOT SCALE FROM THIS DRAWING. USE FIGURED DIMENSIONS ONLY.
5. ANY DISCREPANCIES TO BE REPORTED IMMEDIATELY TO THE ENGINEER.
6. THIS DRAWING TO BE READ IN CONJUNCTION WITH ALL RELEVANT ARCHITECTS, SUBCONTRACTORS AND SPECIALISTS DRAWINGS AND SPECIFICATIONS.
7. THIS DRAWING IS COPYRIGHT © intrado robbins CONSULTING ENGINEERS.

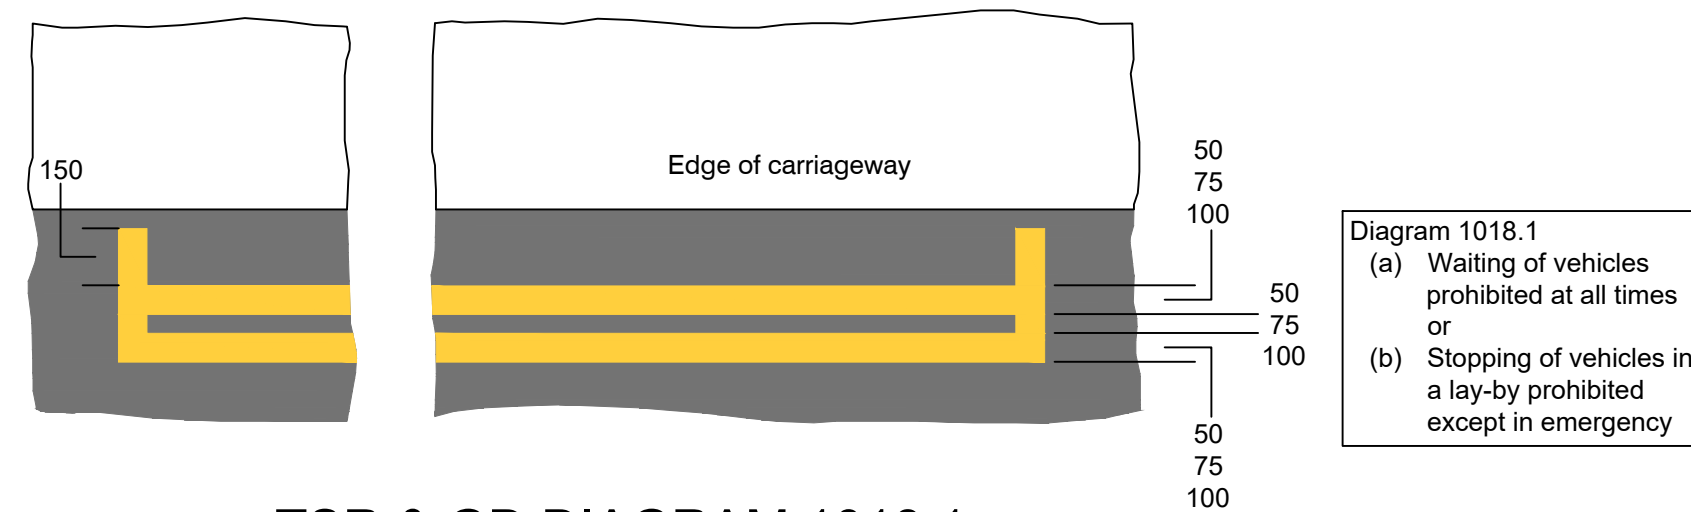



TSR & GD DIAGRAM 1018.1
Scale 1:20

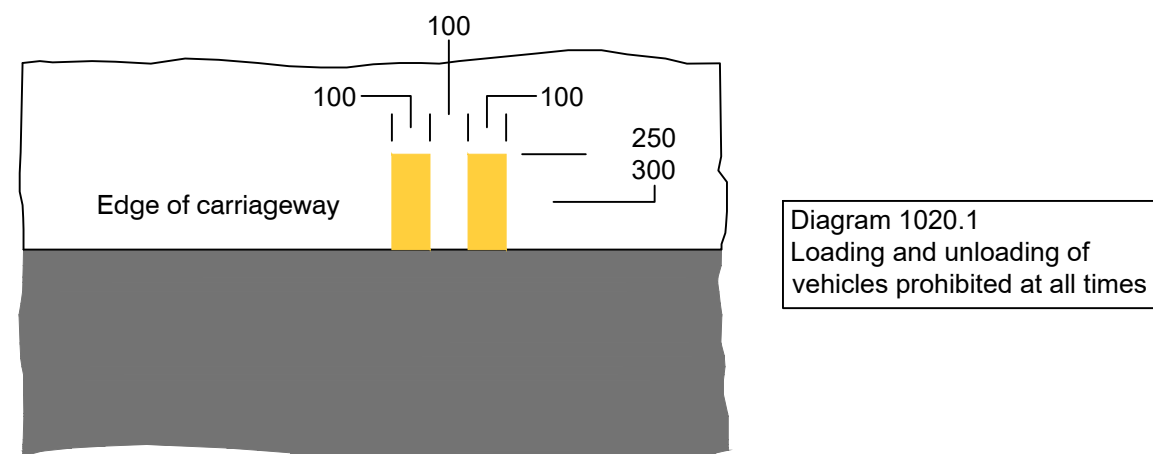


TSR & GD DIAGRAM 1020.1
Scale 1:20

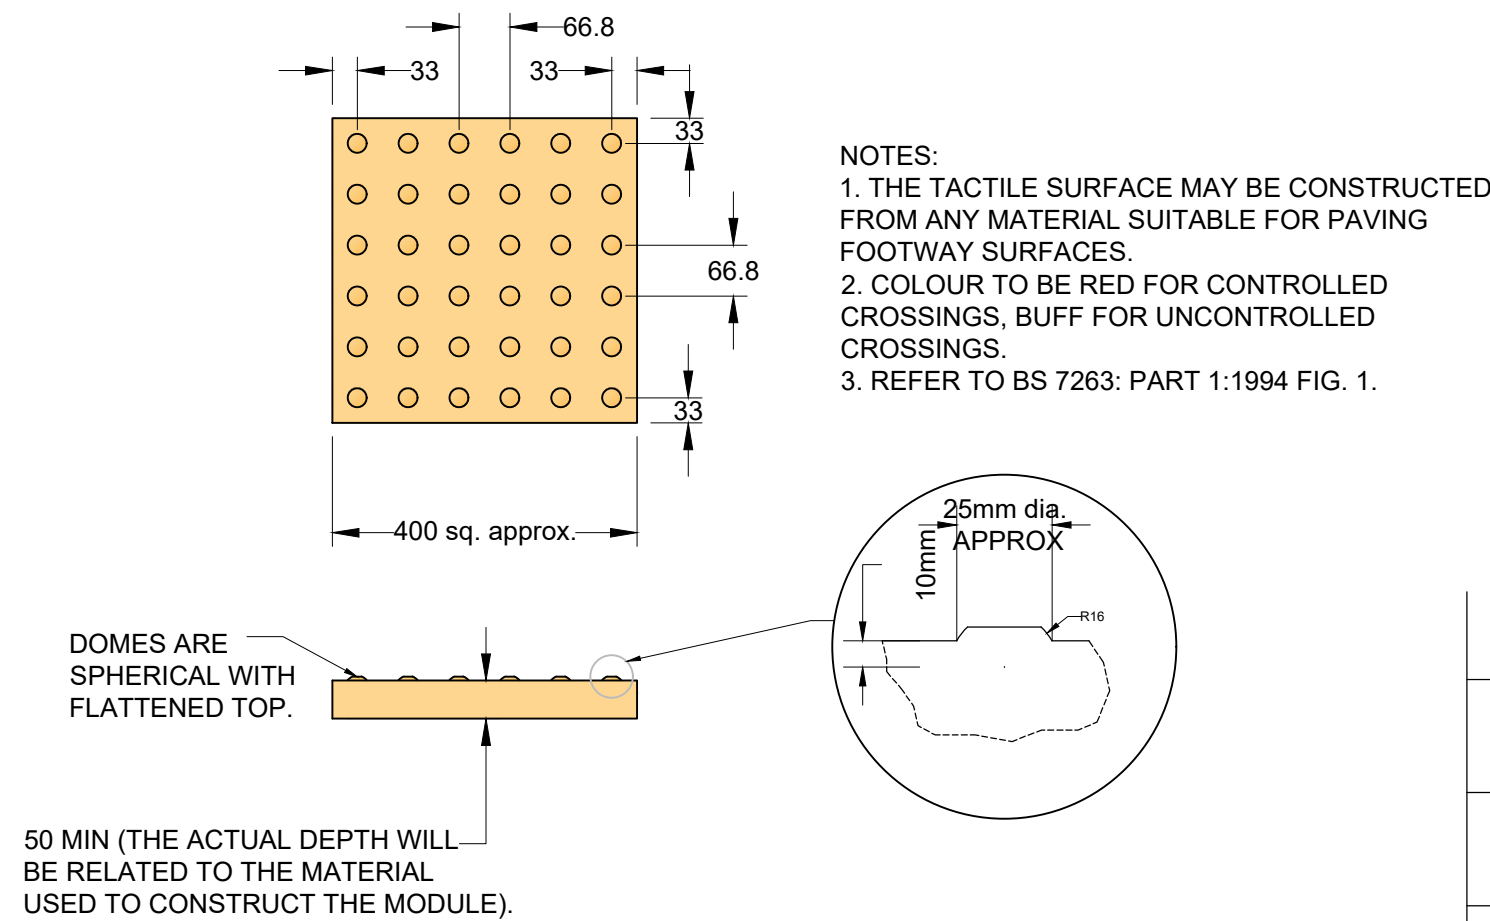


DETAIL OF BLISTER TACTILE PAVING SLAB

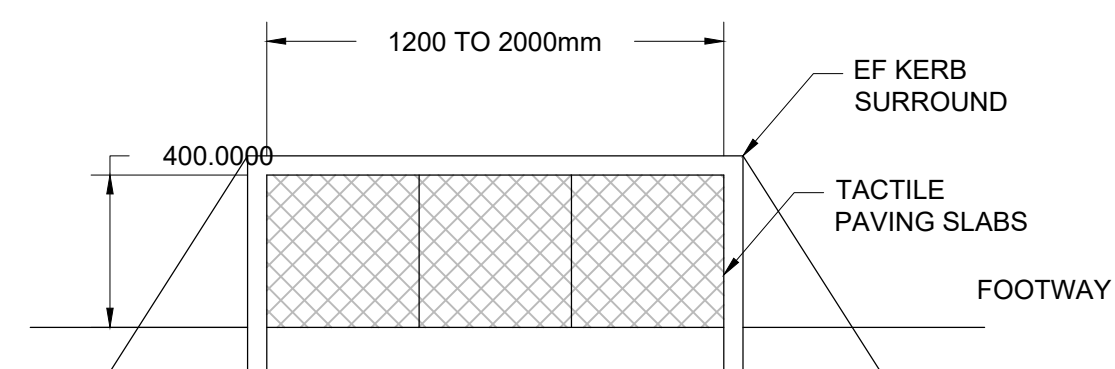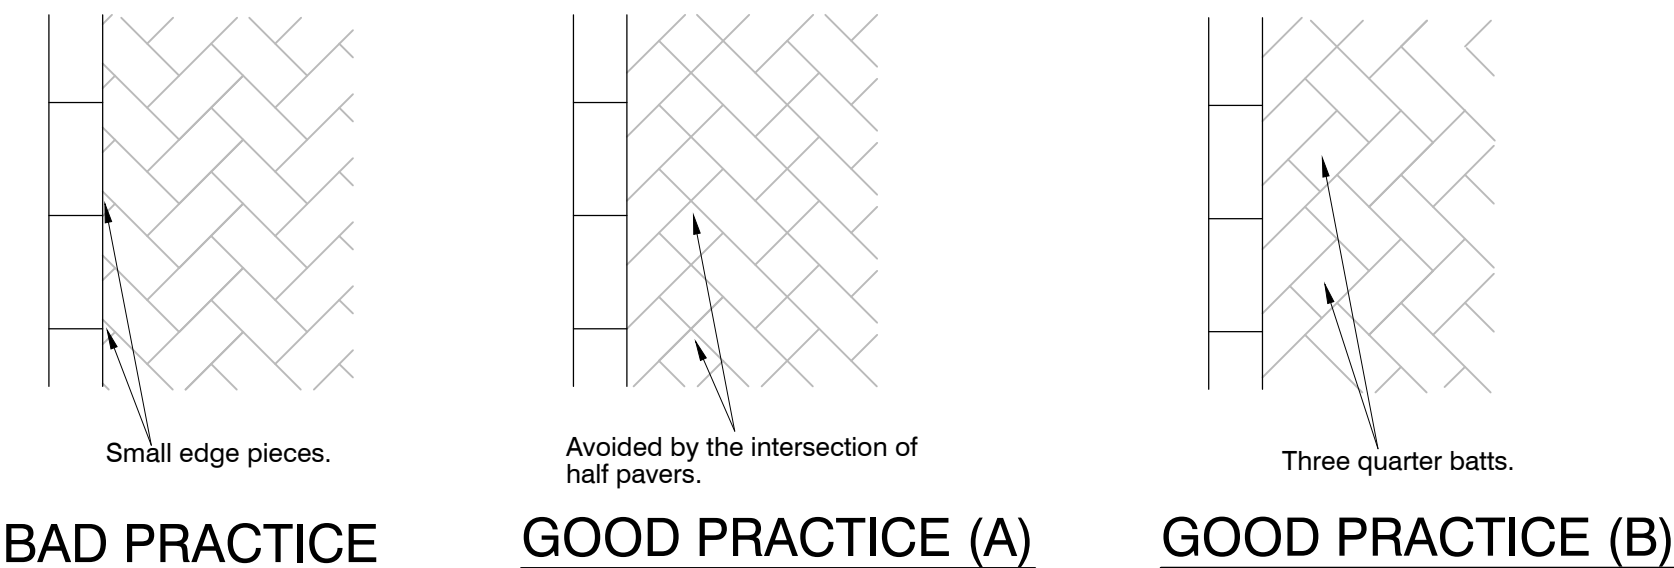


Blister Tactile Paving Type A

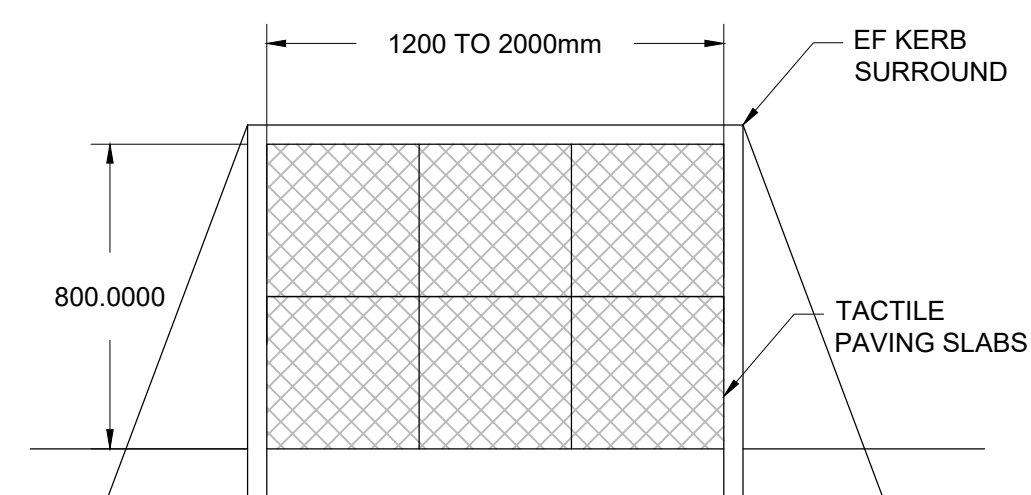


Blister Tactile Paving Type B

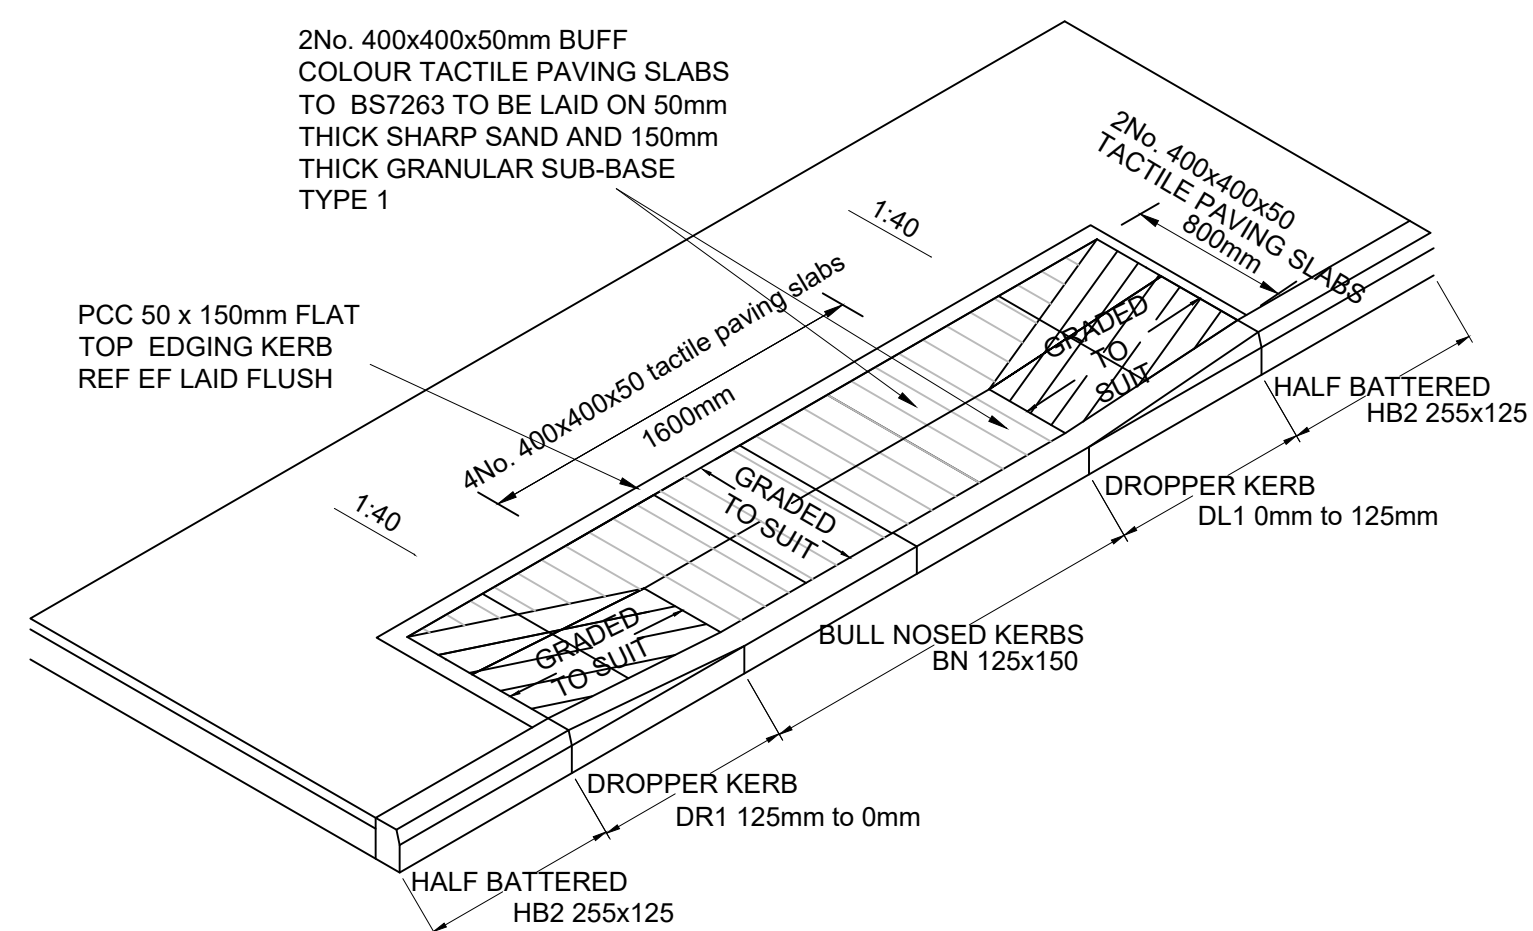


TACTILE PAVING DETAIL

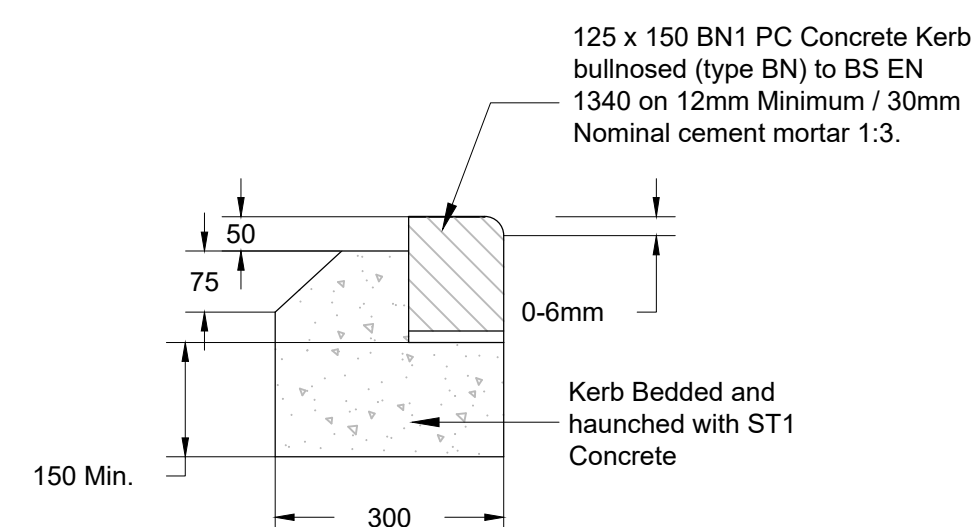


Bullnosed Kerb (BN3)

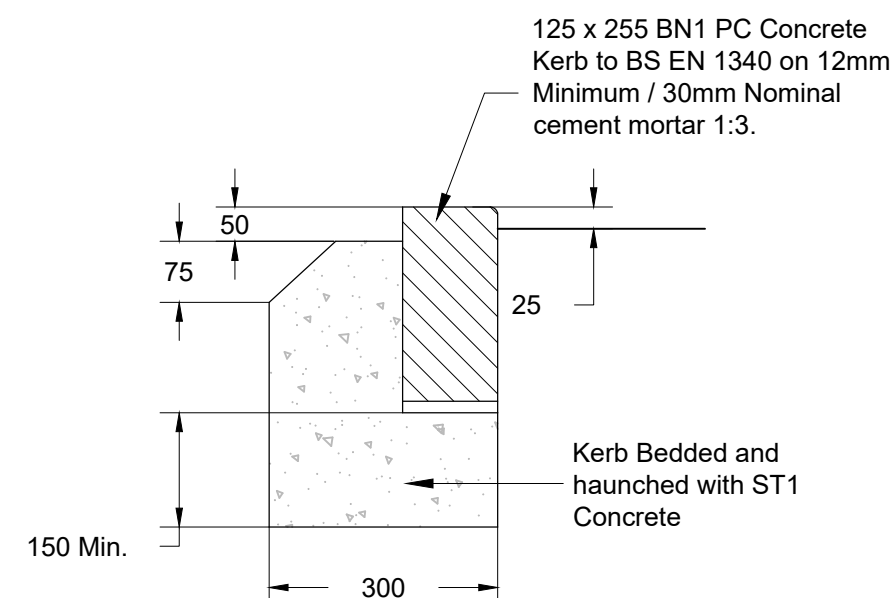


Bullnosed Kerb (BN2)

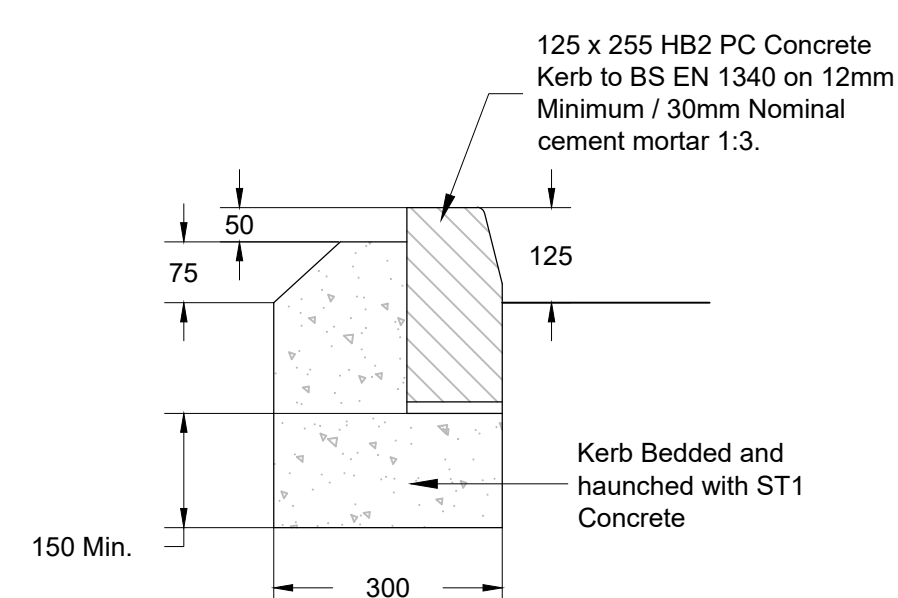


Half Battered Kerb (HB2)

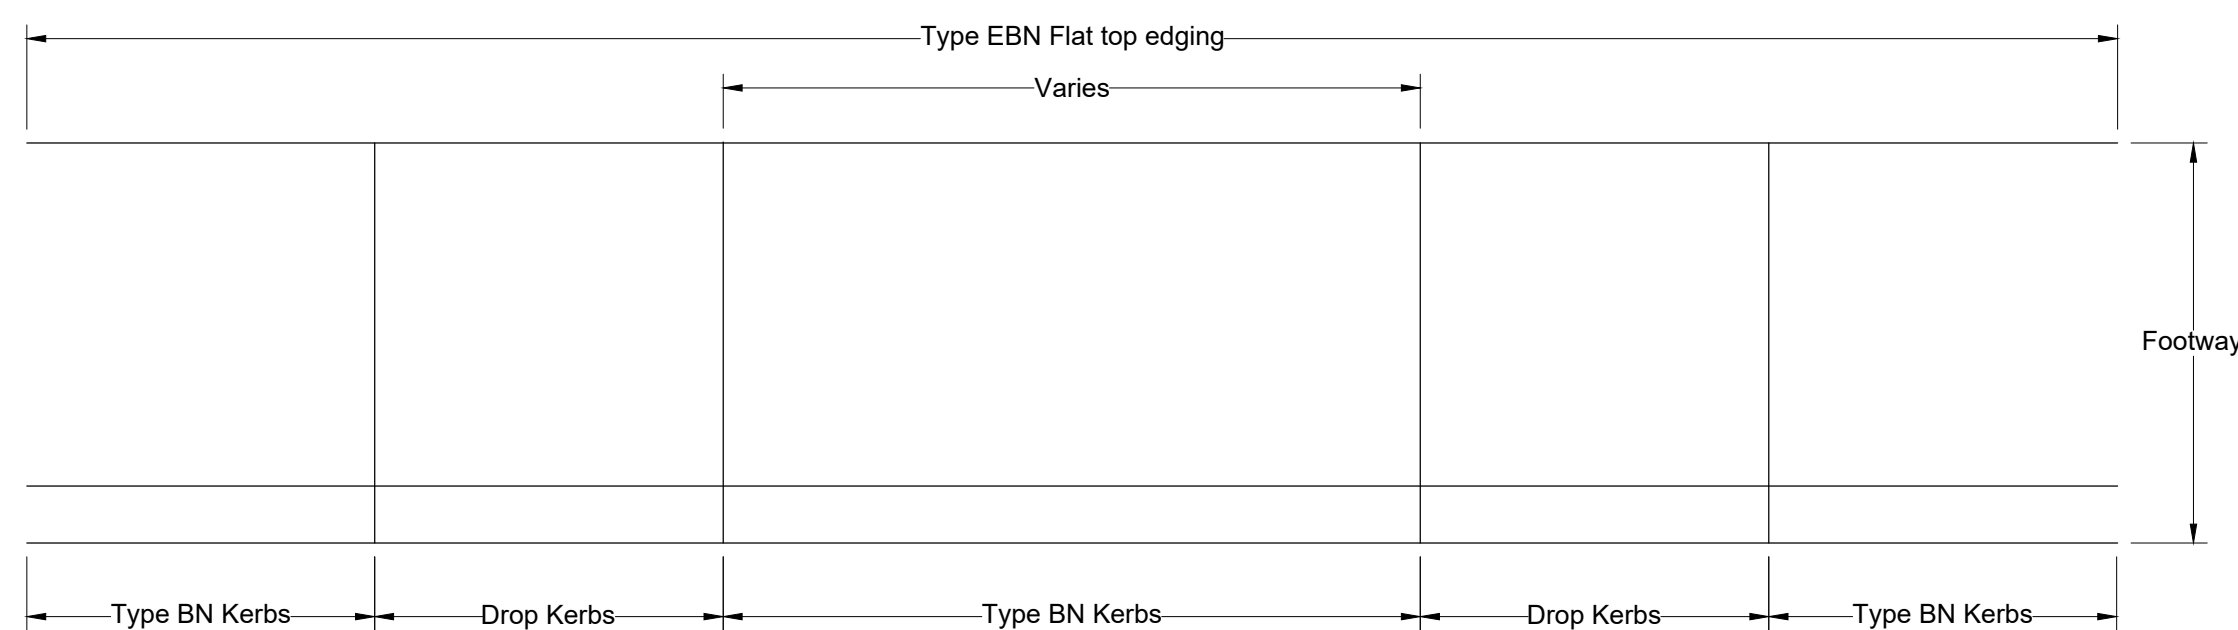

Plans of Kerb Transitions

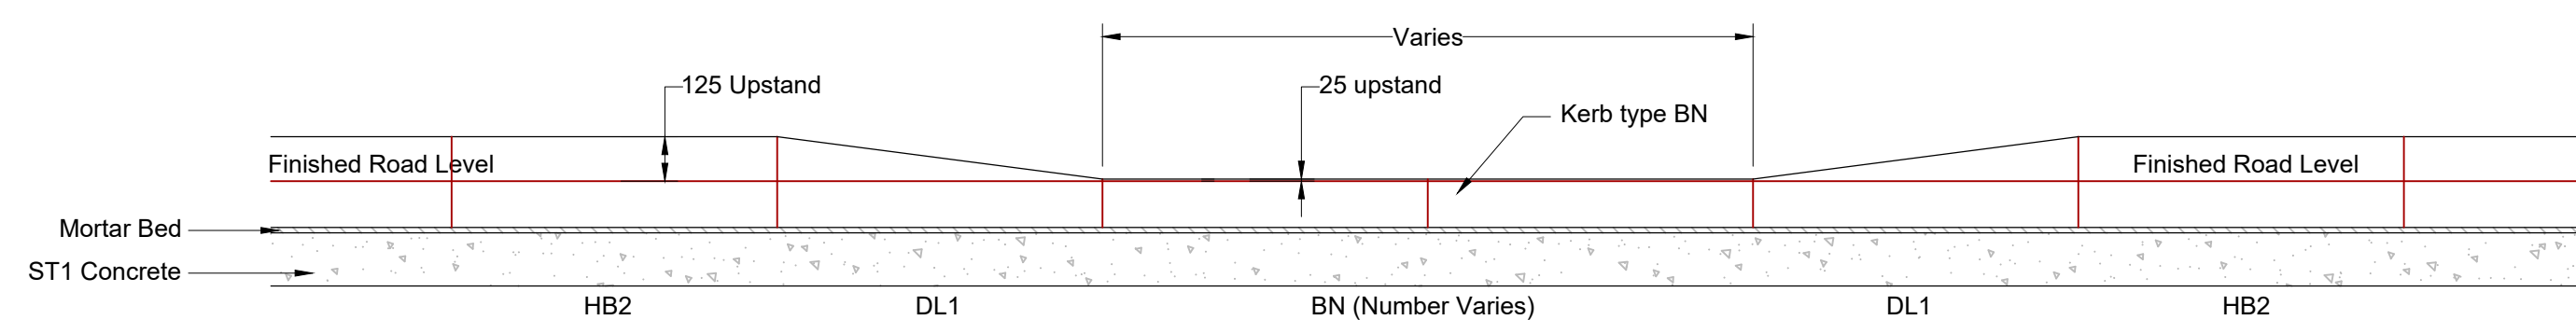

Elevations of Kerb Transitions

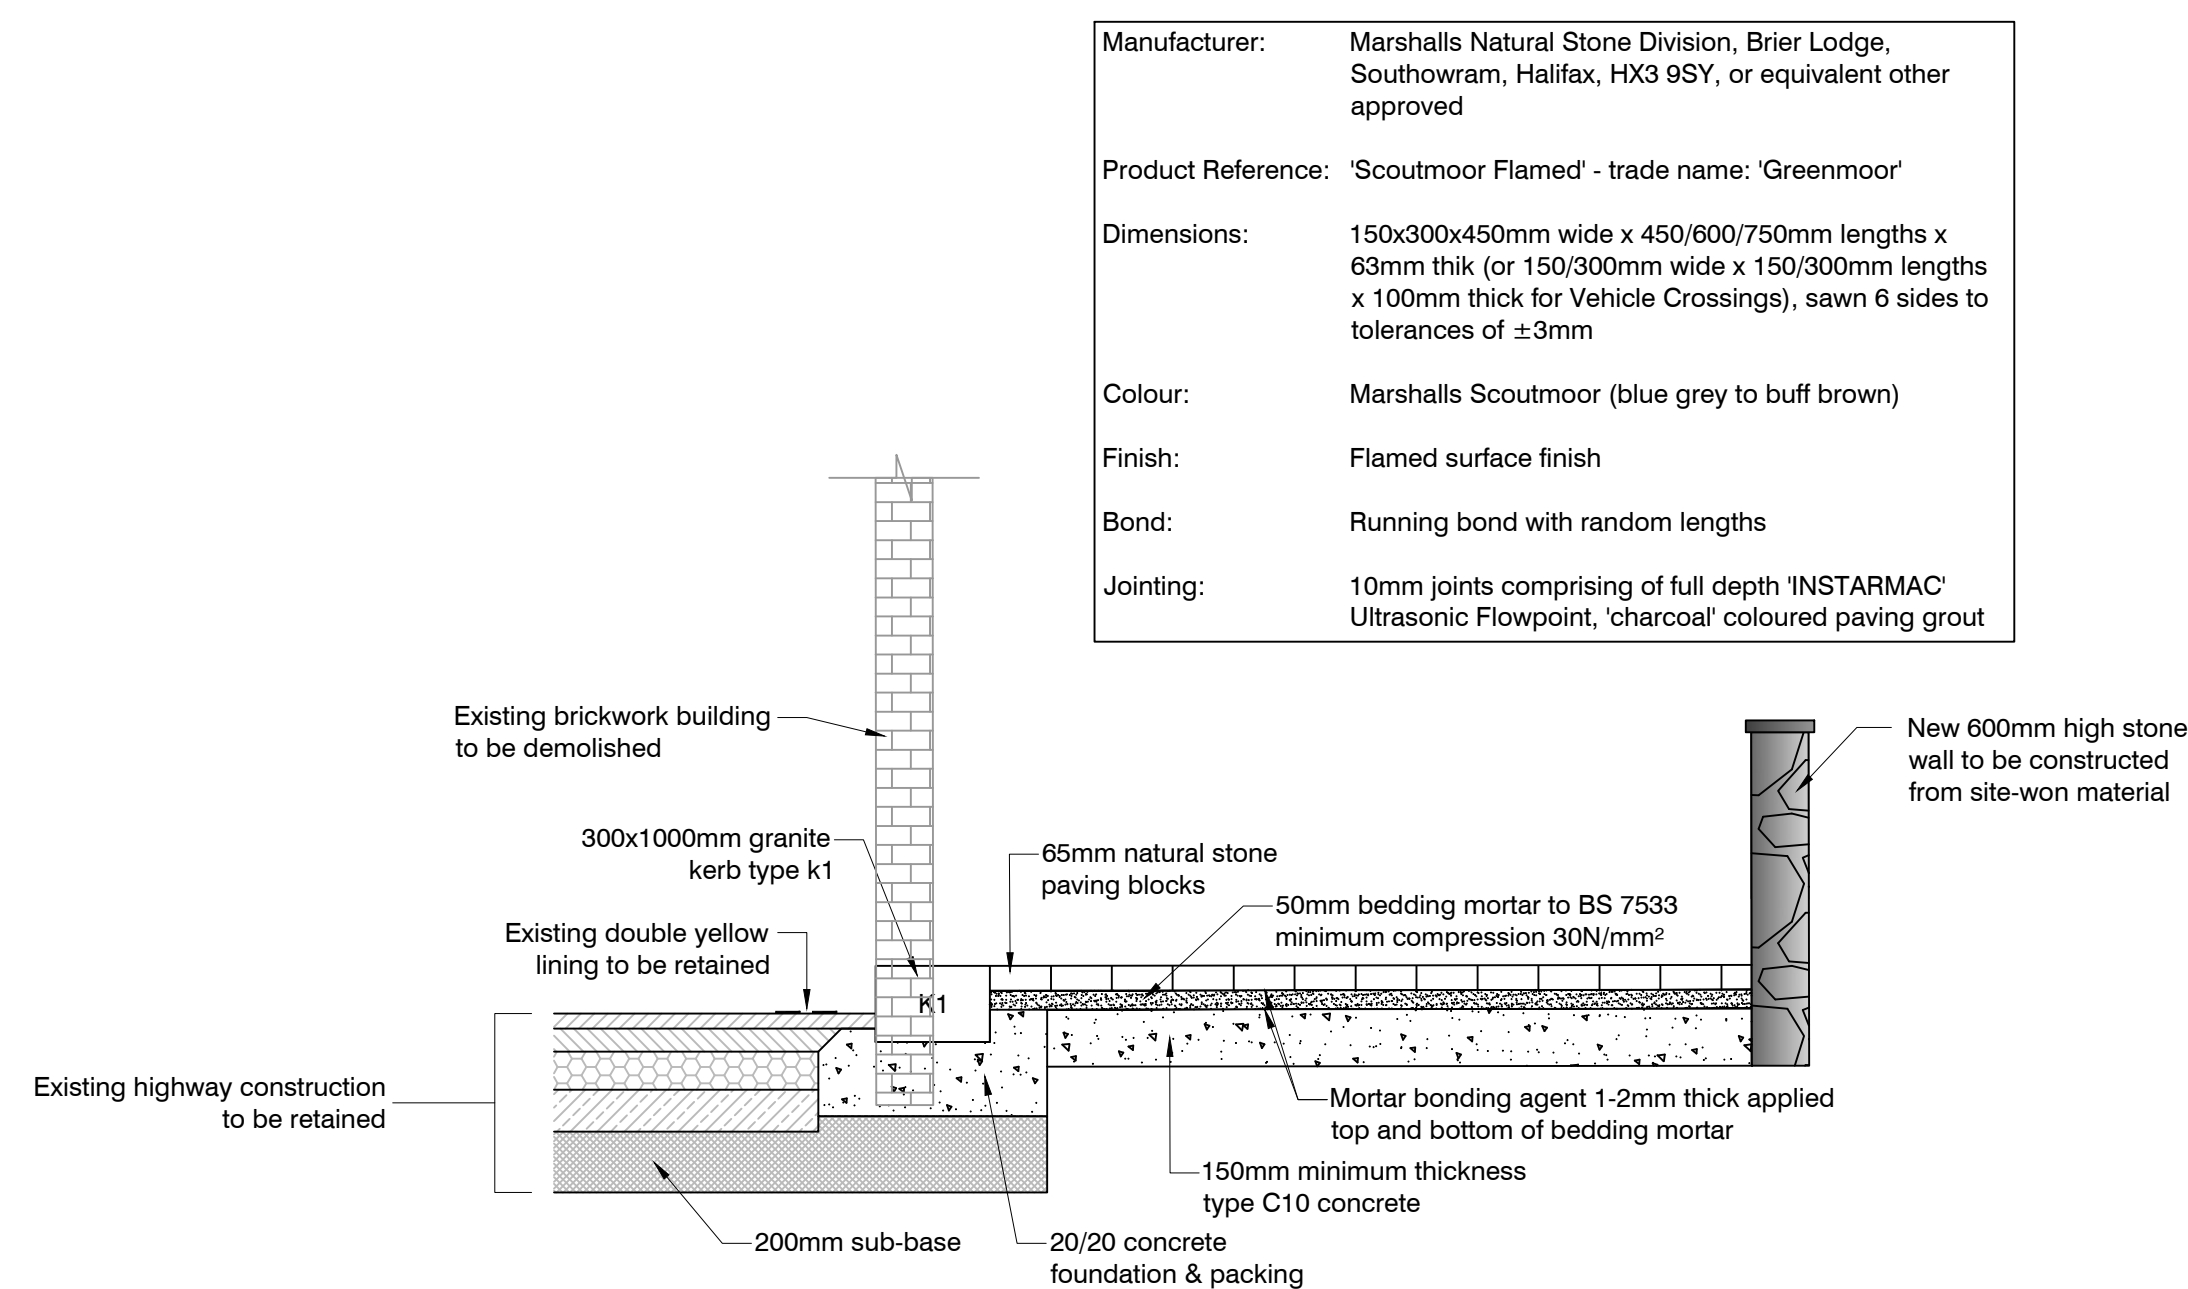

TYPICAL SECTION THROUGH NEW FOOTWAY CONSTRUCTION
NTS

Manufacturer:	Marshalls Natural Stone Division, Brier Lodge, Southowram, Halifax, HX3 9SY, or equivalent other approved
Product Reference:	'Scoutmoor Flamed' - trade name: 'Greenmoor'
Dimensions:	150x300x450mm wide x 450/600/750mm lengths x 63mm thick (or 150/300mm wide x 150/300mm lengths x 100mm thick for Vehicle Crossings), sawn 6 sides to tolerances of ± 3 mm
Colour:	Marshalls Scoutmoor (blue grey to buff brown)
Finish:	Flamed surface finish
Bond:	Running bond with random lengths
Jointing:	10mm joints comprising of full depth 'INSTARMAC' Ultrasonic Flowpoint, 'charcoal' coloured paving grout

FOUL WATER DRAINAGE SUBJECT TO S104 & S106 APPROVAL BY DCWW

SURFACE WATER DRAINAGE SUBJECT TO NEATH PORT TALBOT SAB APPROVAL

ANY WORKS CARRIED OUT PRIOR TO THE ISSUE OF RELEVANT APPROVALS ARE ENTIRELY AT THE DEVELOPER'S RISK

P1	DRAWING REVISED TO SUIT NPT COMMENTS	KMG	31/01/2023
REV.	DESCRIPTION	BY	DATE

intrado
Consulting Engineers

CURRENT OFFICE
Castle House, 63/65 Cardiff Road
Telford, Shropshire, TF11 7TD

Tel: 01920 811097
Web: www.intrado.co.uk
E-mail: admin@intrado.co.uk

client **CASTELL GROUP LTD**

project **EAGLE HOUSE
PORT TALBOT
SA13 1DL**

drawing title **HIGHWAY CONSTRUCTION DETAILS**

drawn **KMG** chkd **CC** scale **NTS** date **AUG 2021**

Preliminary	☒	Job No.	IR21068	Drawing No.	011	Rev.	P1
Tender	☐						
Construction	☐						